
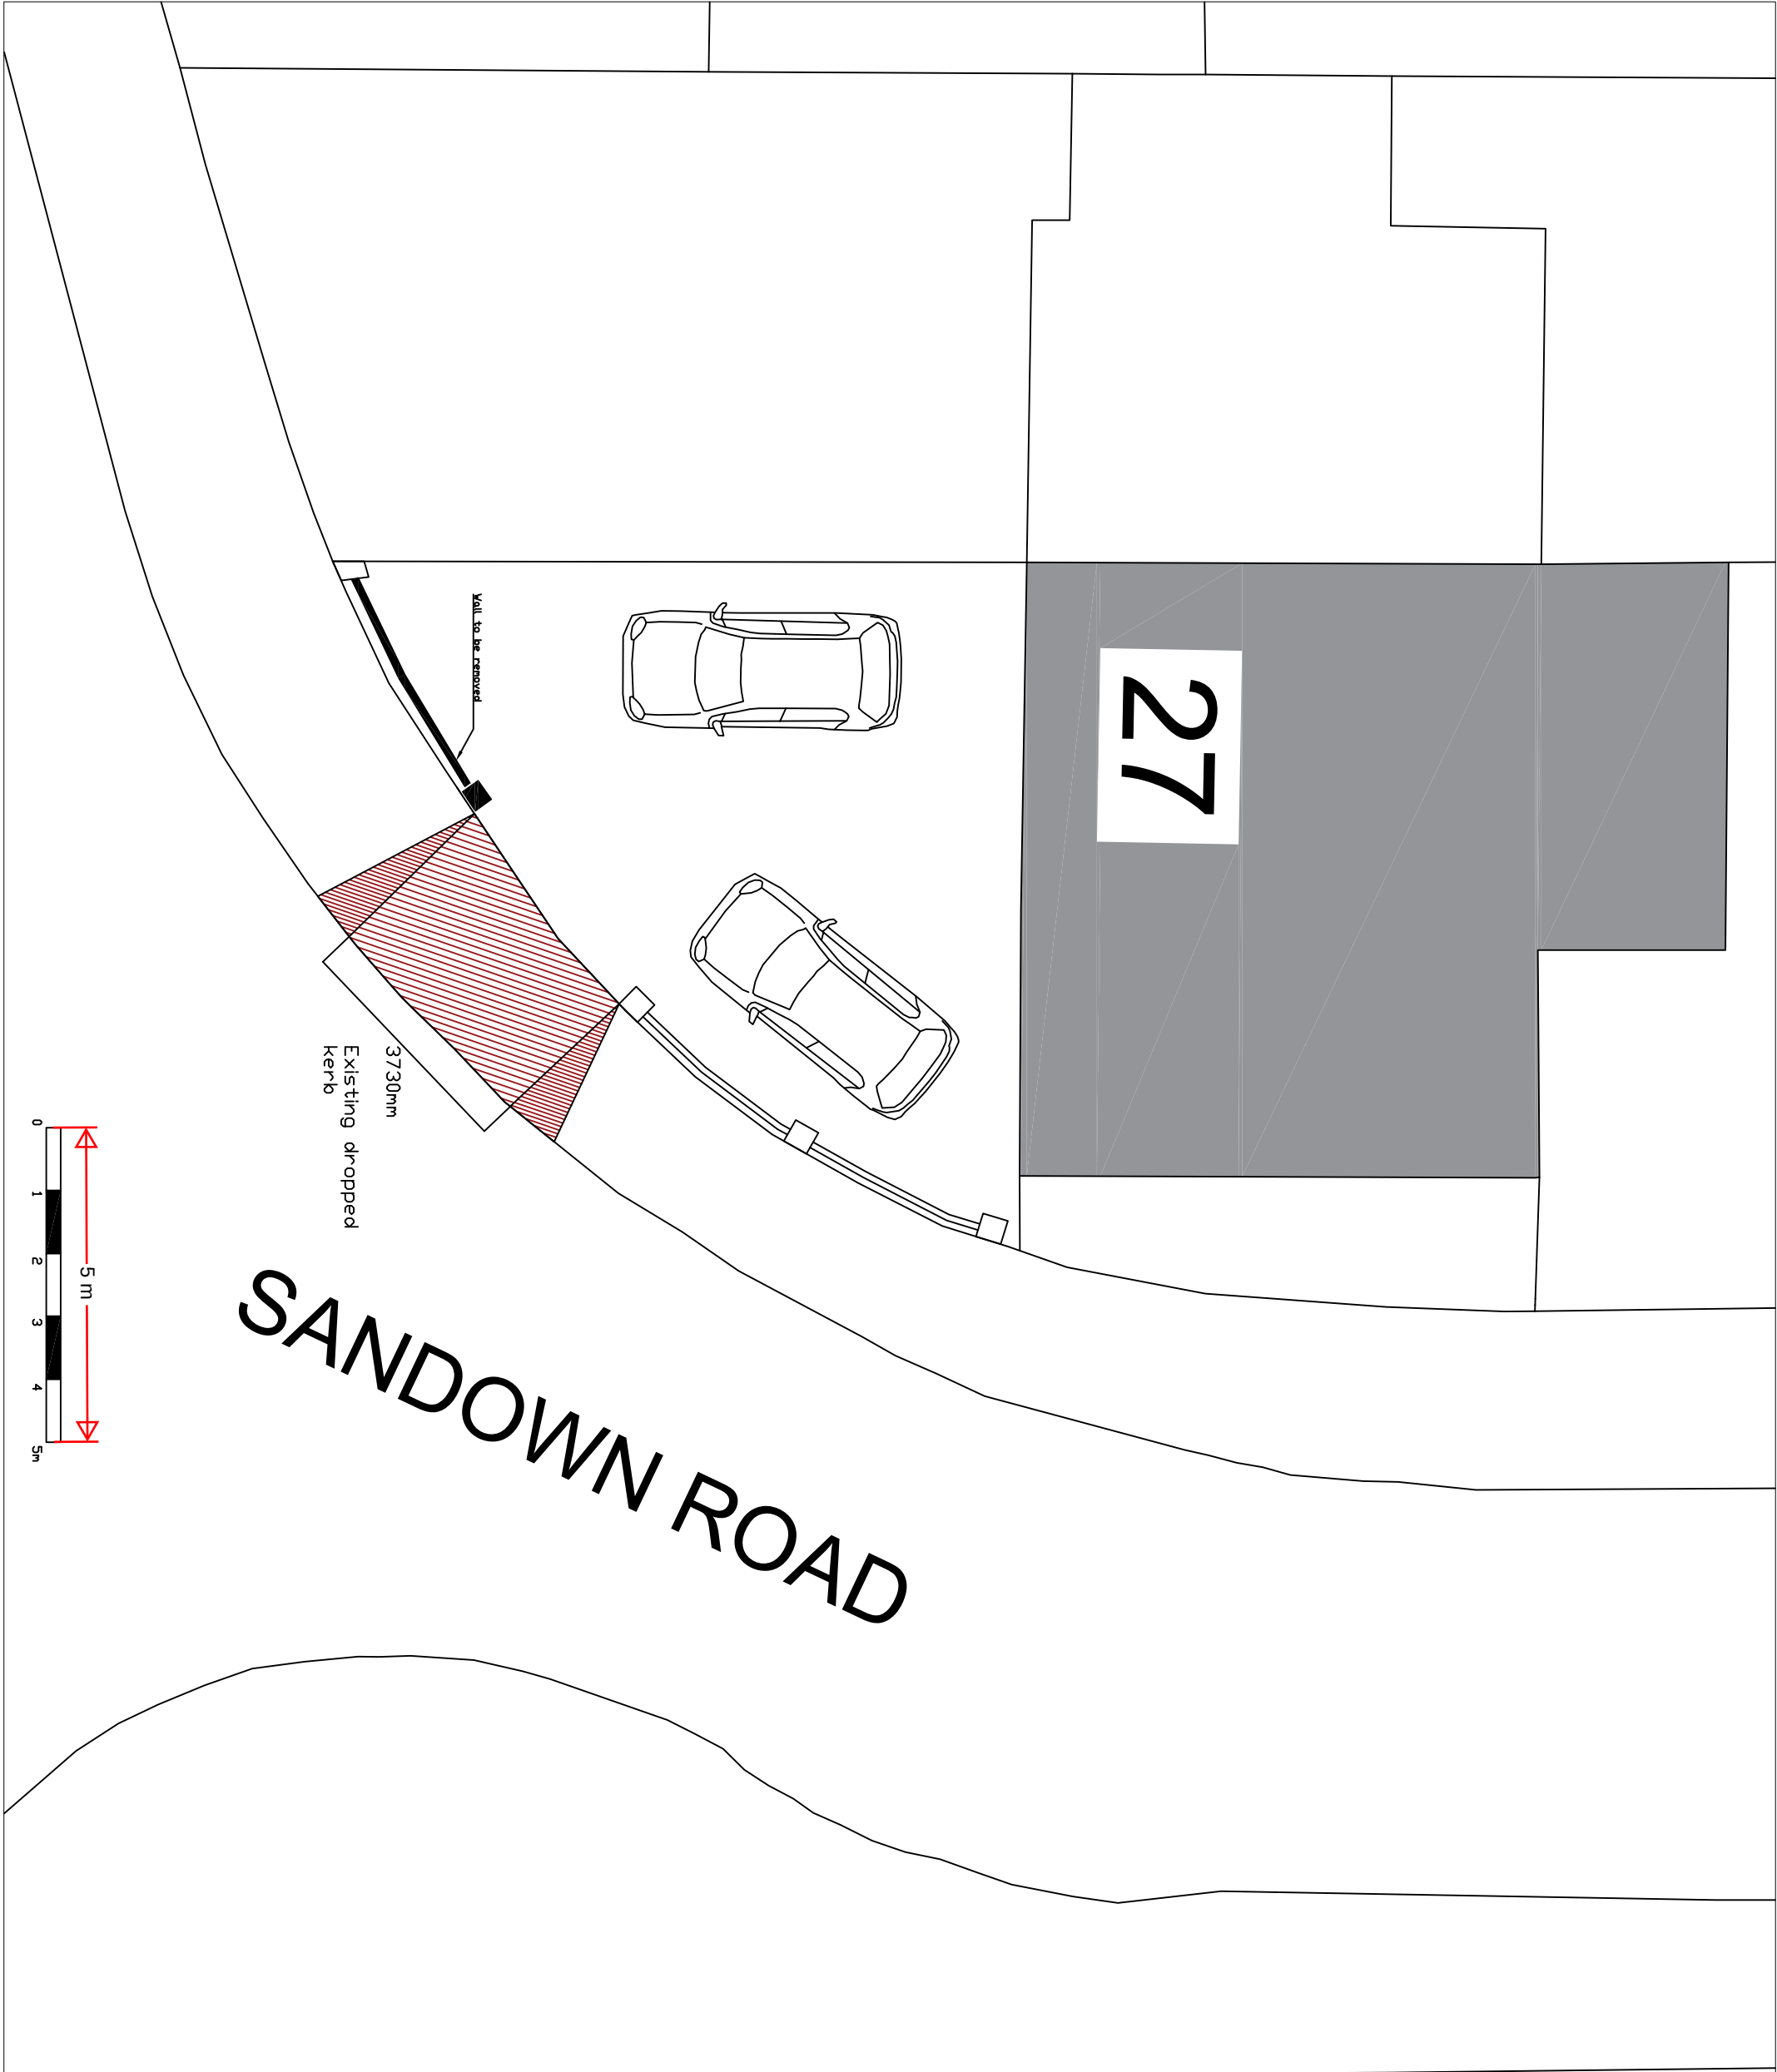


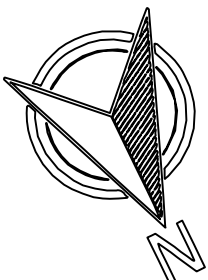

| Rev | Date | Description |
|-----|------|-------------|
|     |      |             |
|     |      |             |

Project:  
27 Sandown Road  
Gravesend  
Kent  
DA12 SEW

|                                         |                     |              |           |
|-----------------------------------------|---------------------|--------------|-----------|
| Drawing Title:<br>Existing Dropped Kerb |                     |              |           |
| Scaler:<br>1:100                        | Date:<br>06/03/2025 | Drawn:<br>RB | Rev:<br>/ |
| Drawing No:<br>SUMAN-1000               |                     |              |           |