


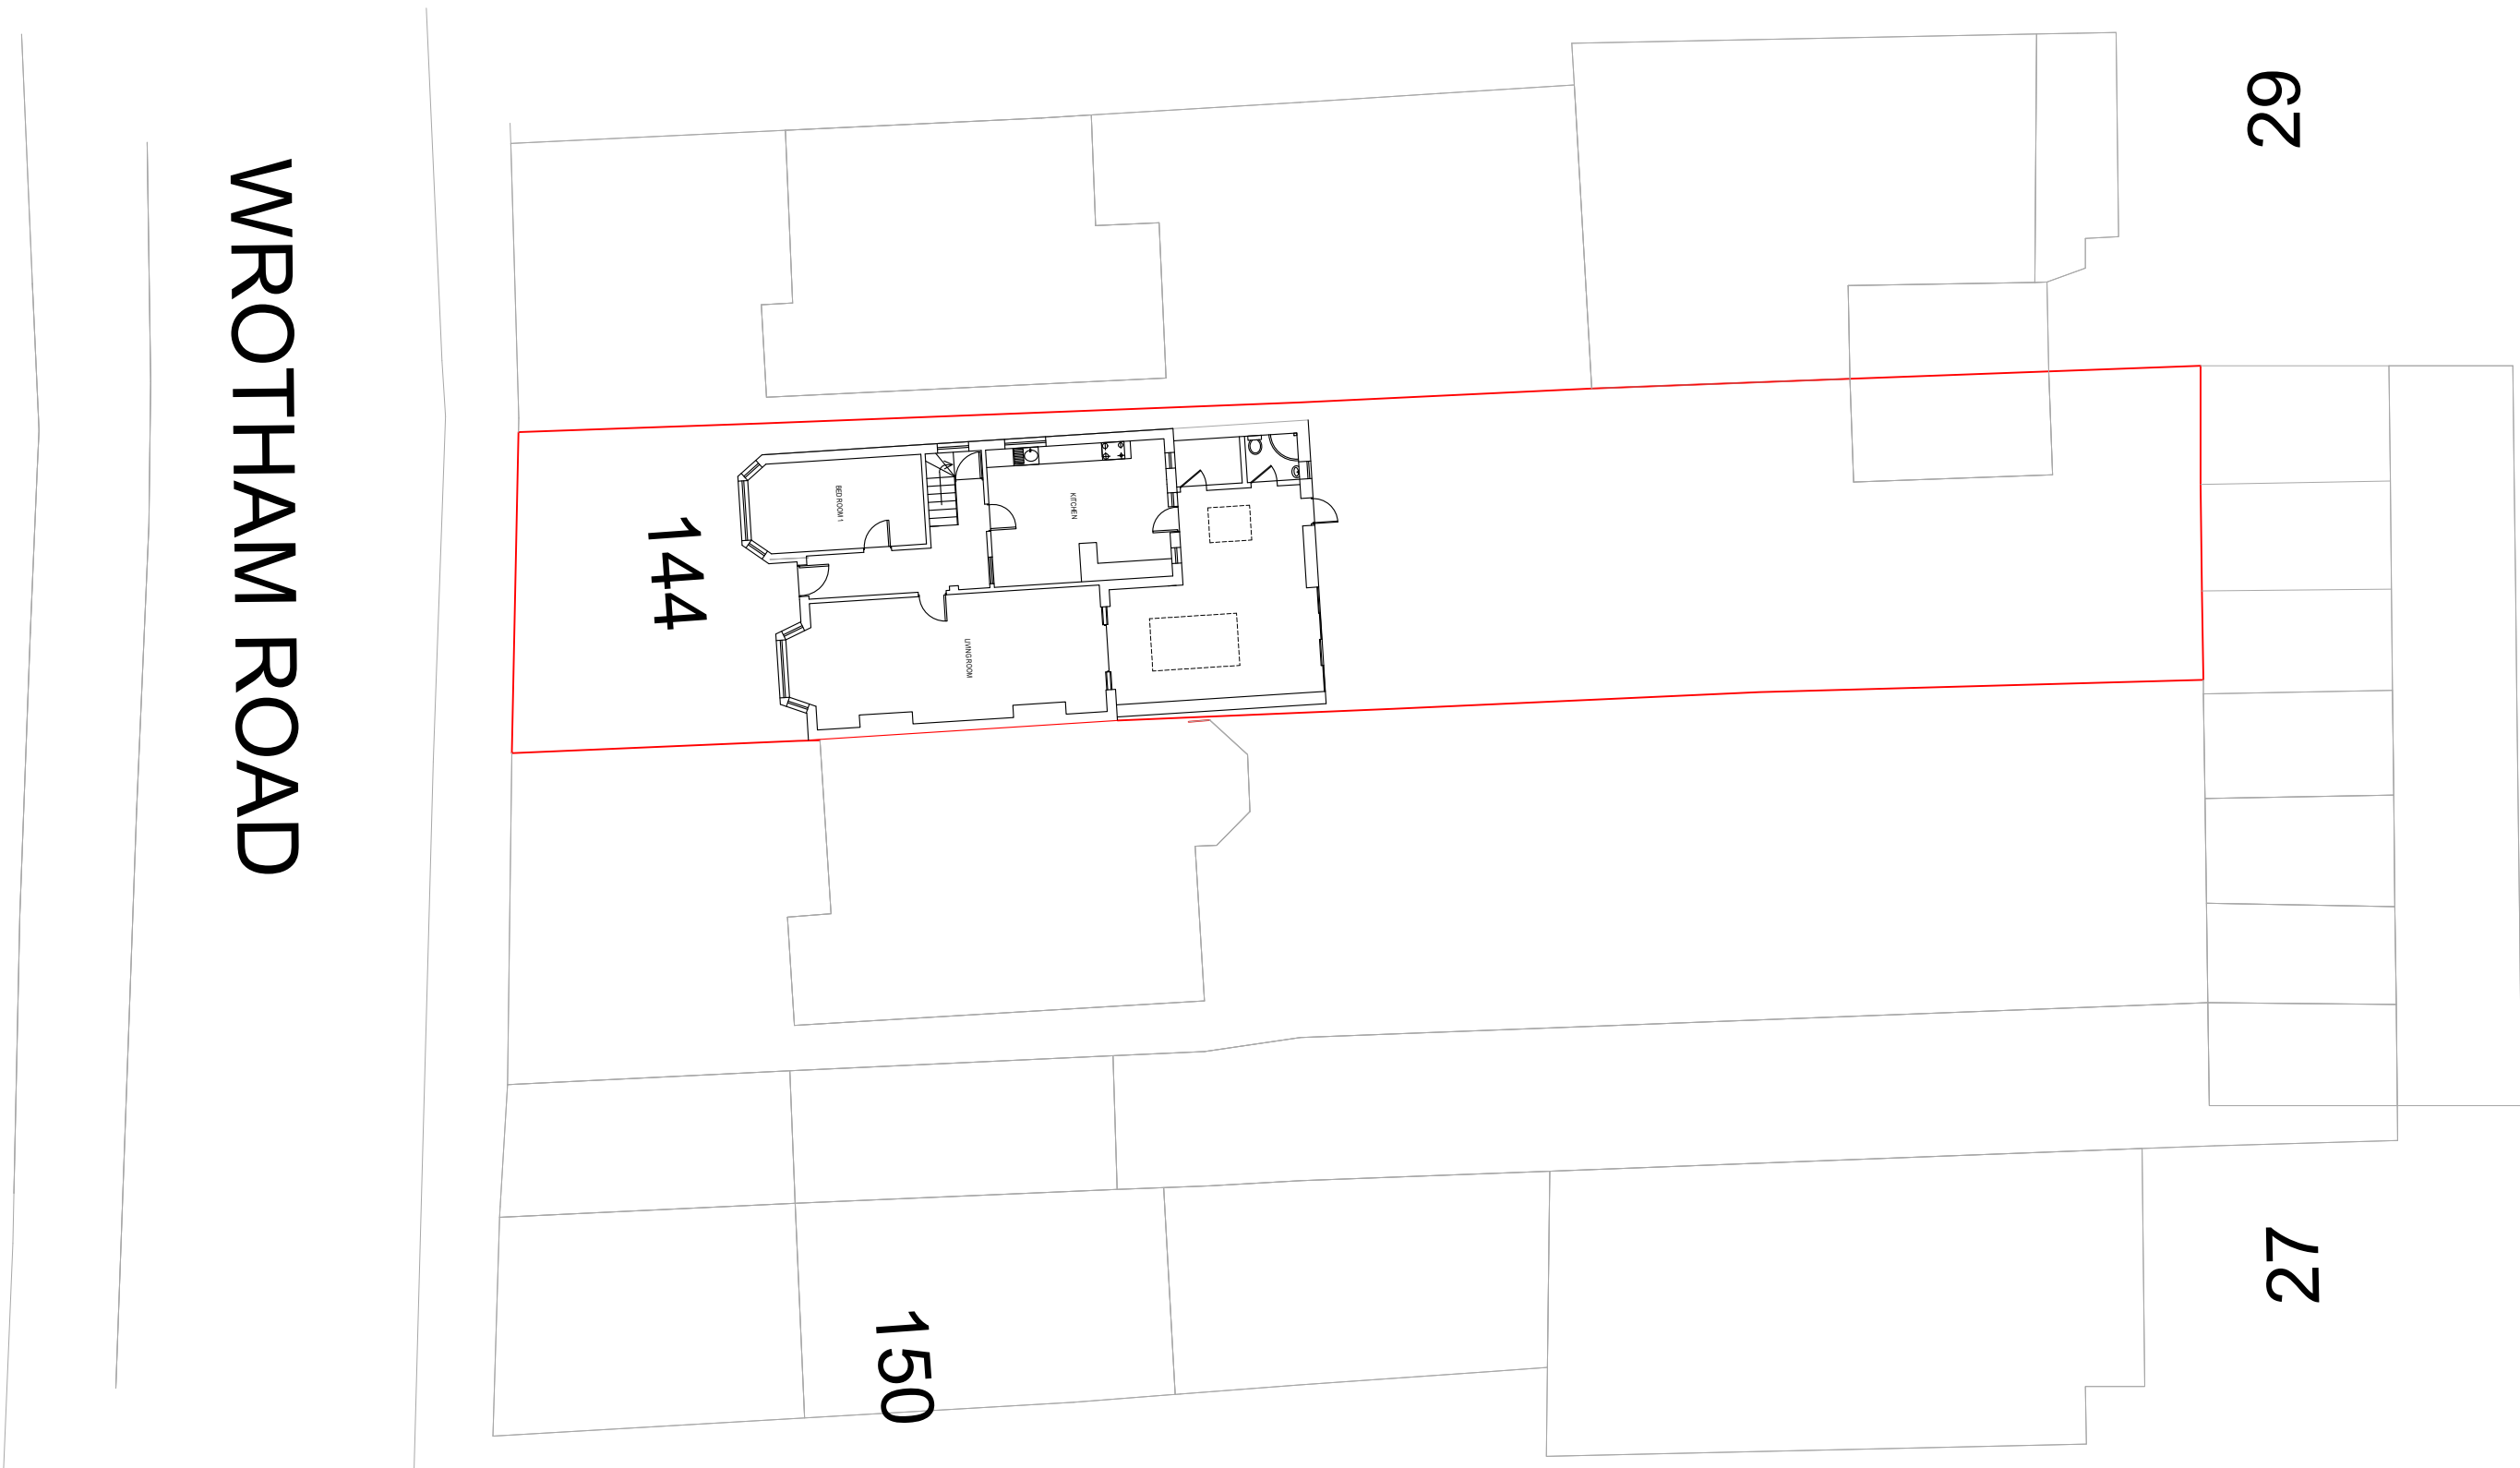


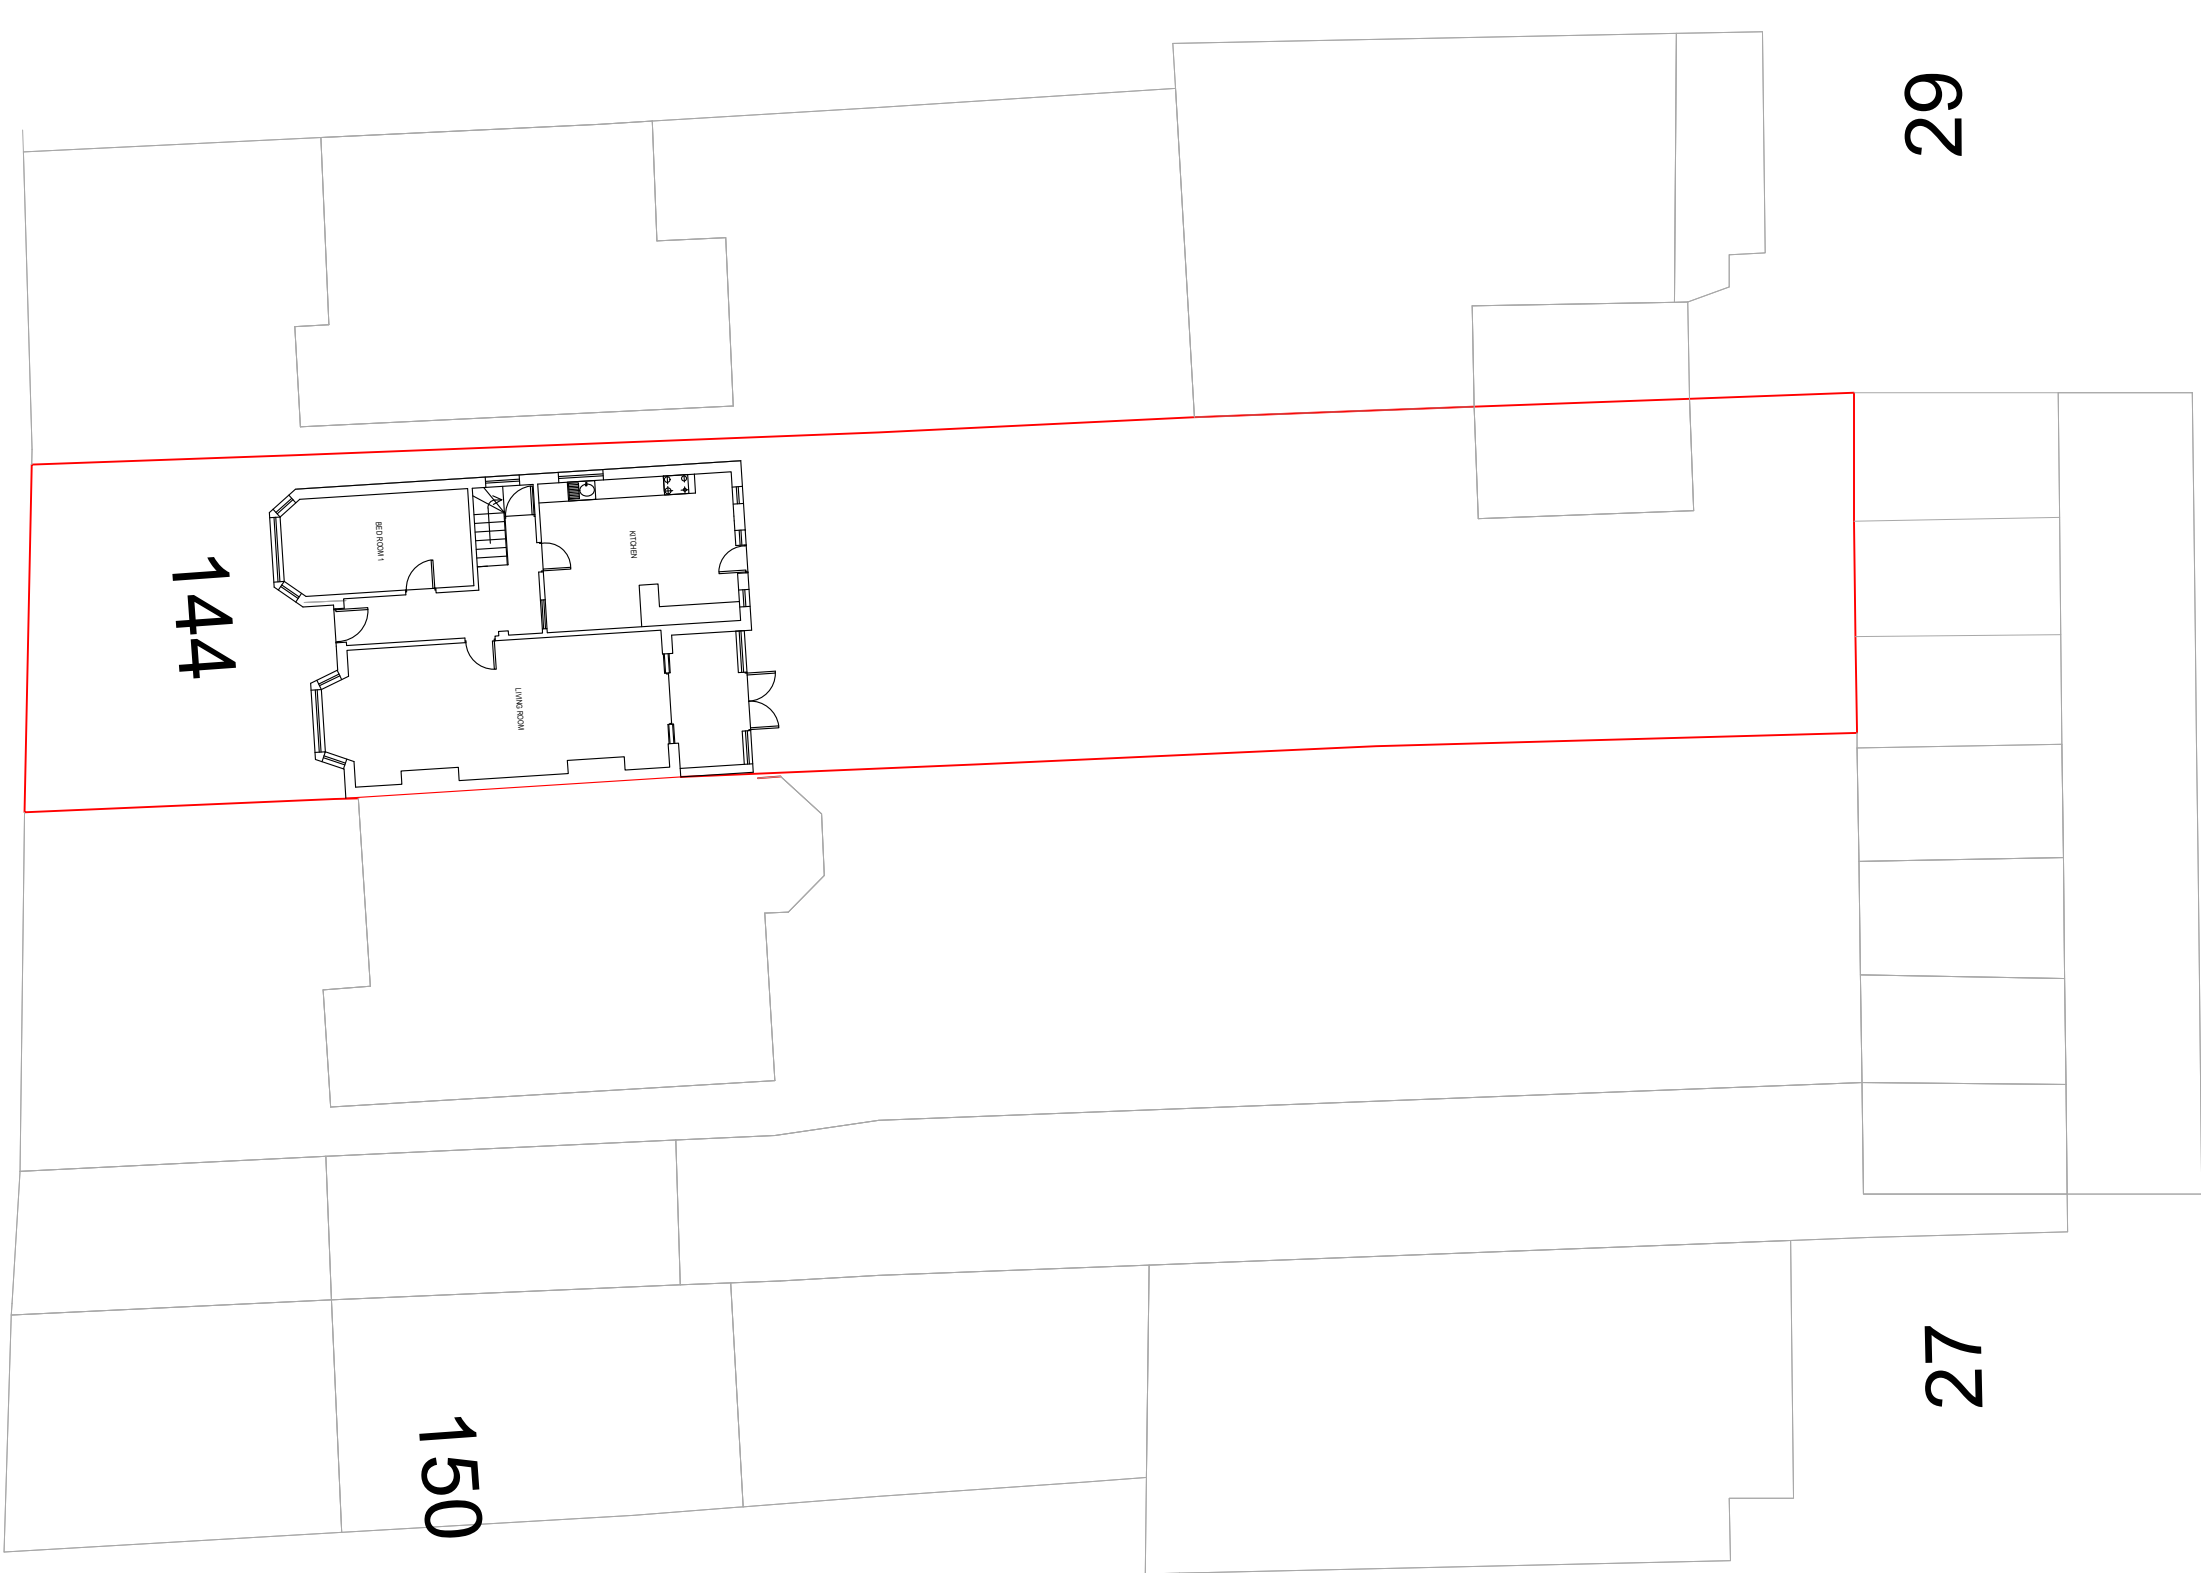


PROPOSED BLOCK PLAN
Scale 1:200 @ A1

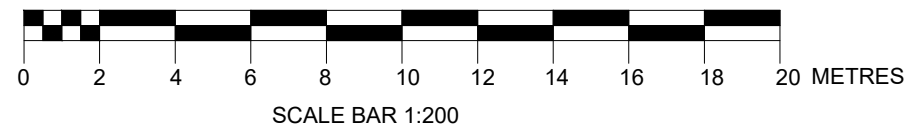


EXISTING BLOCK PLAN
Scale 1:200 @ A1

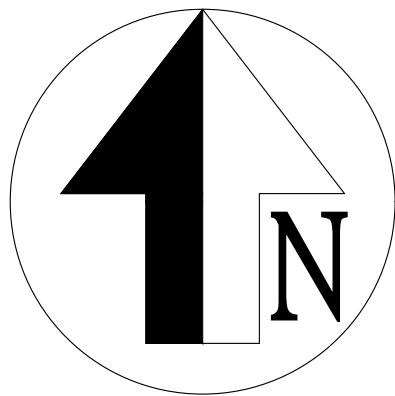

LOCATION PLAN
Scale 1:1250 @ A1

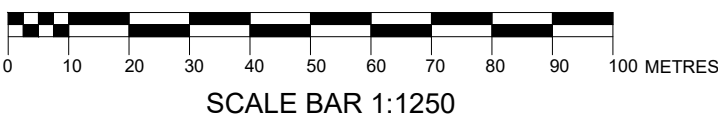

NOTES:
All dimensions are to be checked on site and measurements checked prior to works being carried out.
Contractor and Client are to ensure Compliance with C.D.M. Health and Safety Regulations and with C.D.M. Health and Safety Regulations and Party Wall Agreements where Applicable and to ensure all permissions have been obtained prior to any works commencing.
Any works carried out prior to necessary approvals being obtained will be at the owner's own risk and expense.

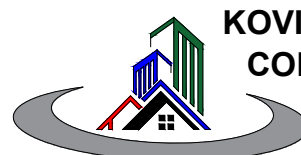Rev	Date	By	Chkd	Description	
Client/ Address					
144, WROTHAM ROAD, GRAVESEND, DA11 7LB					
Job Title					
PROPOSED LOFT CONVERSION WITH REAR DORMER, INSTALLATION OF 2XFRONT ROOF WINDOW S AND ERECTION OF SINGLE STOREY REAR EXTENSION WITH FLAT ROOF					
KOVIL CONSULTANCY KOVIL CONSULTANCY 172, Blackfen Road, Sidecup, Kent DA15 8PT Mob: 07507236300 sutha@kovilgroups.co.uk					
Scale :				Date :	
				28/03/2025	
Drawing Title :					
BLOCK & LOCATION PLAN					
Drawing No :					Rev.
144- DA11 7LB- 00006					A 03