
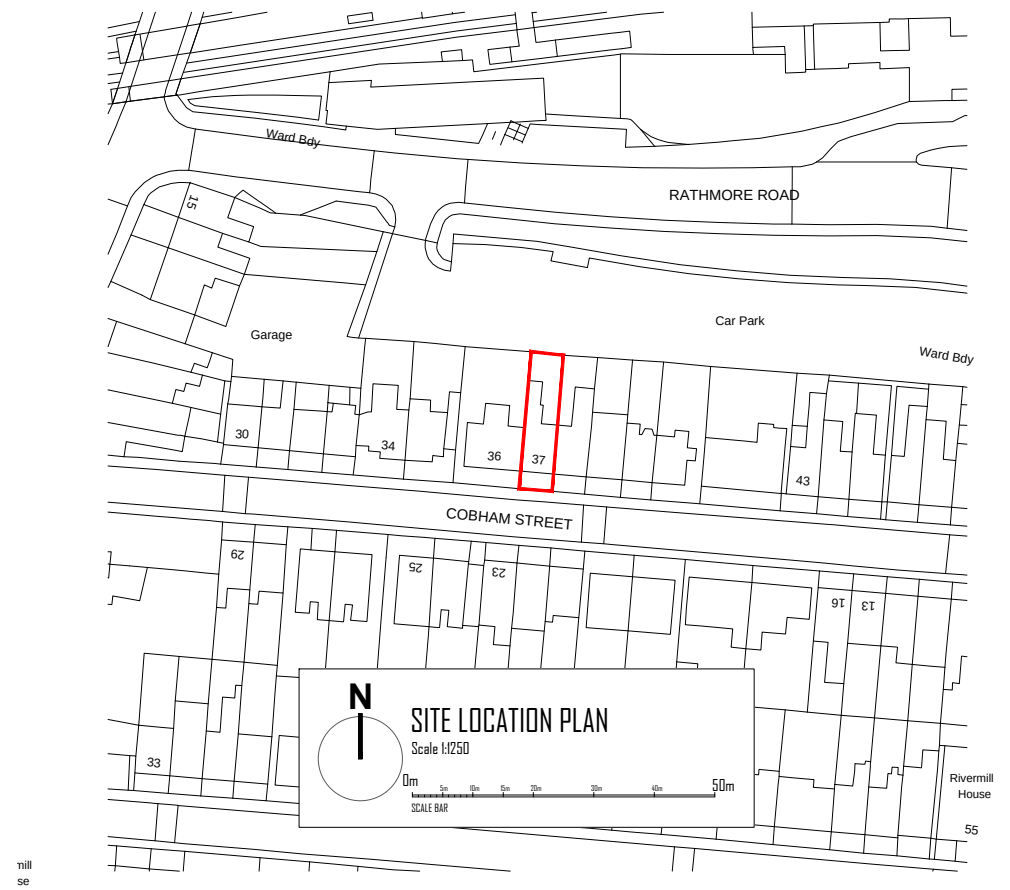
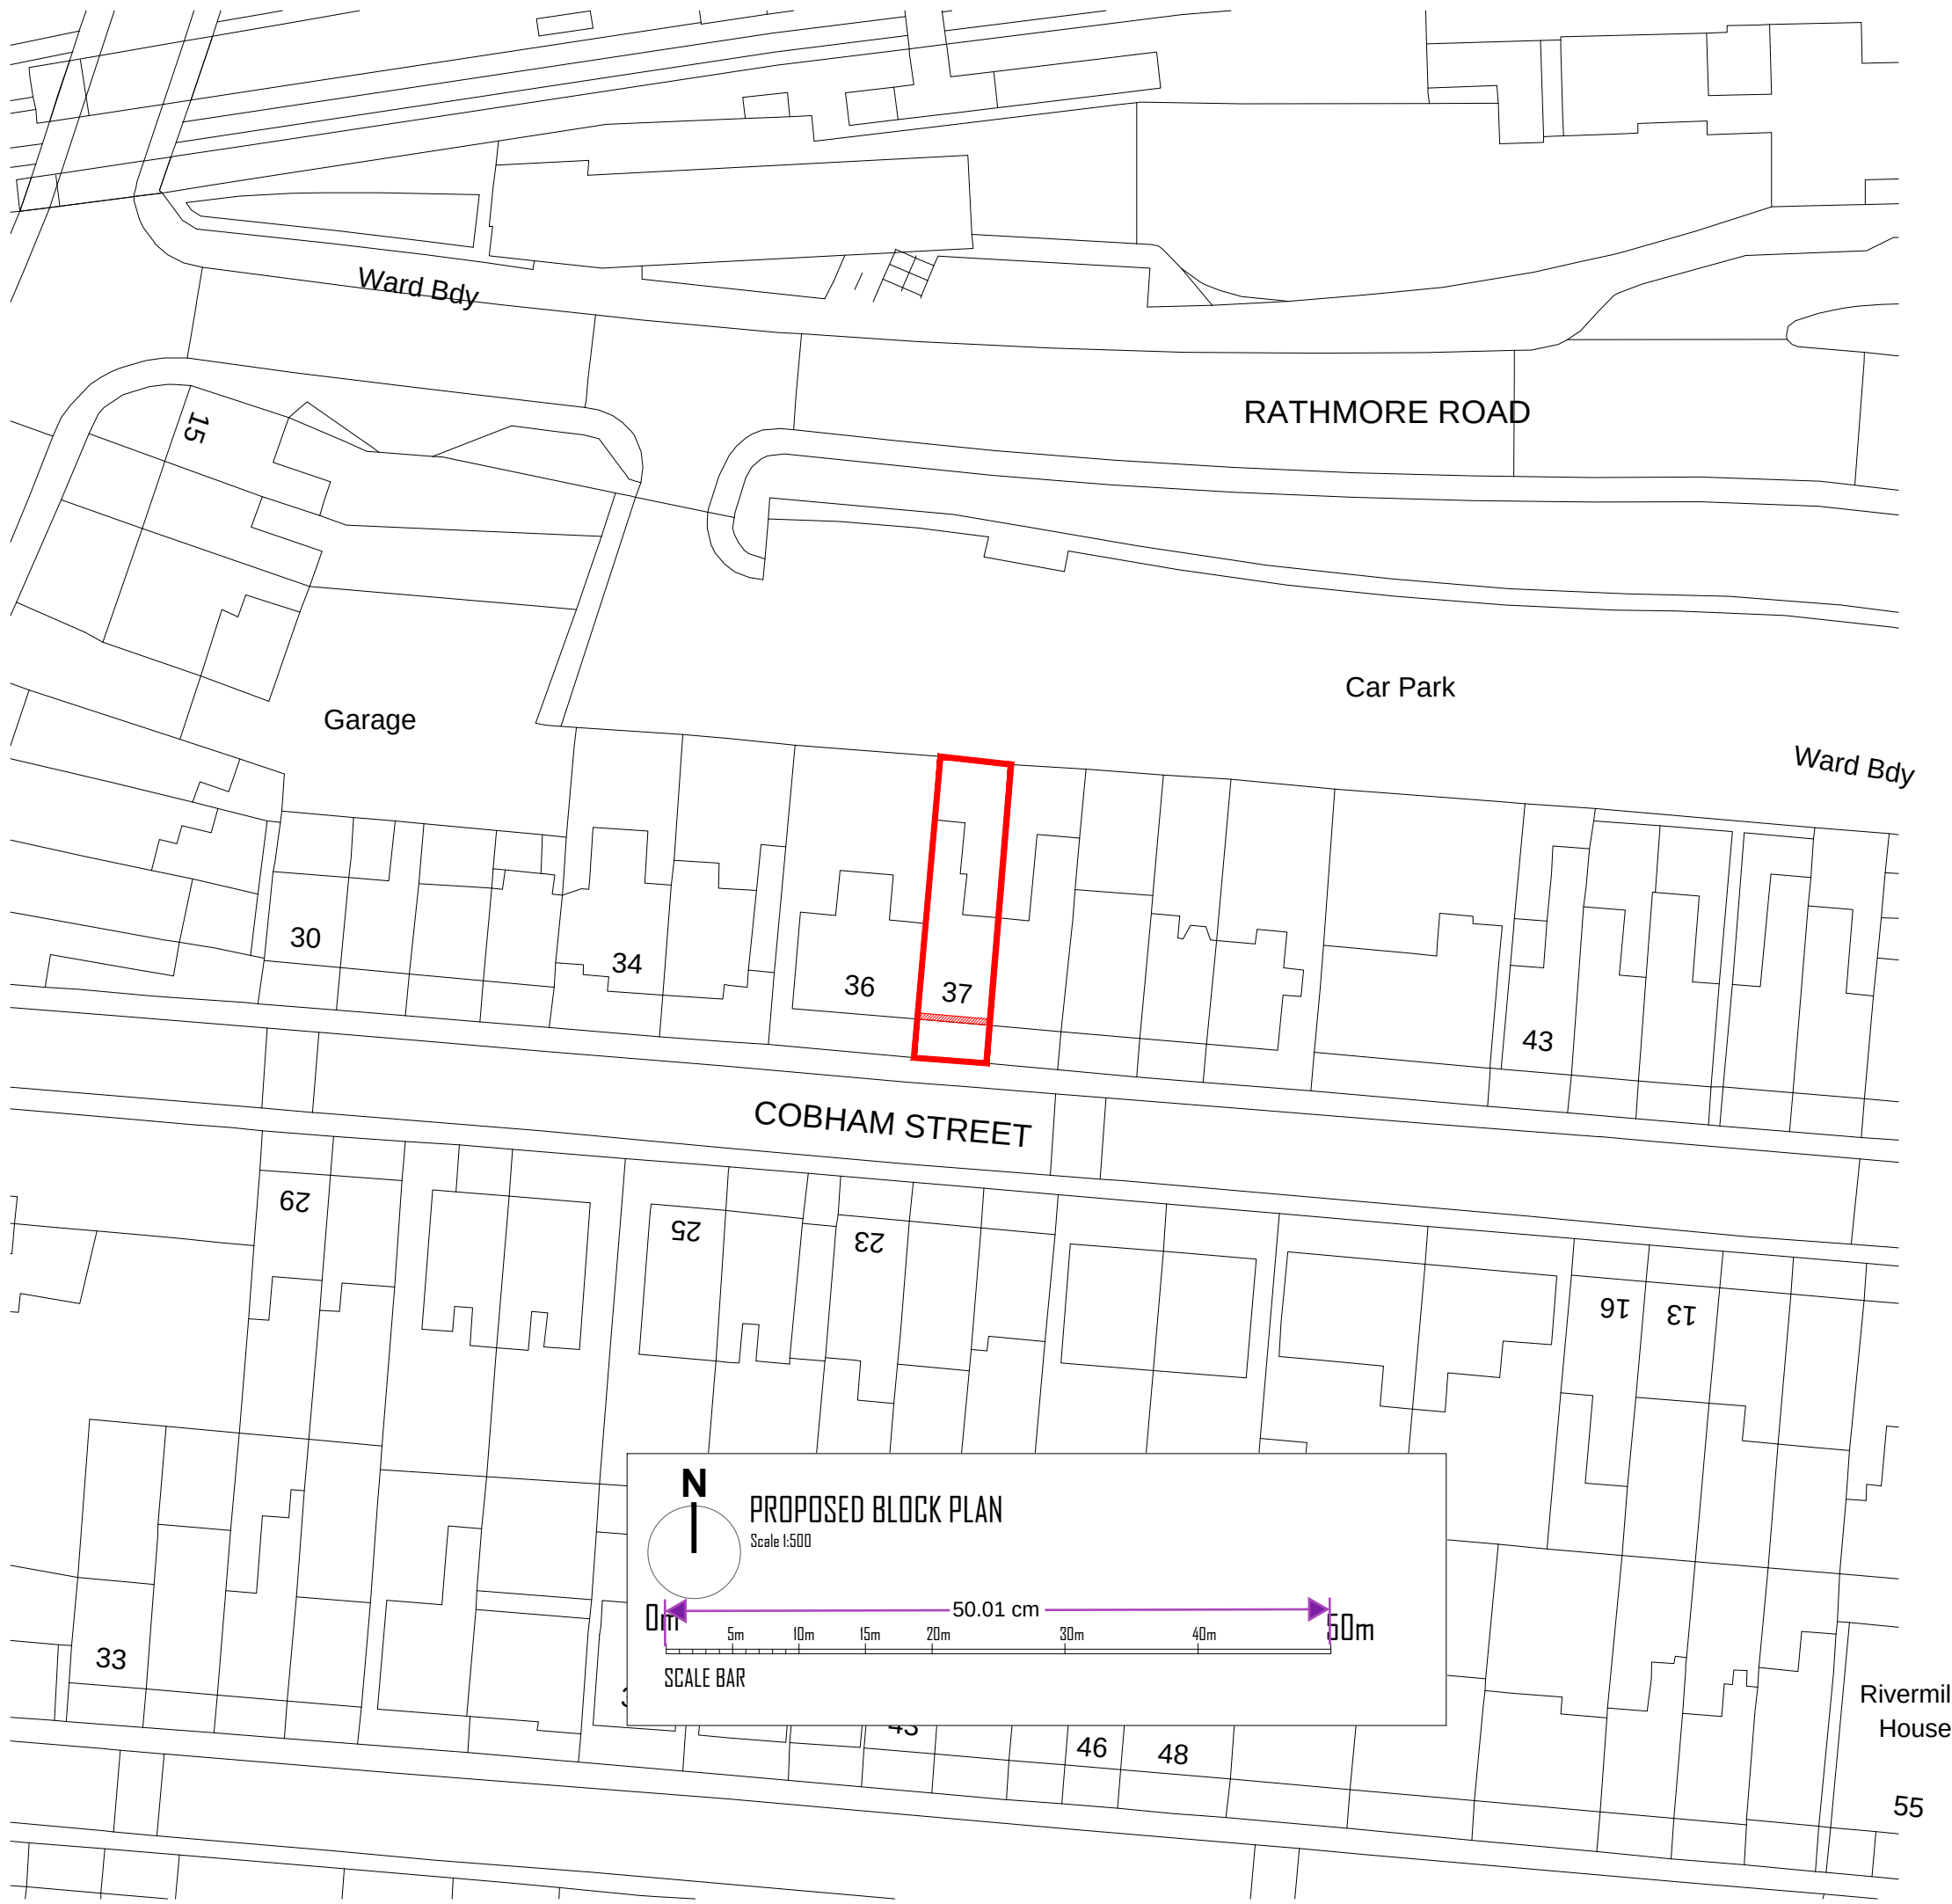


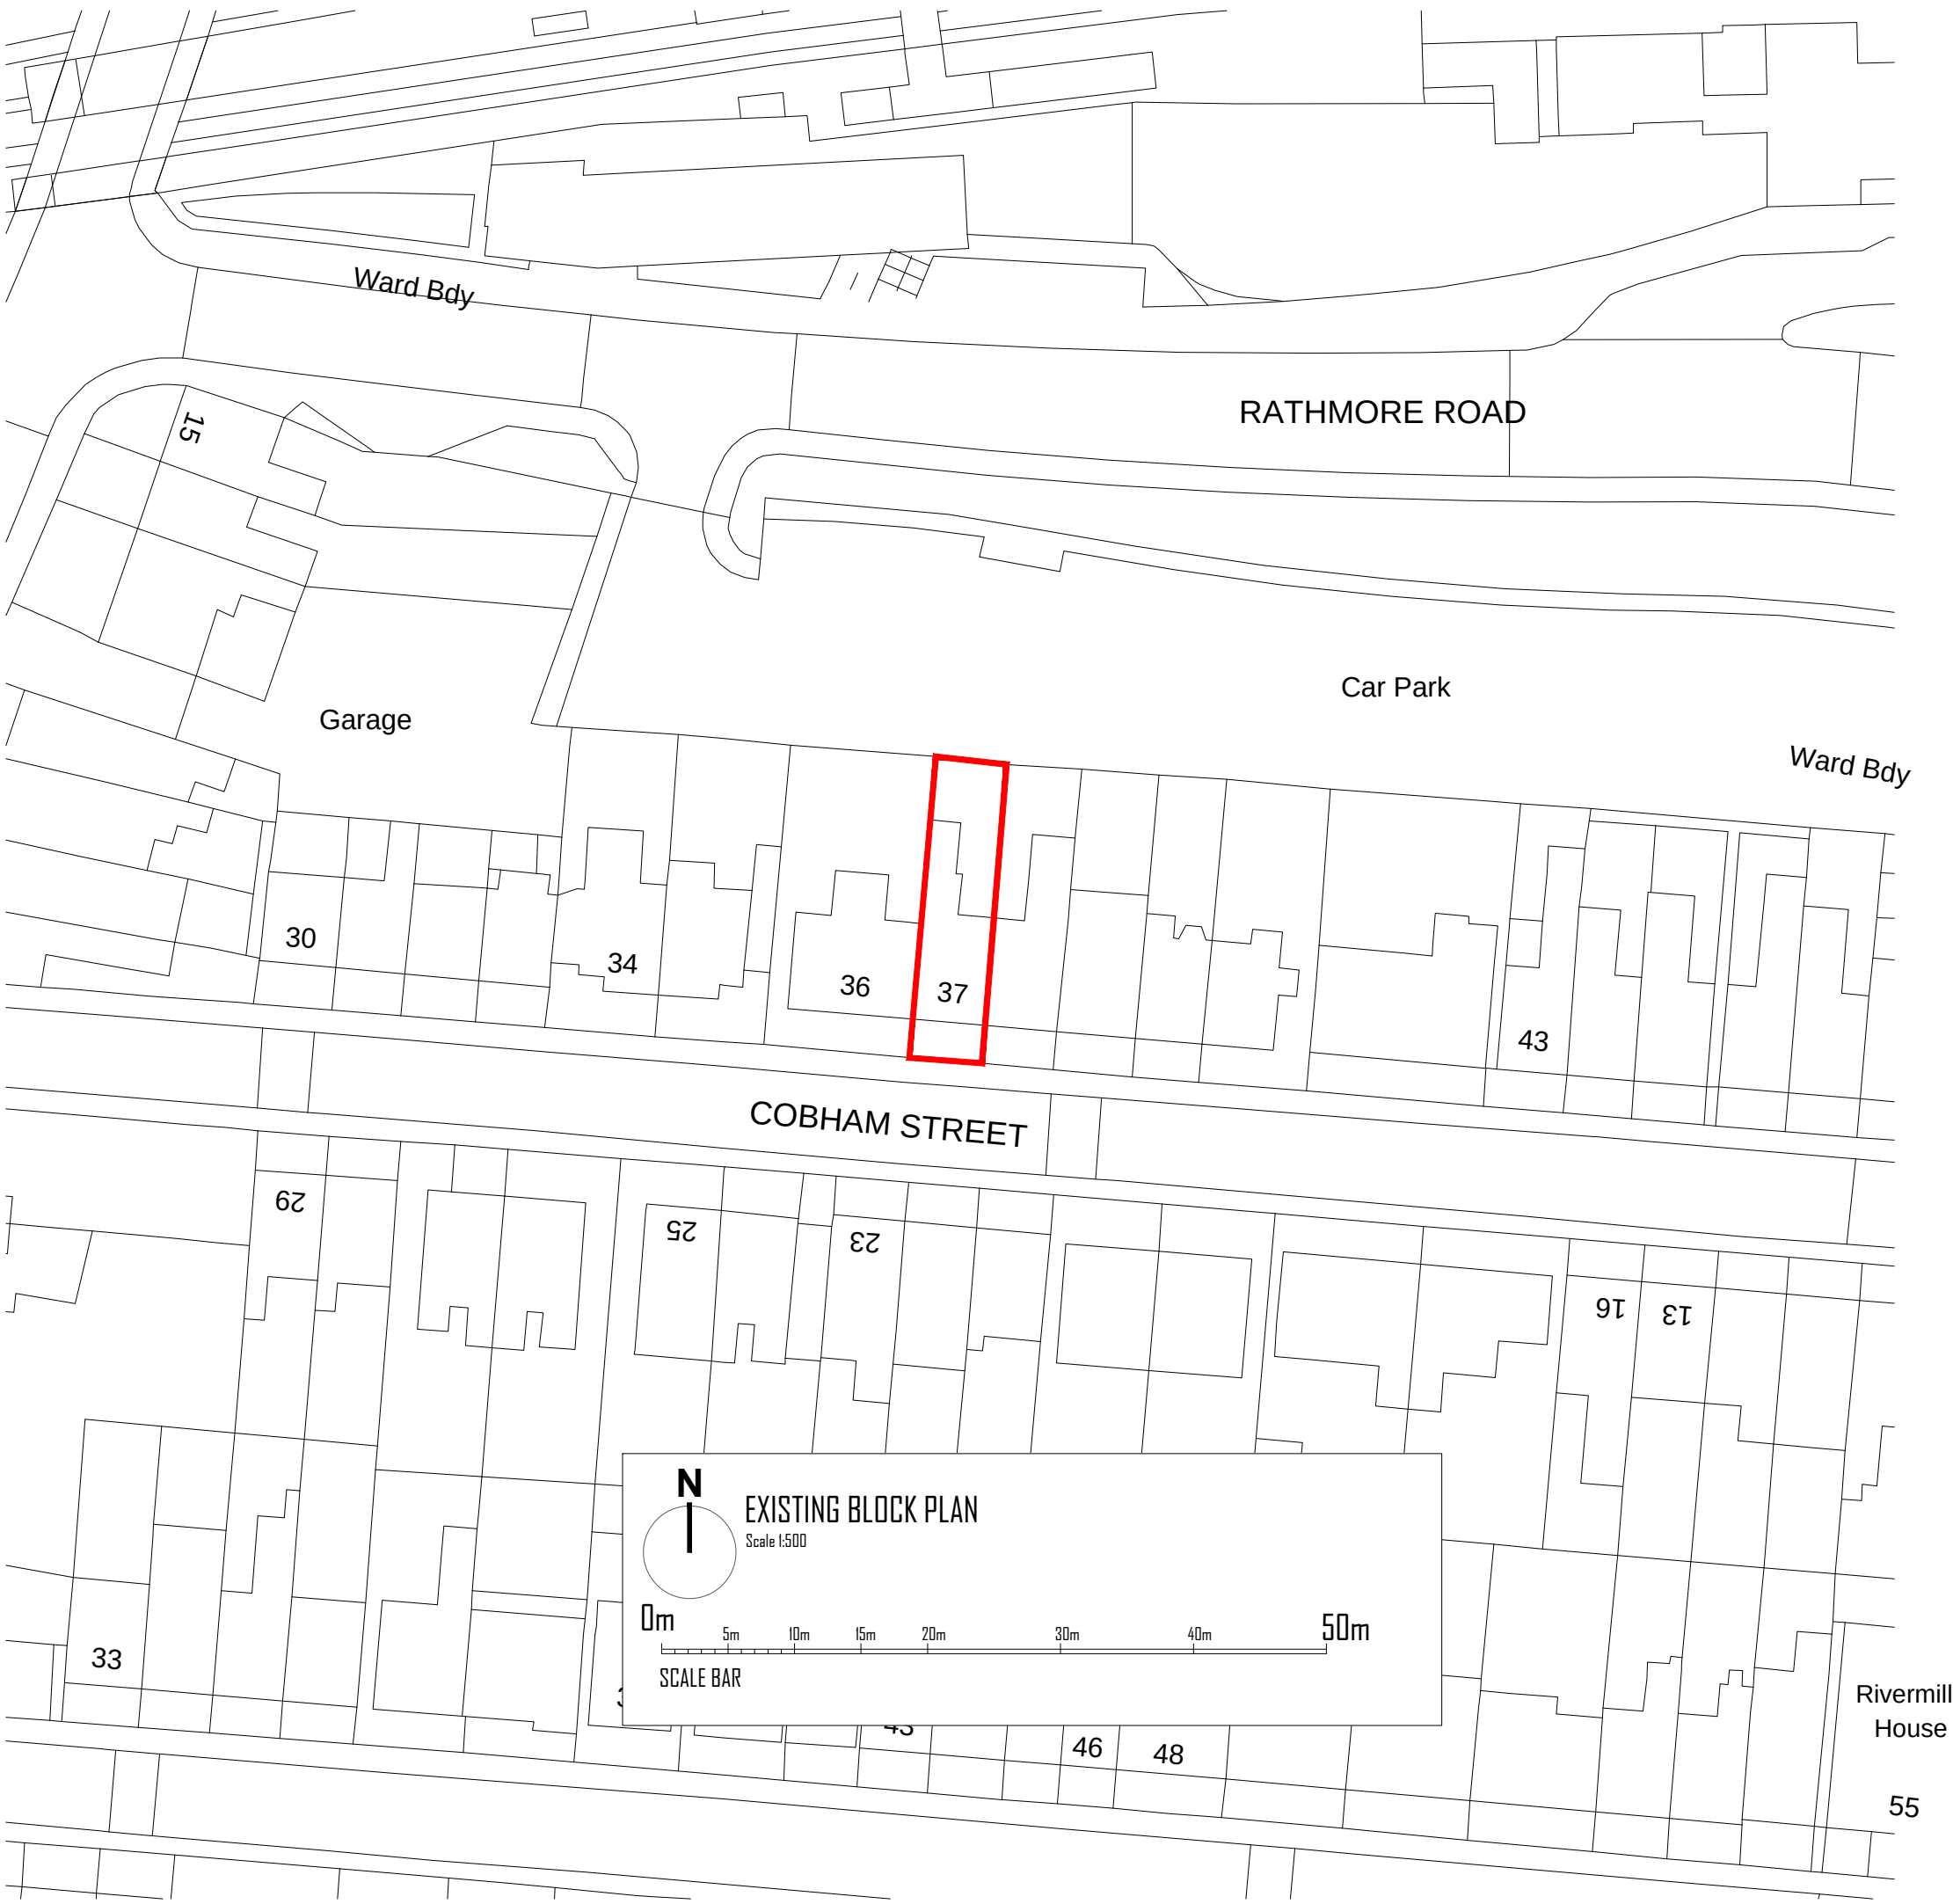

Revision	Date	Description
----------	------	-------------

PLANNING

Project
37a Cobham Street
Gravesend
DA11 0SA

Title
Site Location Plan & Block Plans

Project No.
PL - 206

Date
March 2024

Drawing No.
PL-206-01

Revision

Scale
1:500 & 1:1250 @ A1



Architecture | Consultancy | Building | Design