
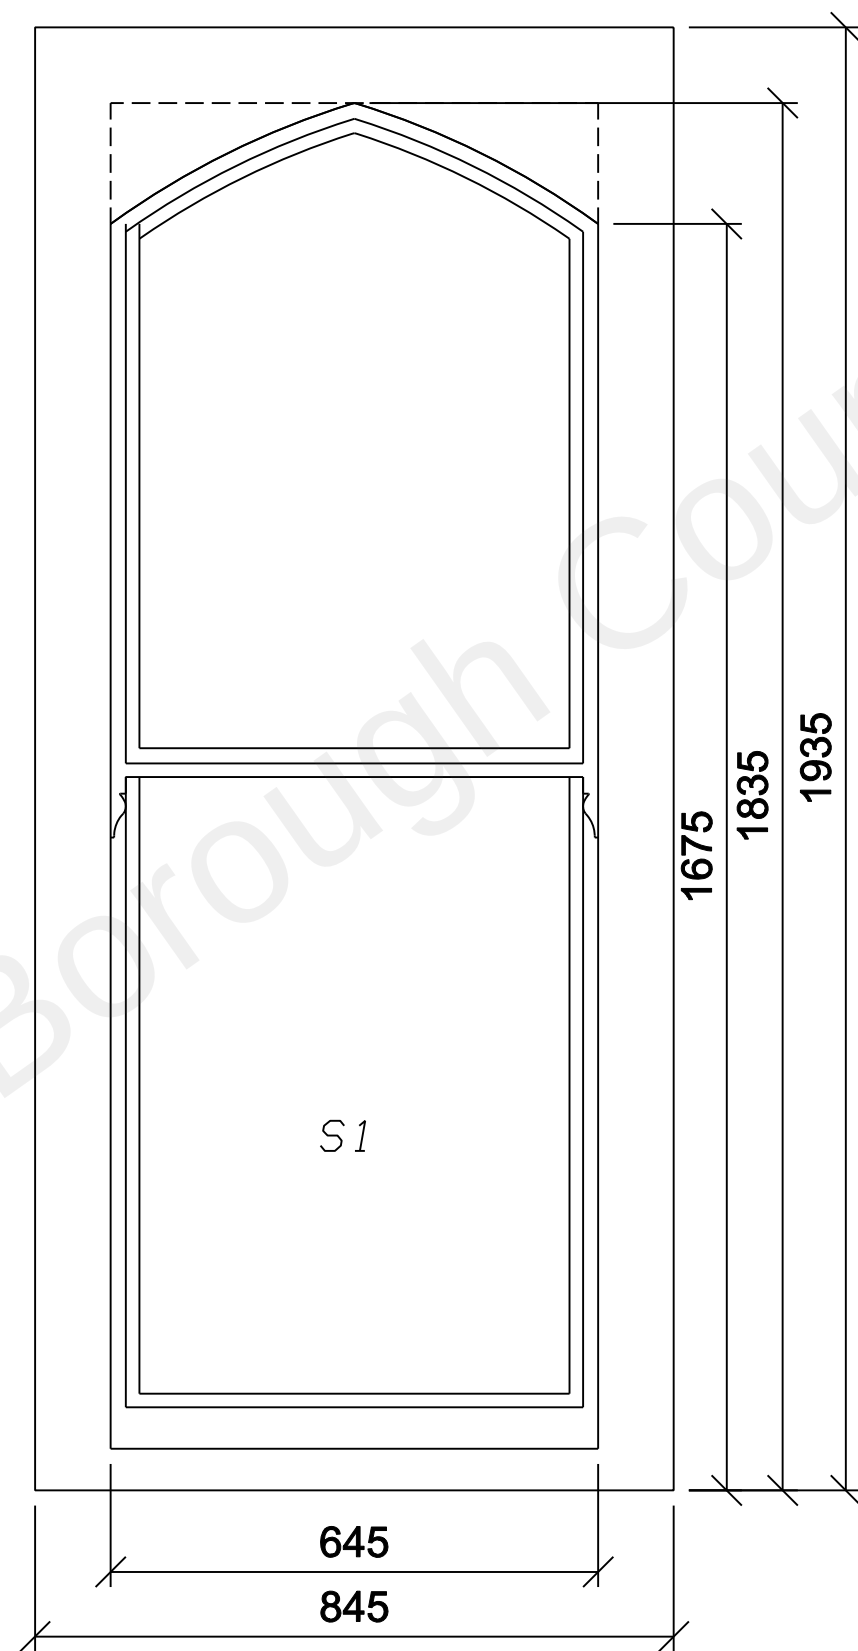


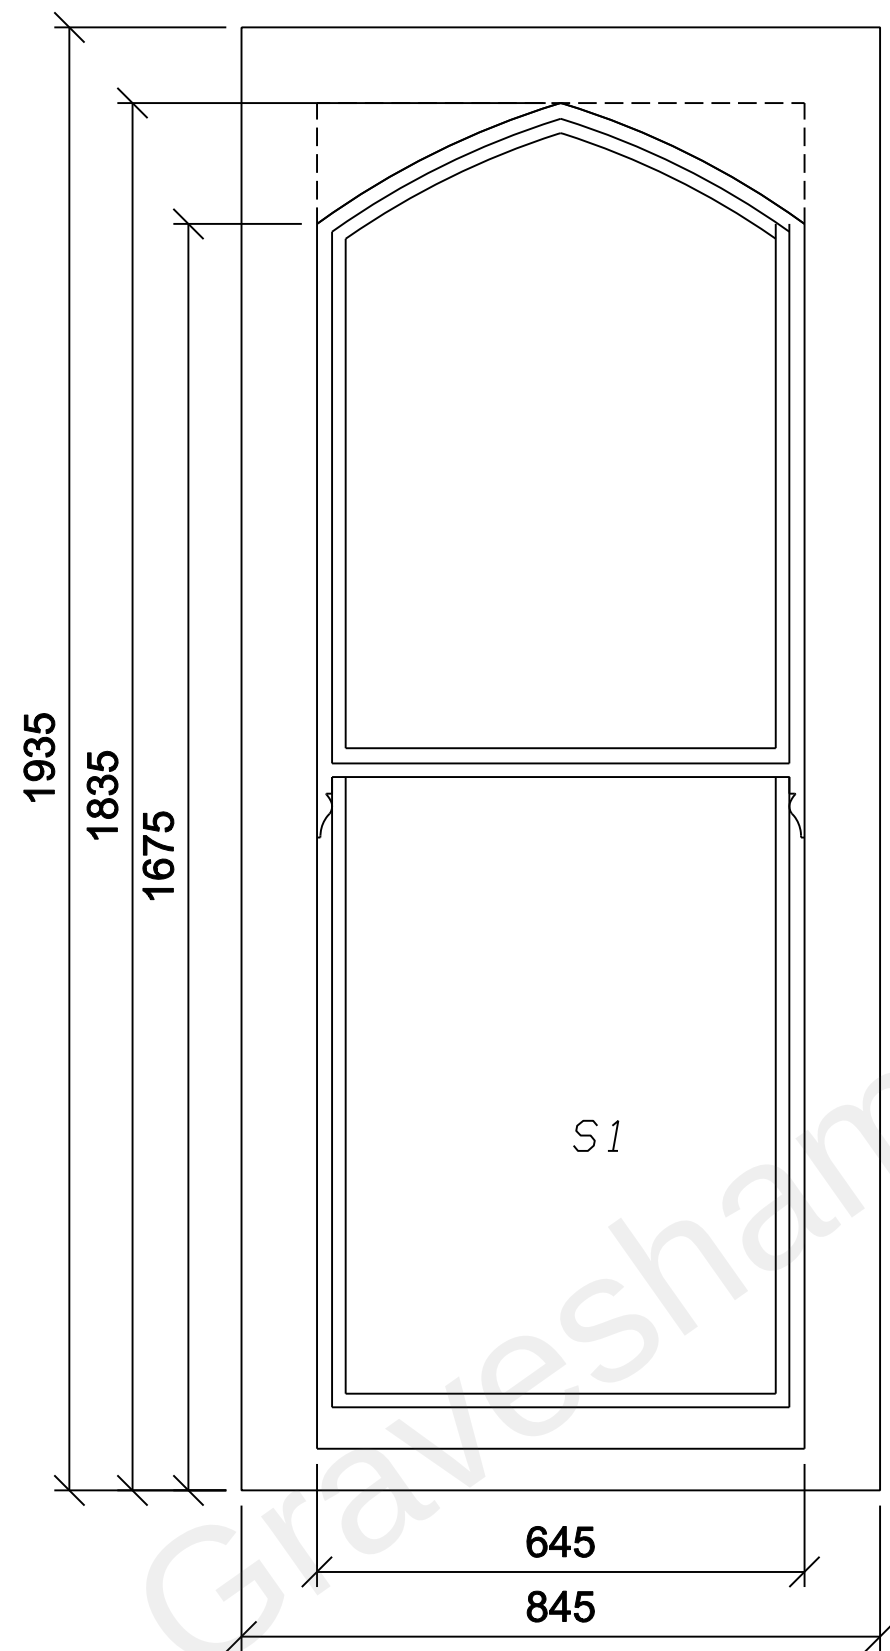

FIRST FLOOR_SASH WINDOWS FRONT BEDROOM
Scale 1:5@A1 / 1:10@A3

ROUNDROBIN studio SHALL HAVE NO RESPONSIBILITY FOR ANY USE MADE OF THIS DOCUMENT OTHER THAN FOR THAT WHICH IT WAS PREPARED AND ISSUED.

ALL DIMENSIONS AND LEVELS SHOULD BE CHECKED ON SITE.

DO NOT SCALE FROM THIS DRAWING.

ANY DRAWING ERRORS OR DIVERGENCES SHOULD BE BROUGHT TO OUR ATTENTION AT THE ADDRESS SHOWN BELOW.

NOTES

...	...	...	...	...
...	...	...	...	...
...	...	...	...	...
...	...	...	...	...
...	...	...	...	...
A	Planning	MF	AM	19/10/21
-	Planning	MF	AM	18/10/21

FIRST ISSUE

REVISION / DESCRIPTION	DATE	BY	CHKD	DATE
KEY				



23 Elsworth Road, Camden Town
London NW3 3DS, United Kingdom
T +44 (0)20 3737 2141
E contact@roundrobinstudio.com

PROJECT TITLE	
Flat 1 Dolphin Court 95 Windmill Street	
PROJECT NUMBER	
P2004	
ISSUED TITLE	SCALE
Sash Windows First Floor Front Bedroom	1:10@A3
DATE	19/10/21
ISSUED BY	REVISION
(21)5004AD	A