


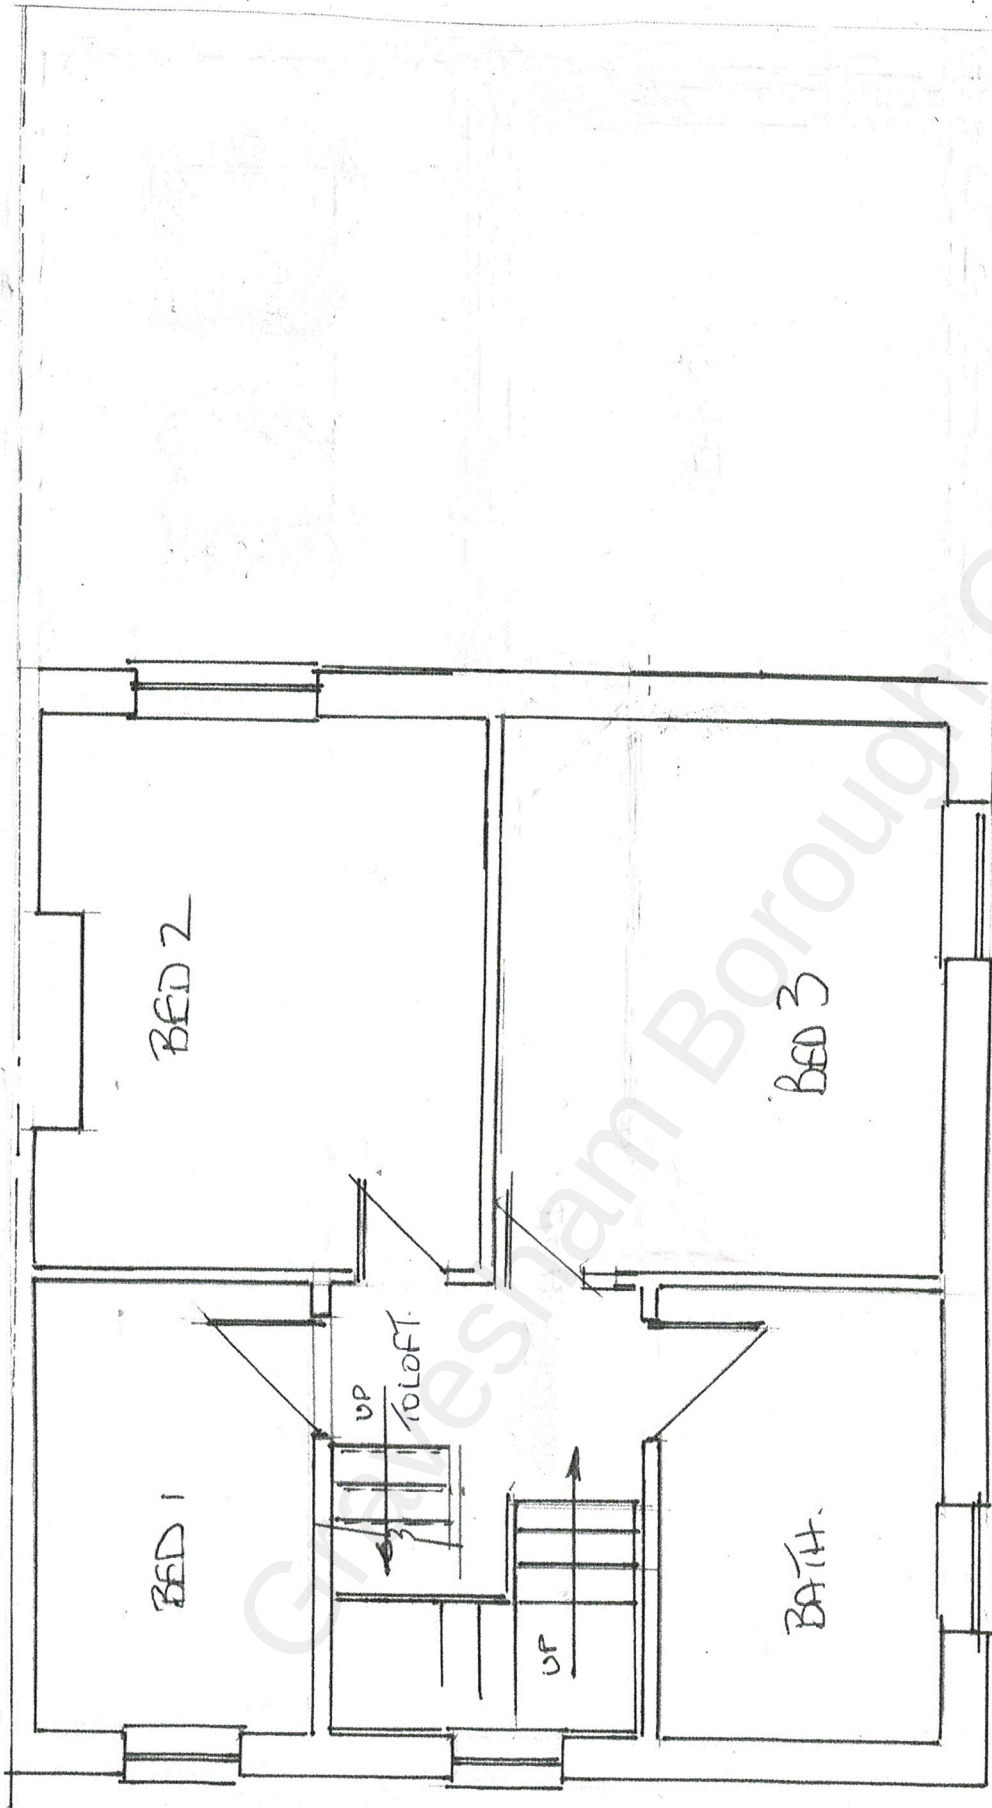

0 1 2 3
SCALE BAR.

Title FIRST floor PLAN.
PROPOSED

Job FLOWY DORMER -
37 HAYMES RD NORTH FLEET
KENT DA11 7HL.

Date	Dm	Scale
3.10.21	1W	1:50
W0107		