



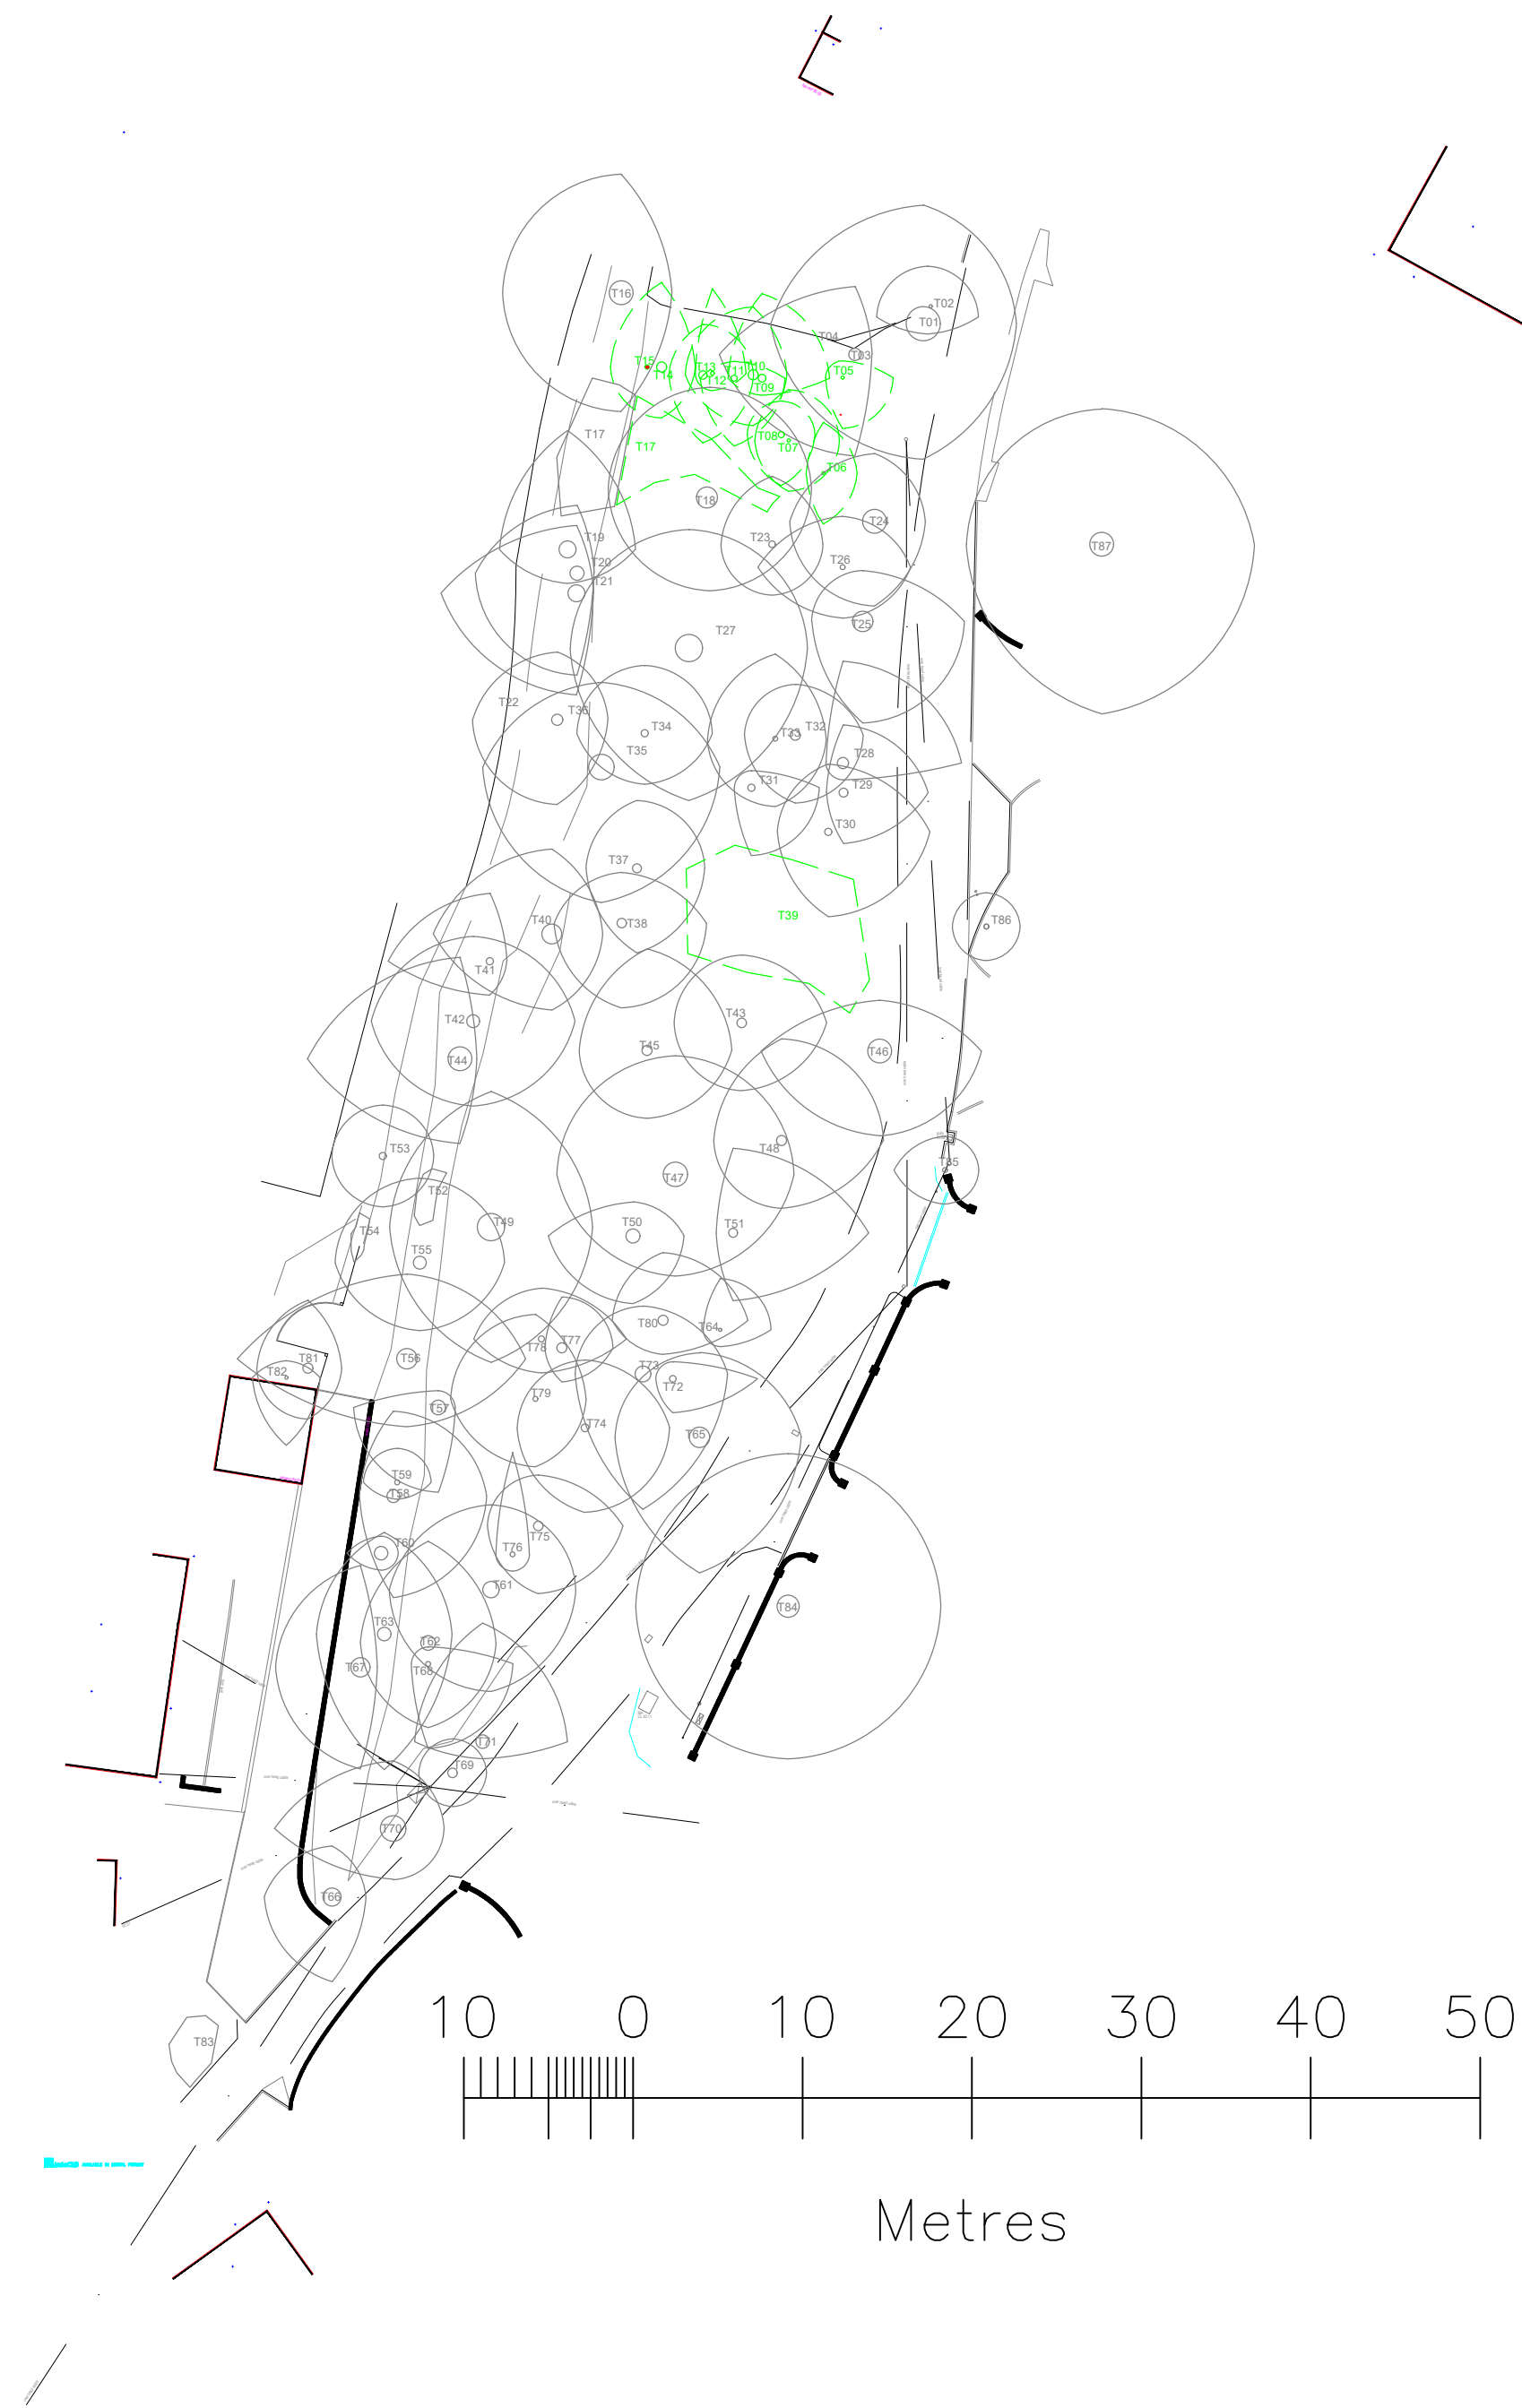

KEY

 Approximate Tree Stem / Canopy Location with Identifying Number

 Existing tree to be removed.

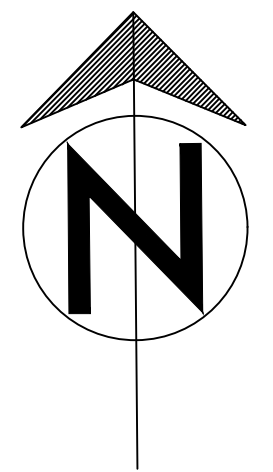

REV.	DATE	INITIALS	DETAILS
CLIENT		DWG. TITLE	
The Rural Planning Practice LLP		Tree Location Plan	
SITE			
Land at Telegraph Hill, Rochester, Higham, Kent, ME3 7NN.			
DRAWN BY	CHECKED BY	SCALE	DATE
BJS	BJS	1:250 @A1	August 2018
		DWG NO.	REV.
		CAS/2018/180	