


© This drawing is protected by copyright and must not be copied or reproduced without the written consent of Penfold Project Services

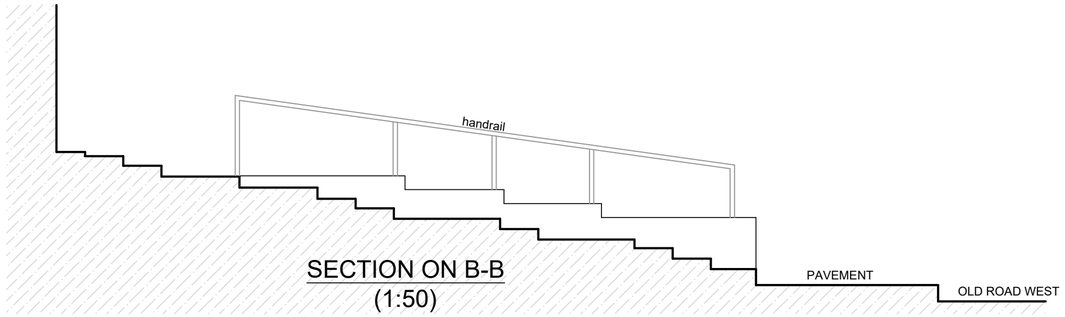


SECTION ON B-B
(1:50)

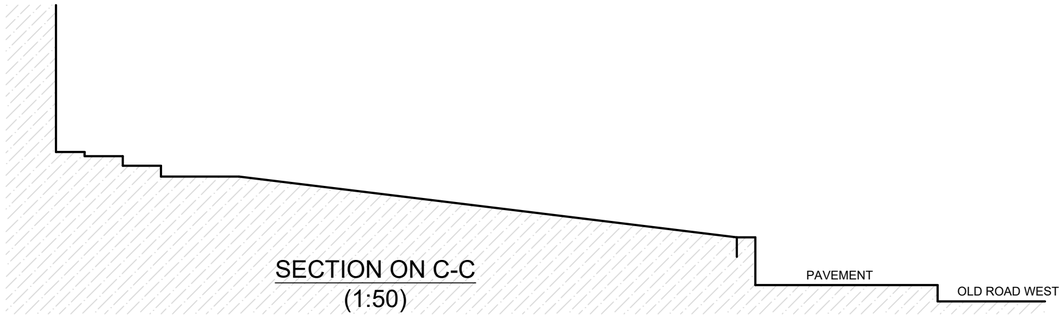


SECTION ON C-C
(1:50)

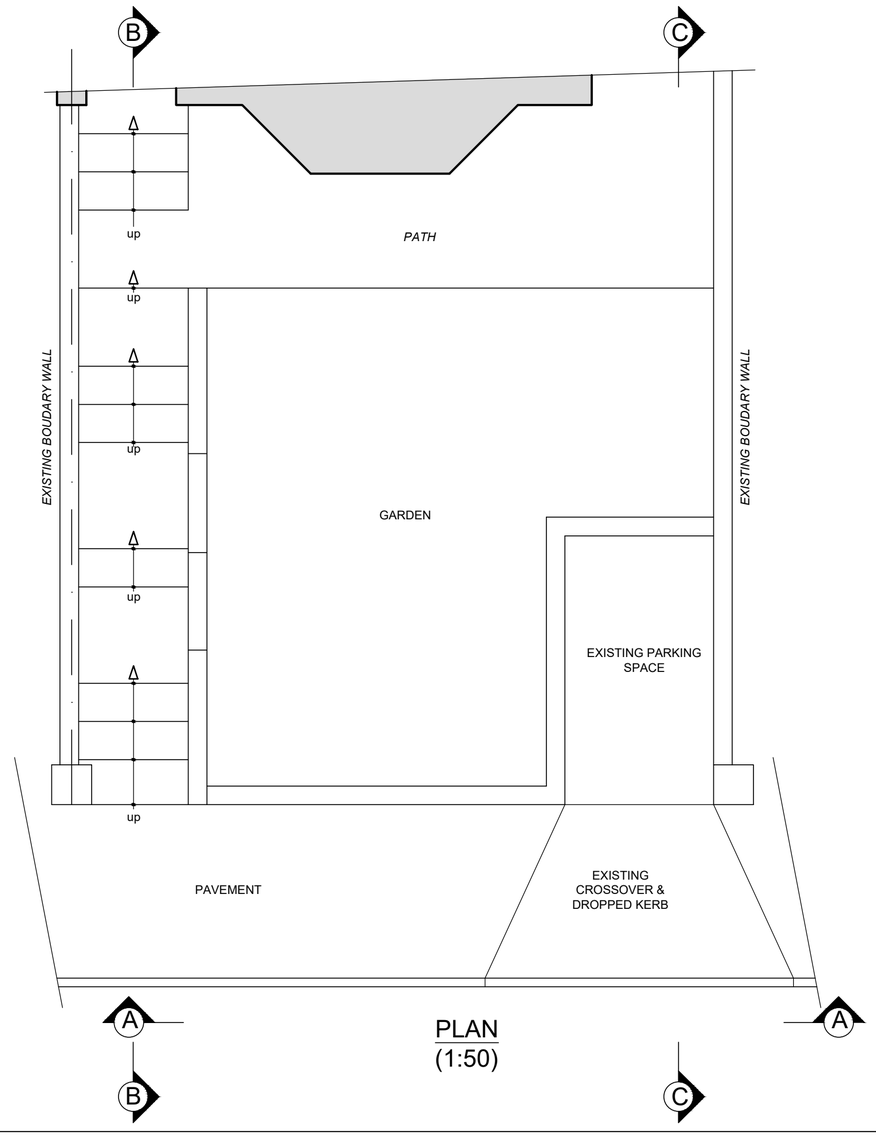

PLAN
(1:50)

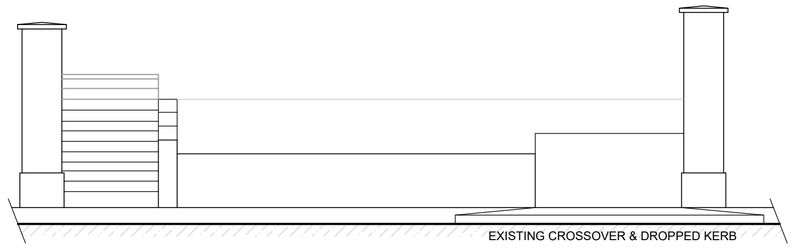

ELEVATION ON A-A
(1:50)

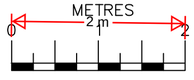

SCALE BAR 1:50 @ A3

Date	No	Revision

Penfold Project Services

Epmarket, Wrotham Road, Meopham, Kent, DA13 0JH
Telephone: 01474 816690
e-mail: apenfold448@btinternet.com

Job Title: 14 OLD ROAD WEST
GRAVESNED
KENT
DA11 0LJ

Dwg Title: PLAN, ELEVATION & SECTIONS
AS EXISTING

Scale: 1:50 @ A2

Dwg No.: 03

Date: June 2025