




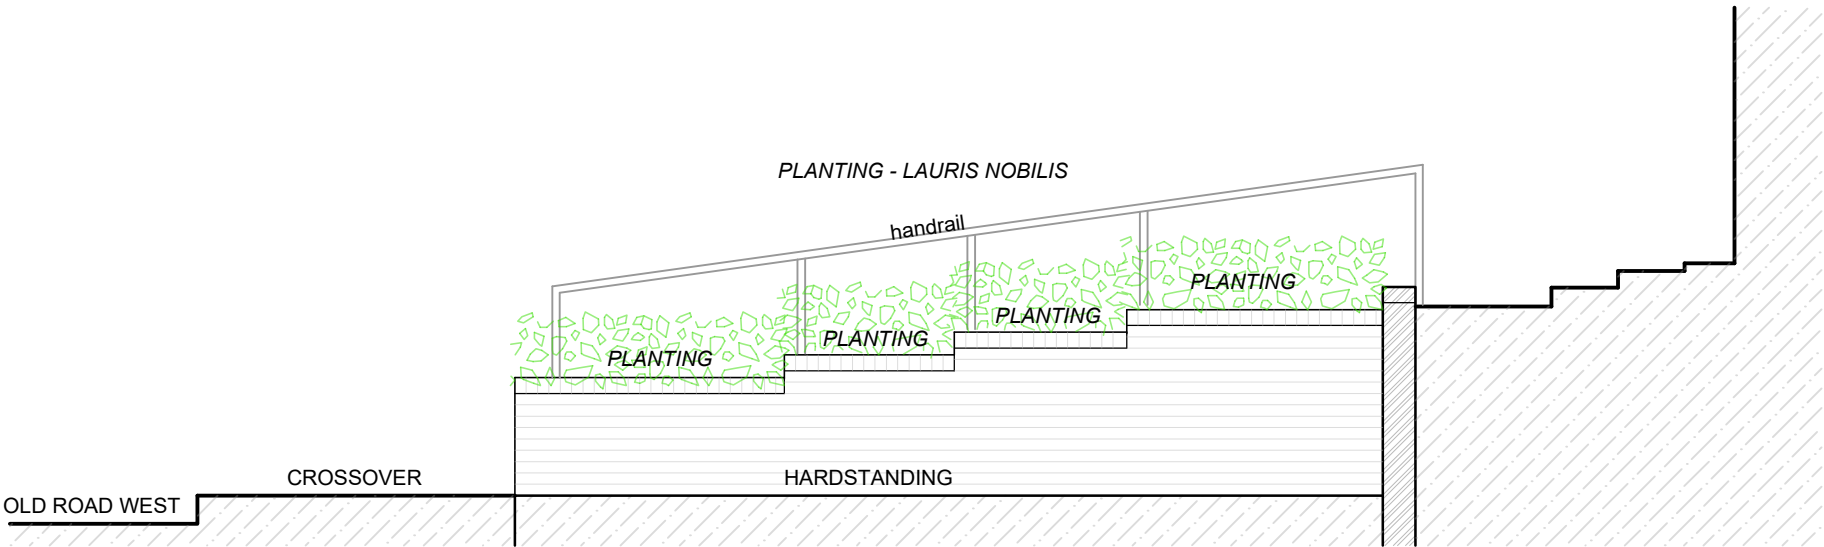


SECTION ON B-B
(1:50)

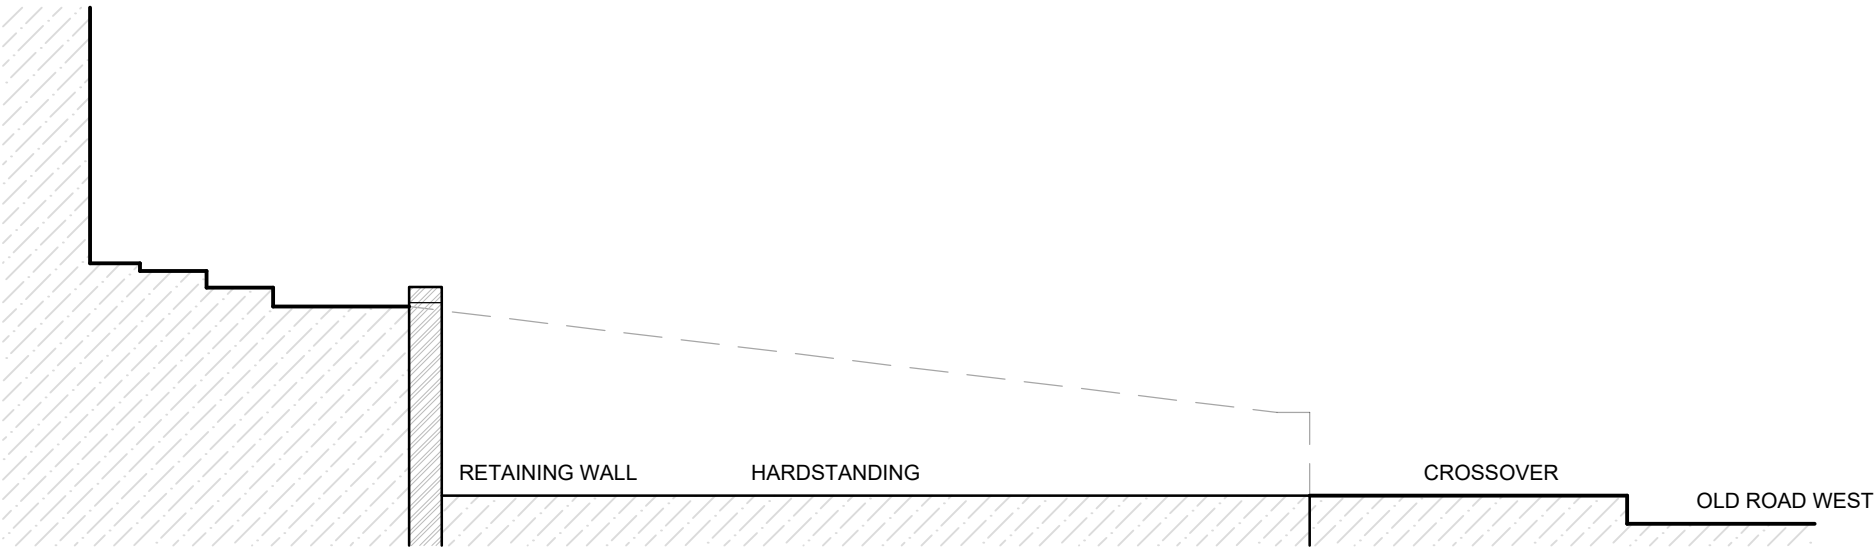

SECTION ON C-C
(1:50)

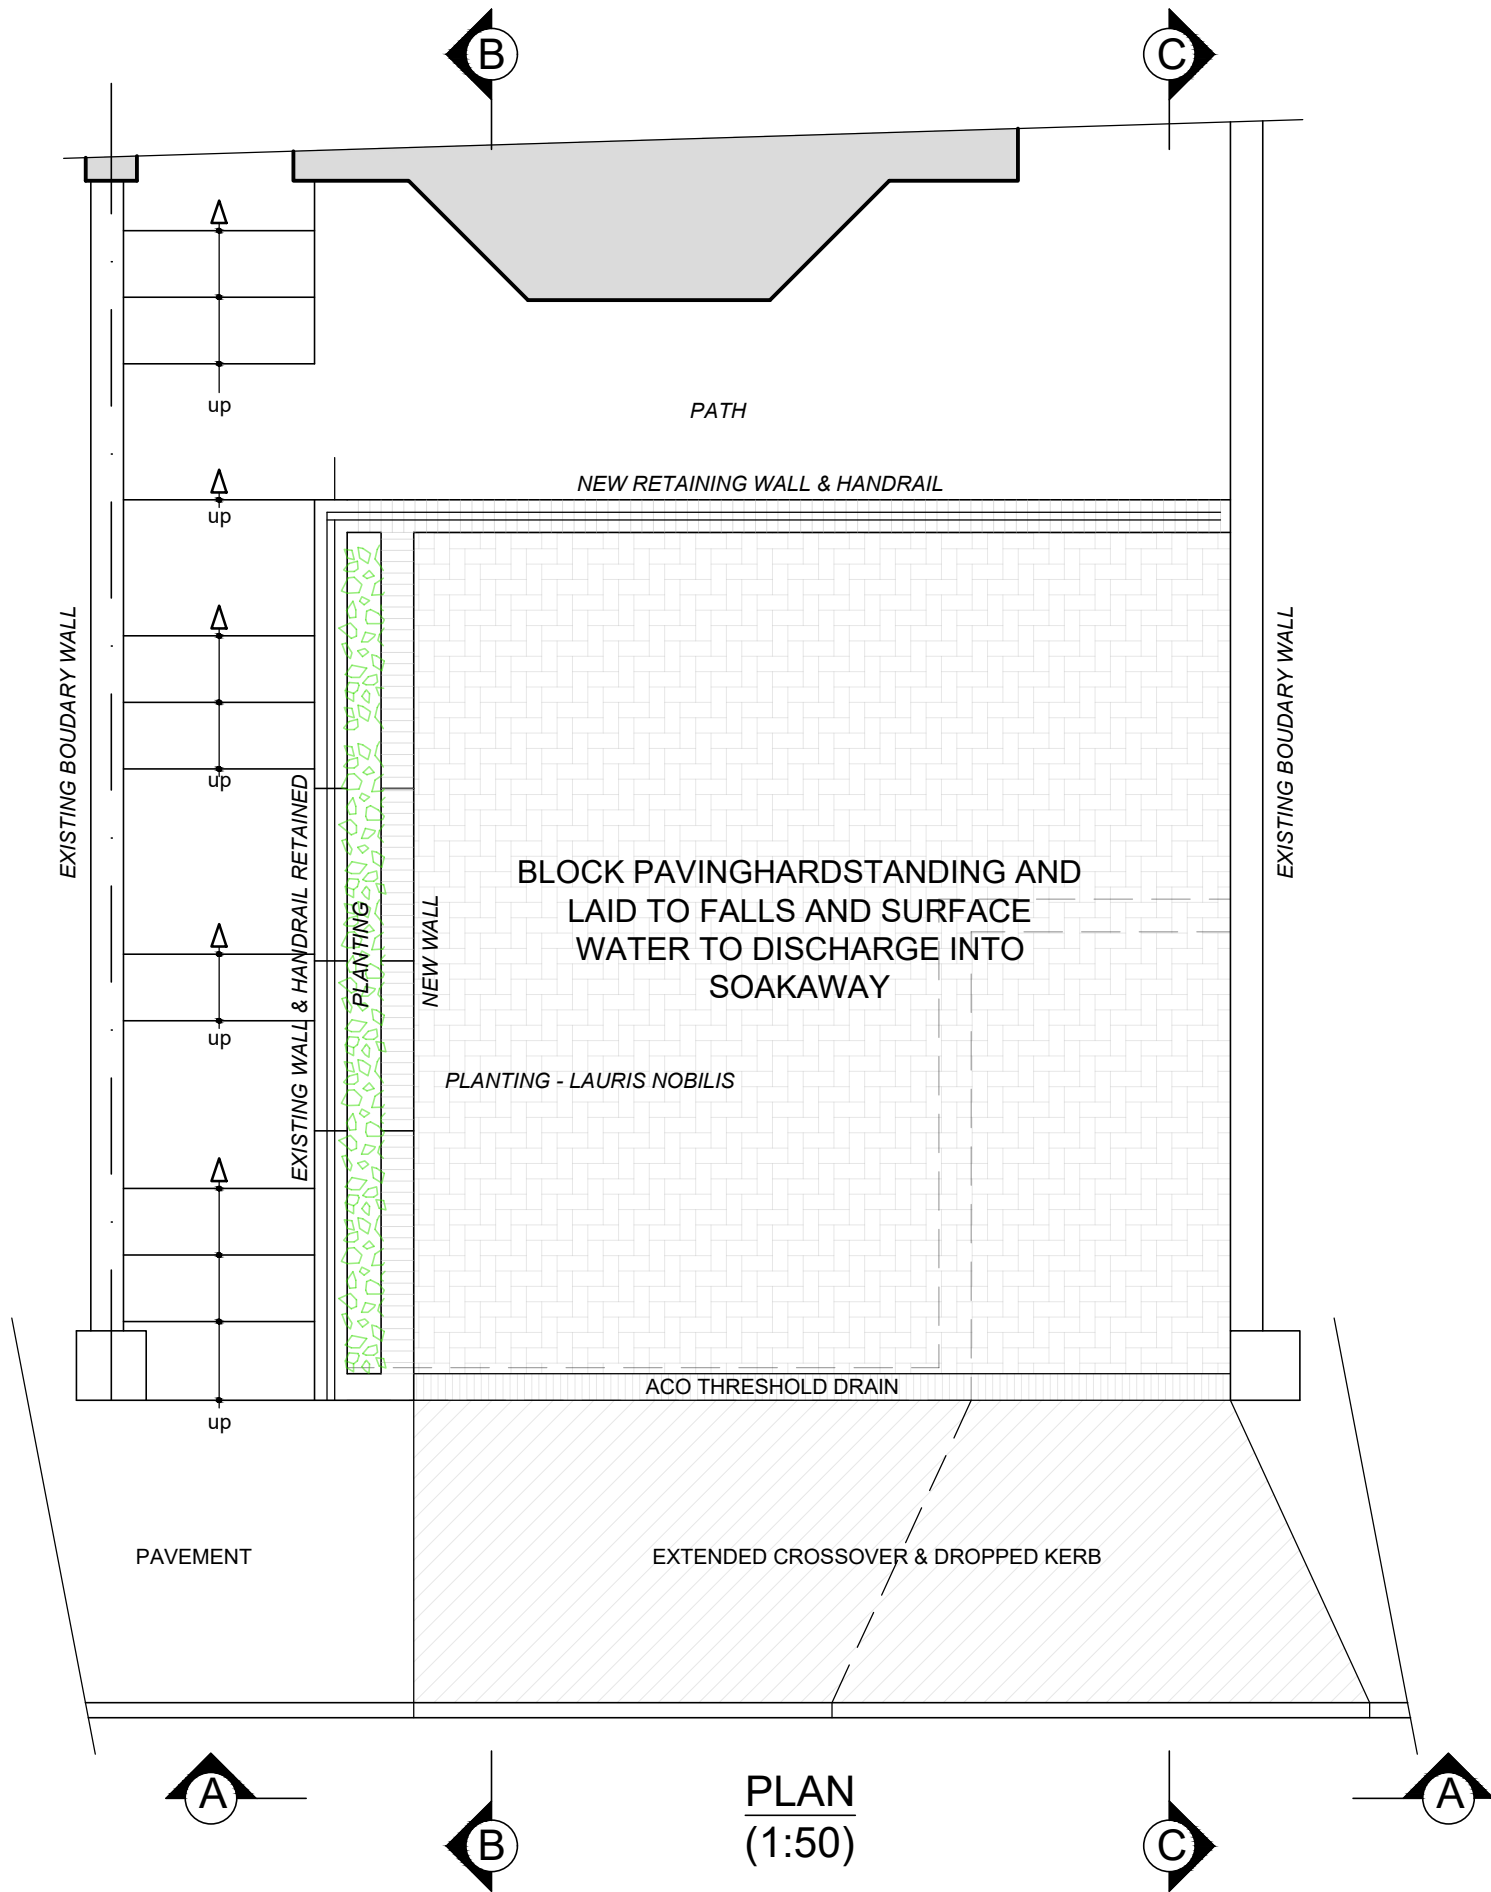


PLAN
(1:50)

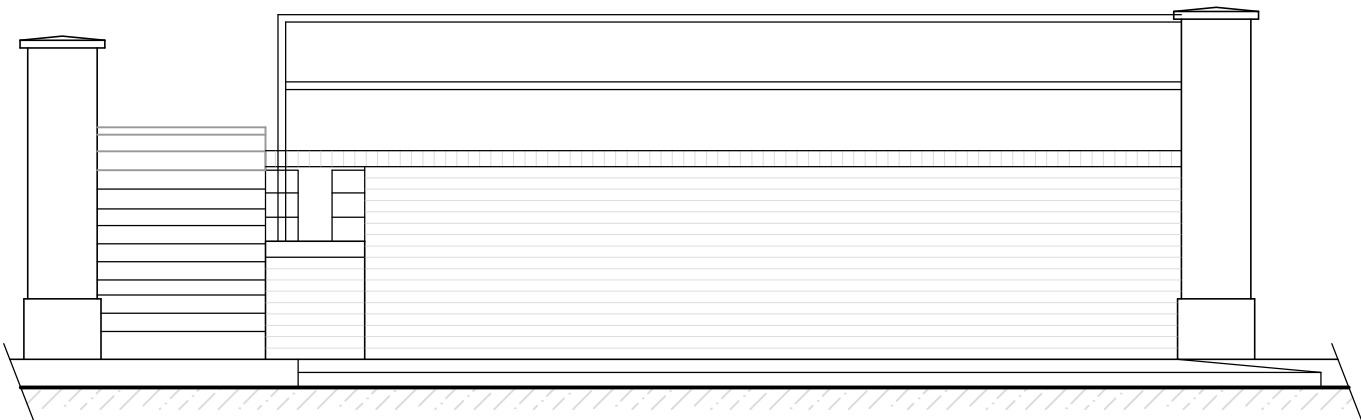

ELEVATION ON A-A
(1:50)

MATERIALS
WALLS- YELLOW STOCK FACING BRICKWORK
HARDSTANDING - BLOCK PAVING

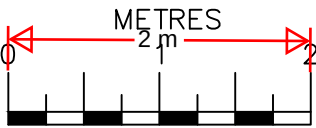

SCALE BAR 1:50 @ A3

Date	No	Revision
Penfold Project Services		
Epmarket, Wrotham Road, Meopham, Kent, DA13 0JH Telephone: 01474 816690 e-mail: apenfold448@btinternet.com		
Job Title:	14 OLD ROAD WEST GRAVESNED KENT DA11 0LJ	
Dwg Title:	PLAN, ELEVATION & SECTIONS AS PROPOSED	
Scale:	1:50 @ A2	
Dwg No.:	04	
Date:	June 2025	