



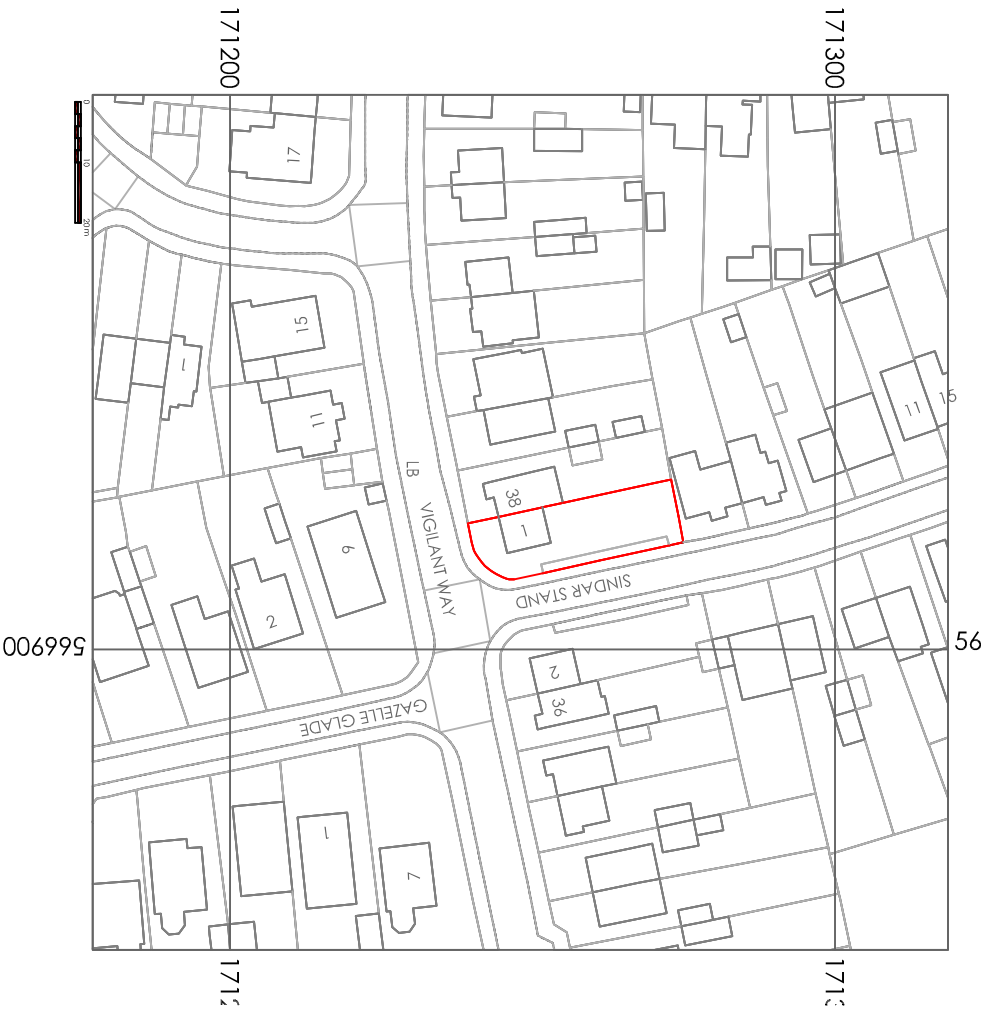

SITE MAP Scale 1 : 1 250

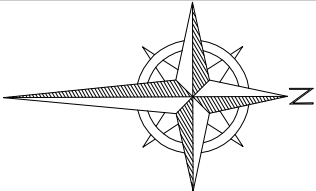

PRE-CONSTRUCTION BLOCK PLAN Scale 1 : 200

Project		1 Sirdar Stand Gravesend Kent DA12 4LP	
Retention of a wrap around extension to the rear and side; incorporating a conservatory; creation of a hardstanding parking to the rear garden and change of use of amenity land to be included within the residential curtilage of the site.			
Drawing Title		Site Map and Pre Construction Block Plan	
Rev		Description	
Date		Drawn	
		HC	
		June 23	
		Scale	
		1:1250 1:200	
		Drawing No.	
		155/A3/O1	

Project

1 Sirdar Stand Gravesend Kent DA12 4LP

Retention of a wrap around extension to the rear and side; incorporating a conservatory; creation of a hardstanding parking to the rear garden and change of use of amenity land to be included within the residential curtilage of the site.

Site Map and Pre Construction Block Plan

RevDescriptionDate

DrawnHCJune 23Scale1:1250 1:200Drawing No.155/A3/O1

H Channa

Picaroons Maidstone Road Platt Kent TN15 8LB

Tel: 07828277909 E-mail: hbechanna@tiscali.co.uk