


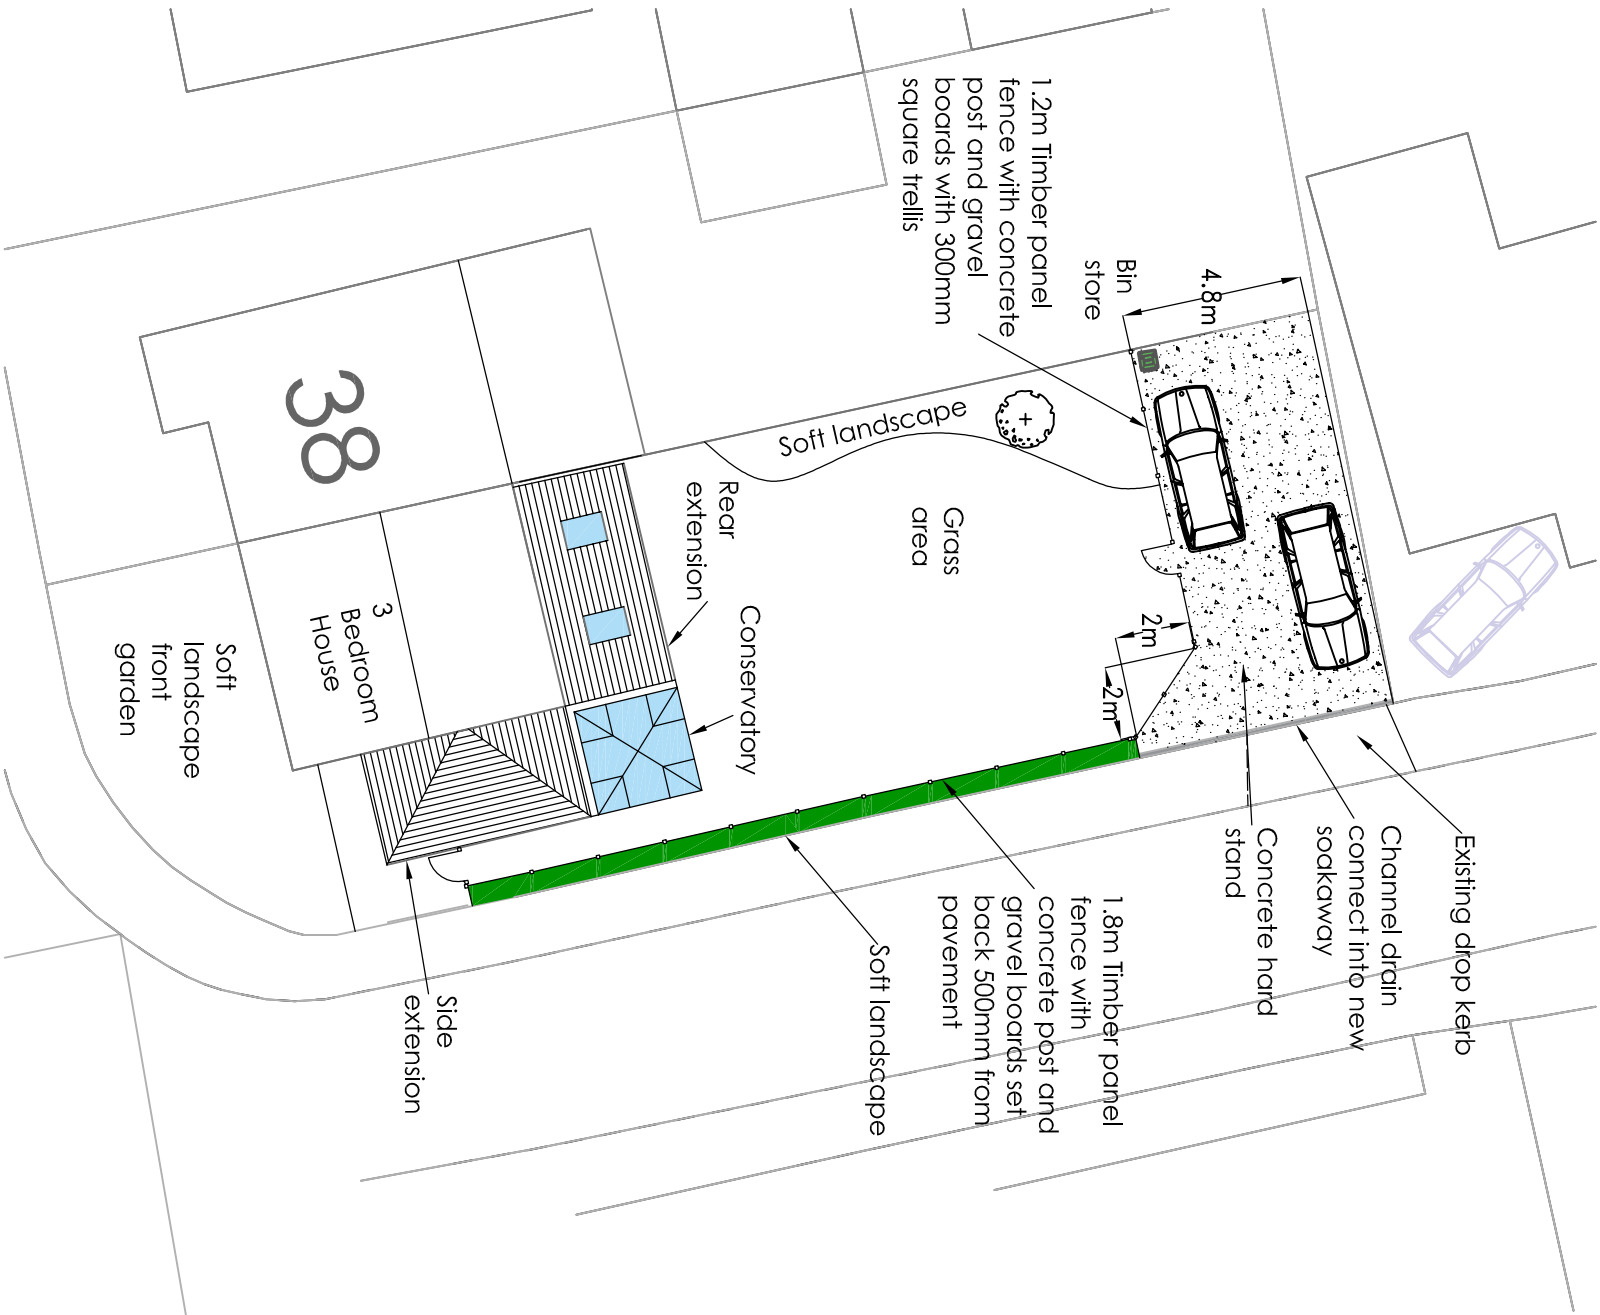

CONSTRUCTED BLOCK PLAN Scale 1:200

Project		1 Sirdar Stand Gravesend Kent DA12 4LP		Retention of a wrap around extension to the rear and side; incorporating a conservatory; creation of a hardstanding parking to the rear garden and change of use of amenity land to be included within the residential curtilage of the site.		H Channa Picaroons Maidstone Road Platt Kent TN15 8LB Tel: 07828277909 E-mail: hbchanna@tiscali.co.uk			
Drawing Title		Constructed Block Plan							
						Drawn	Date	Scale	Drawing No.
Rev		Description		Date		HC	Mar 23	1:200	155/A3/O2