






REV
P2Householder
Planning

P2	ISSUED TO PLANNING	20.06.23	MC		
P1	ISSUED TO PLANNING	XX.03.22	MC		
Rev		Date	By		

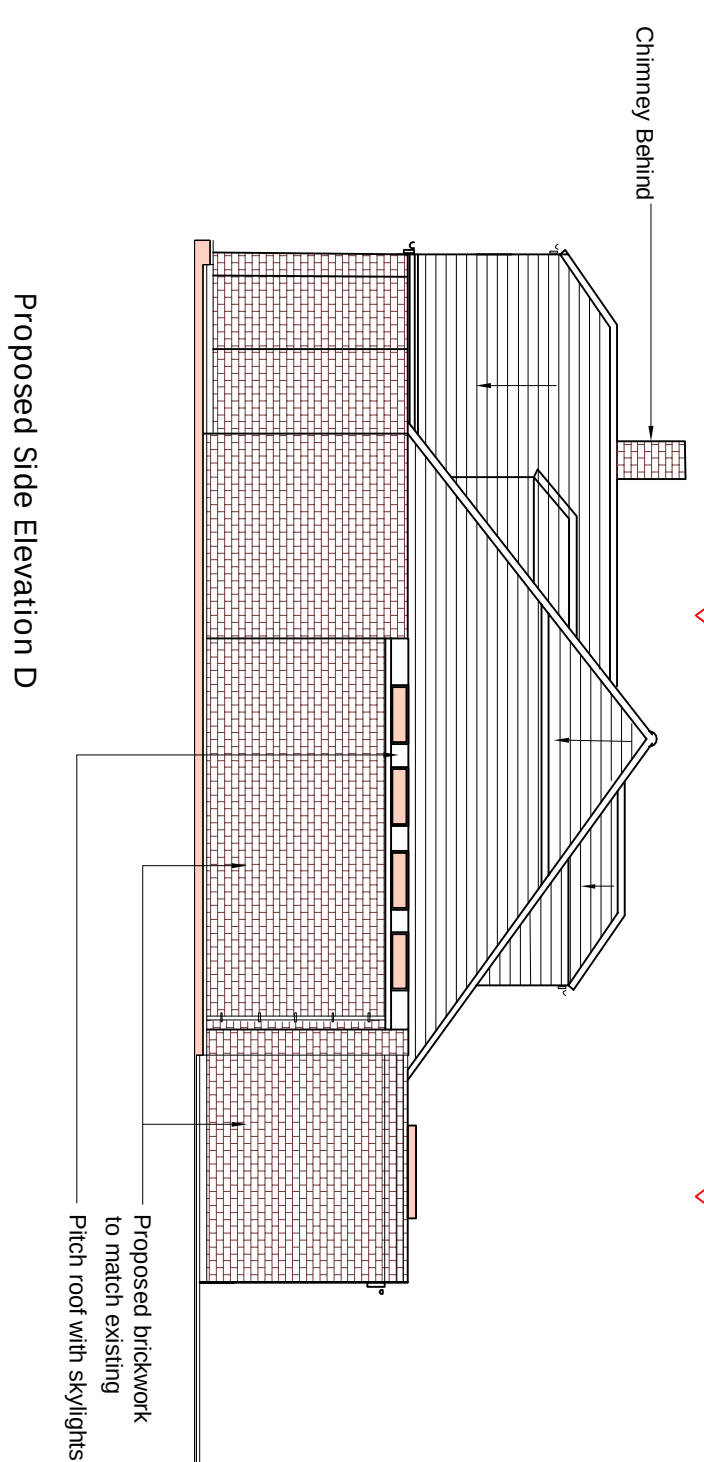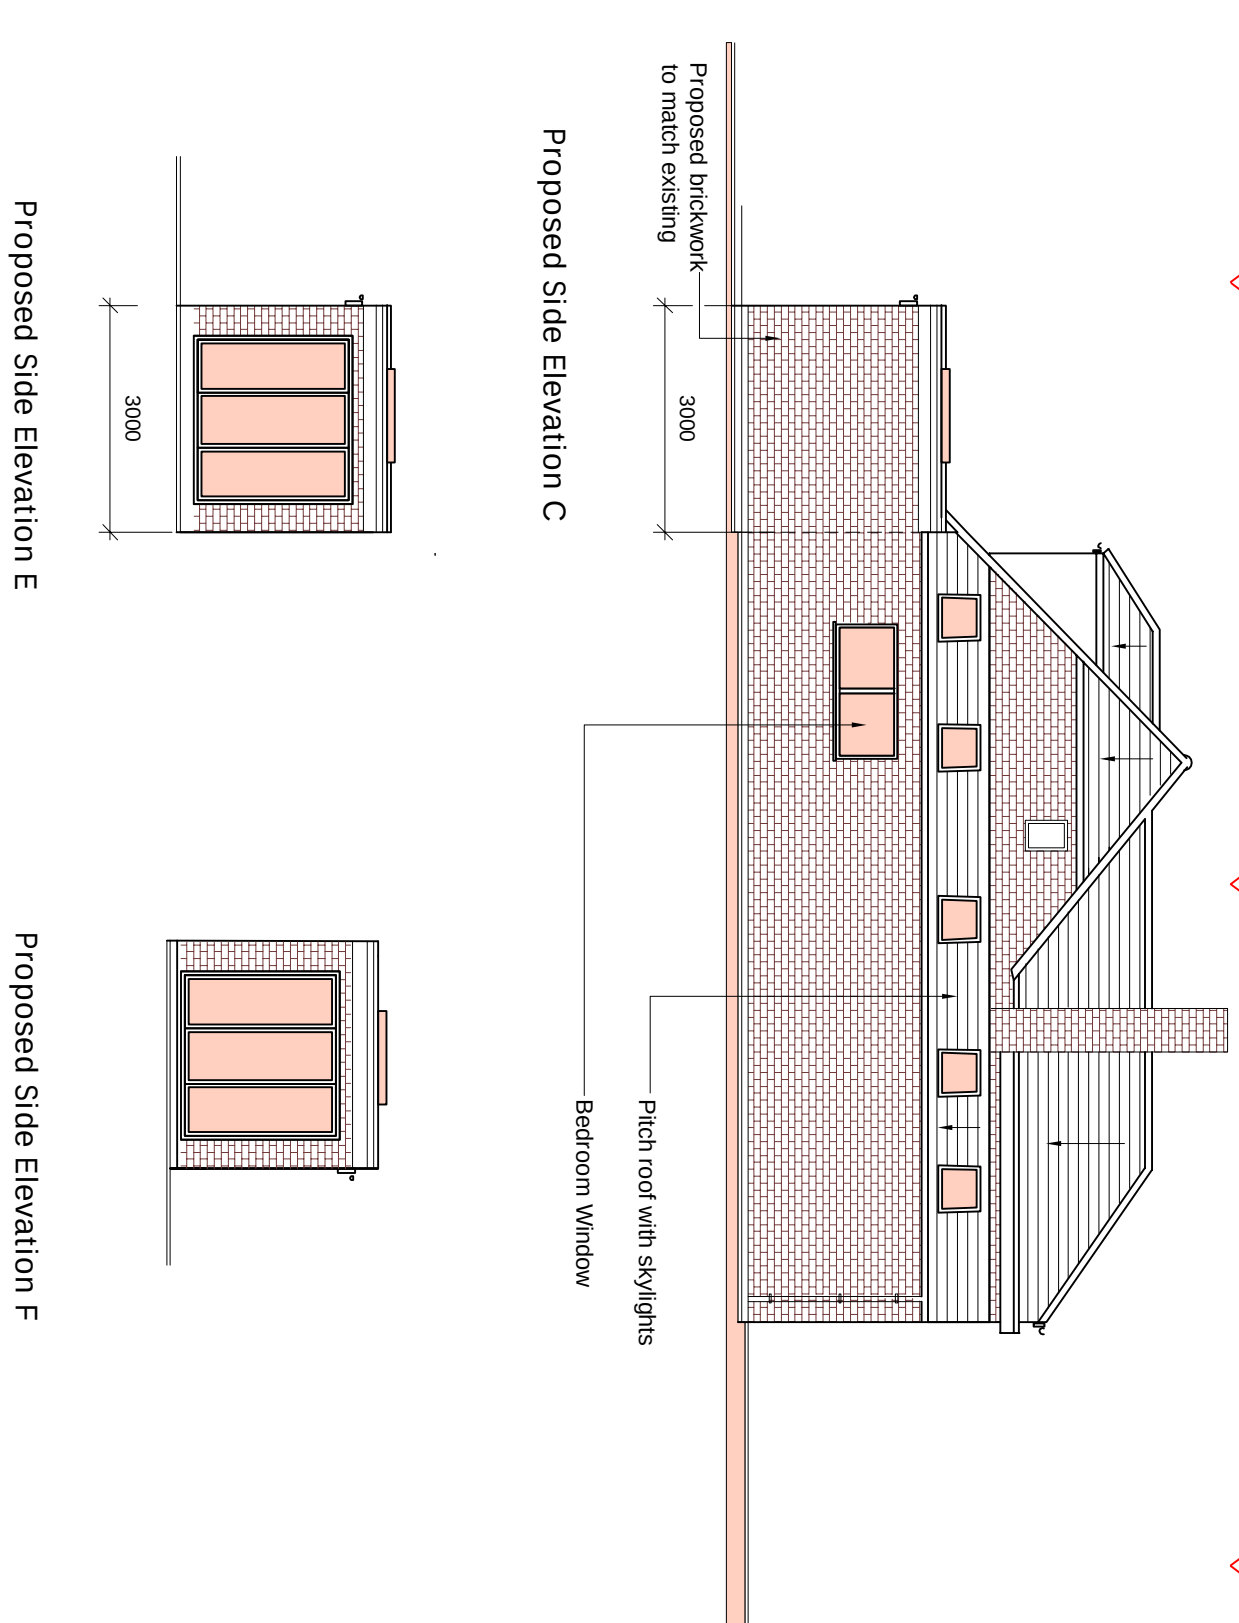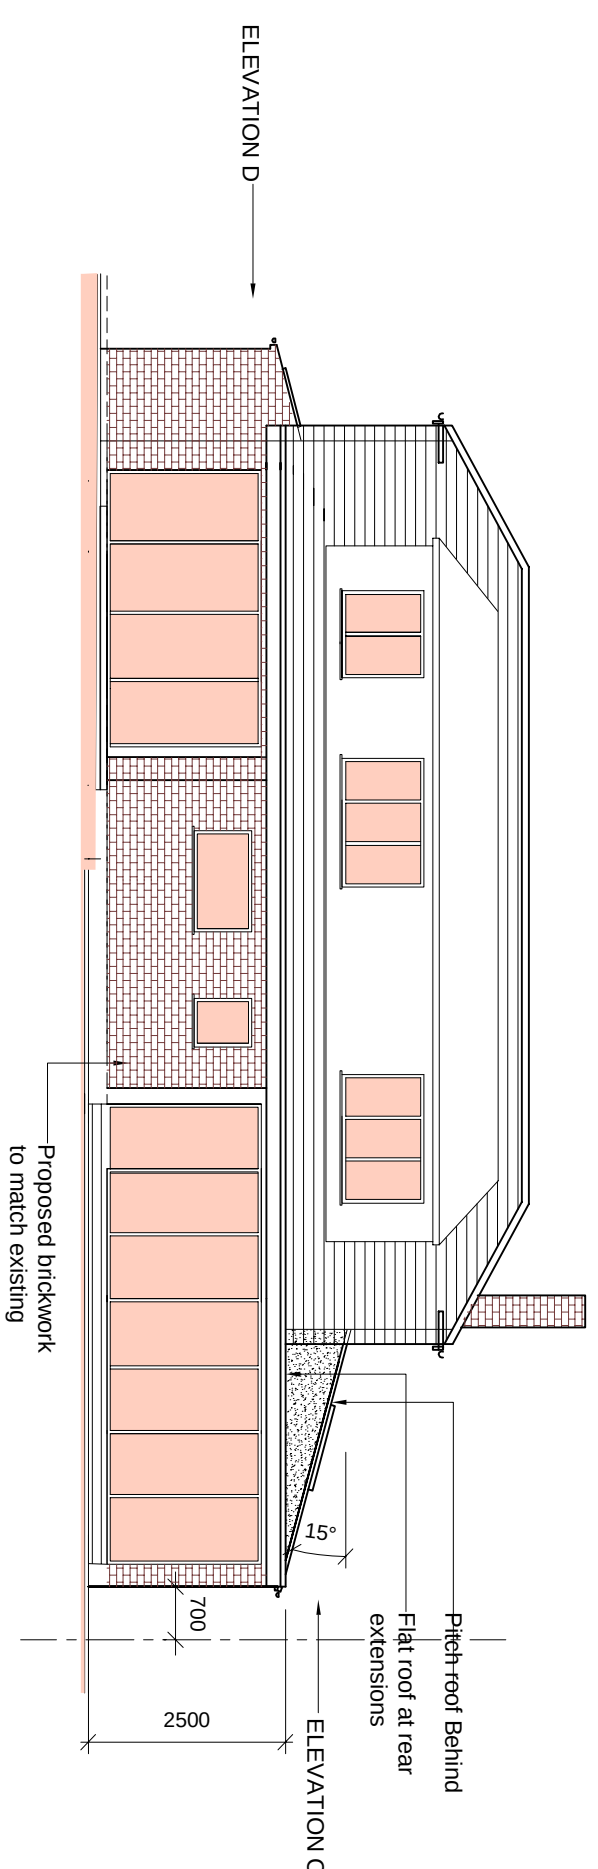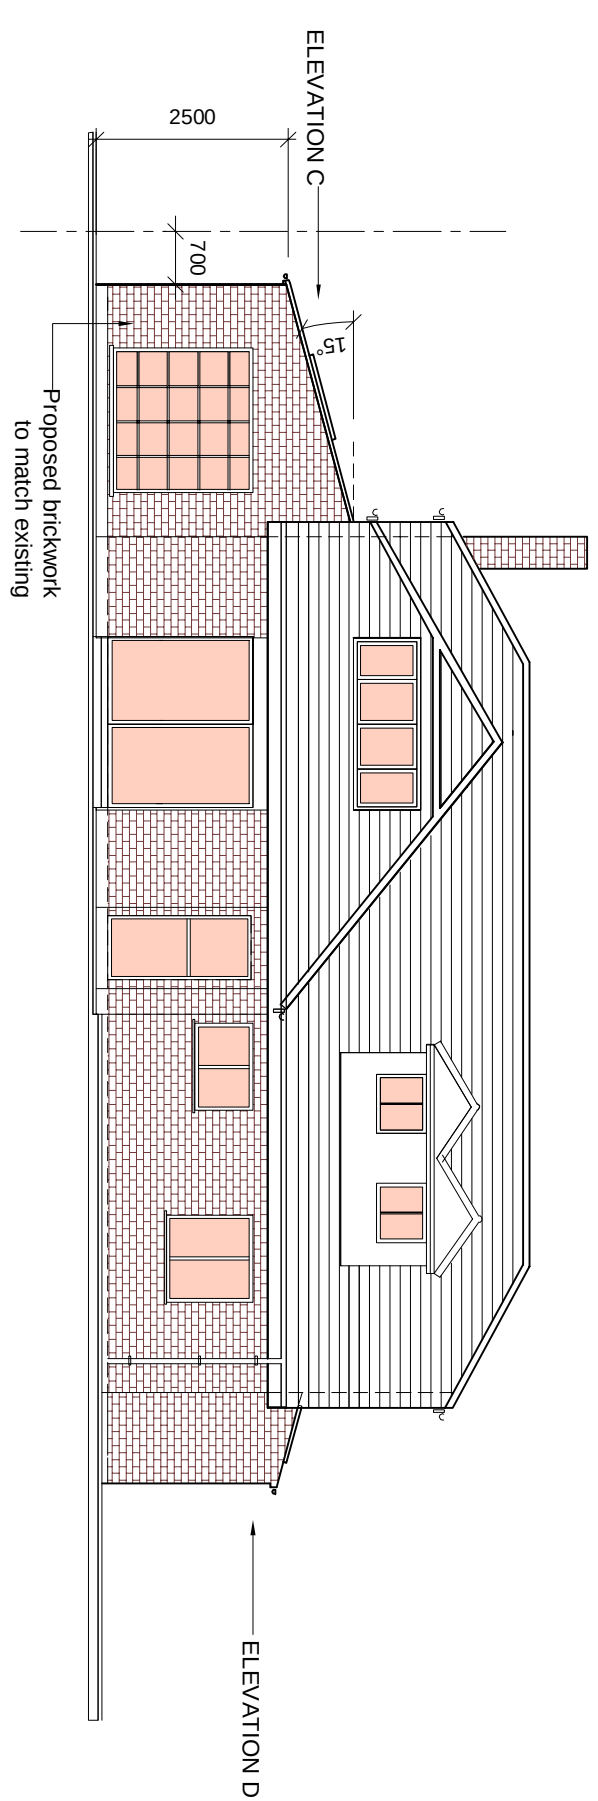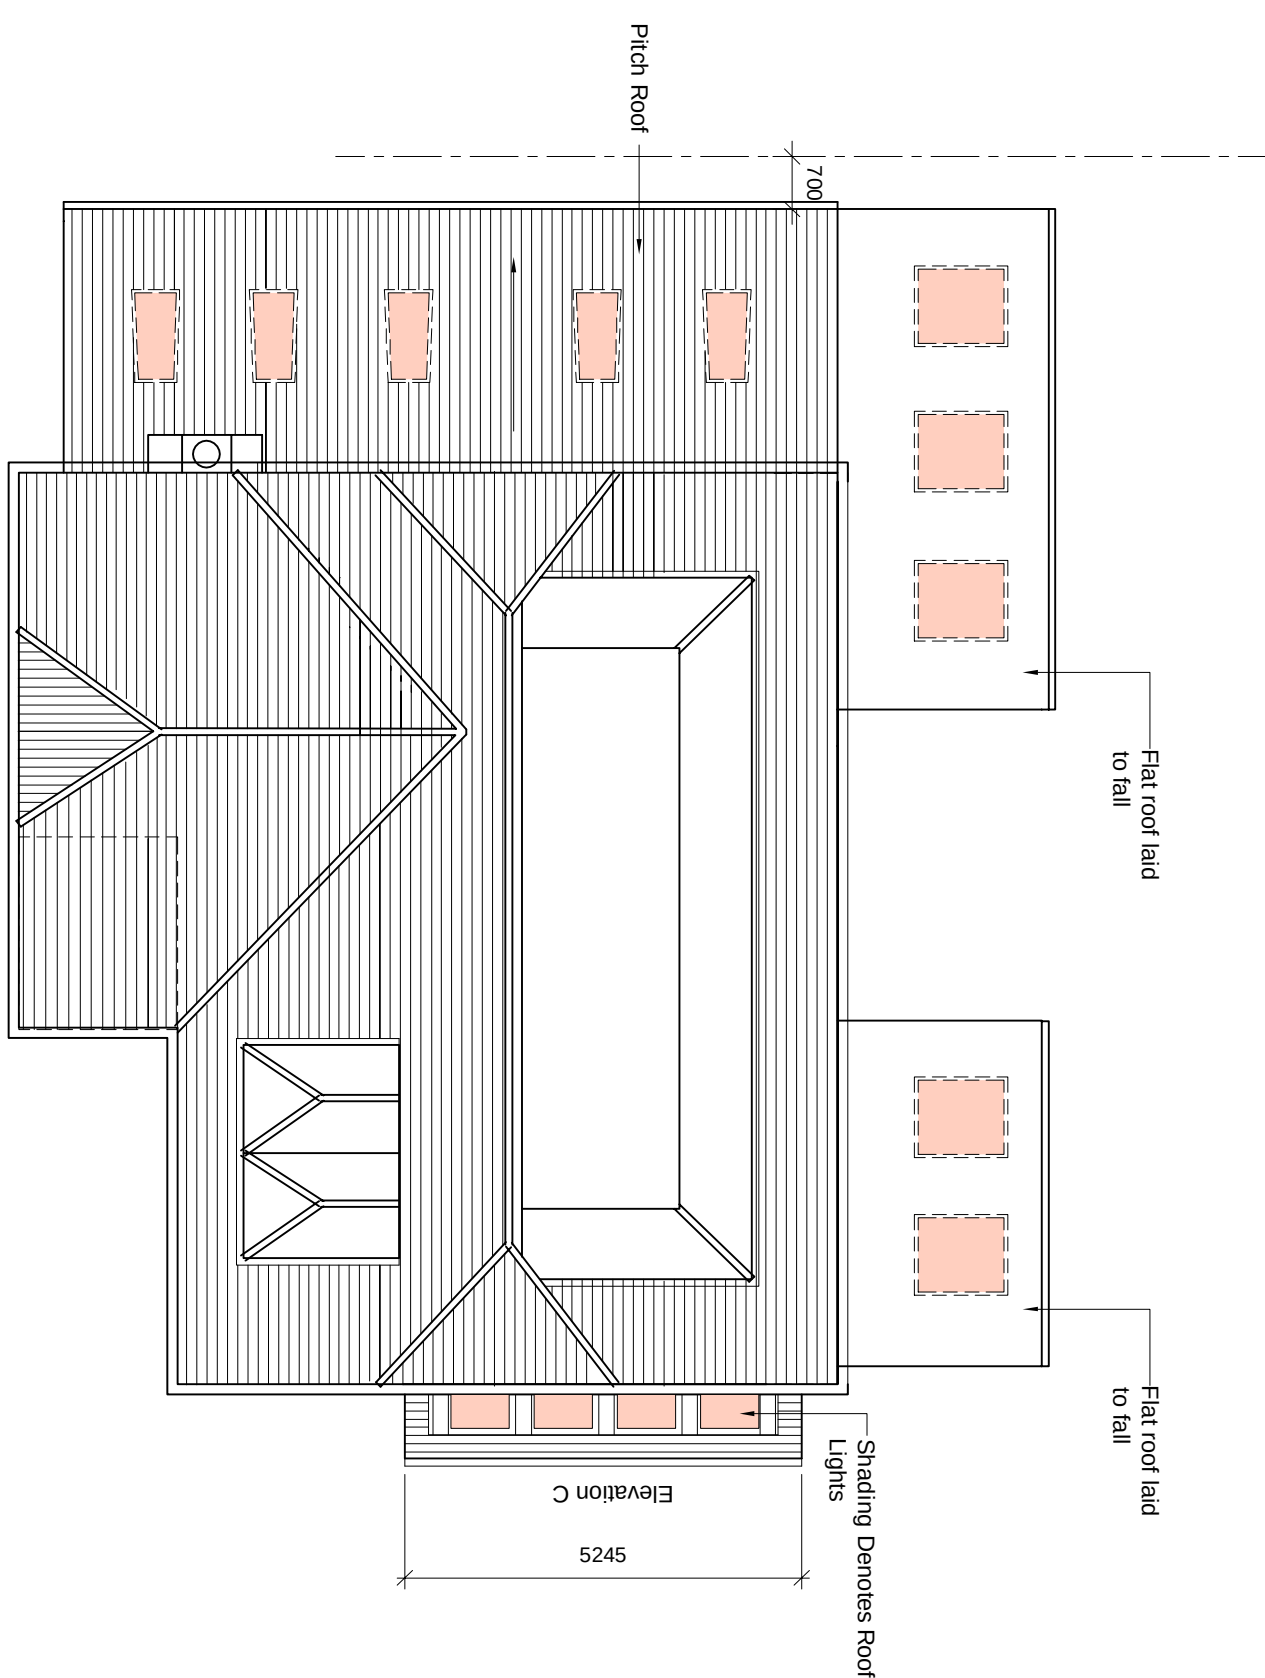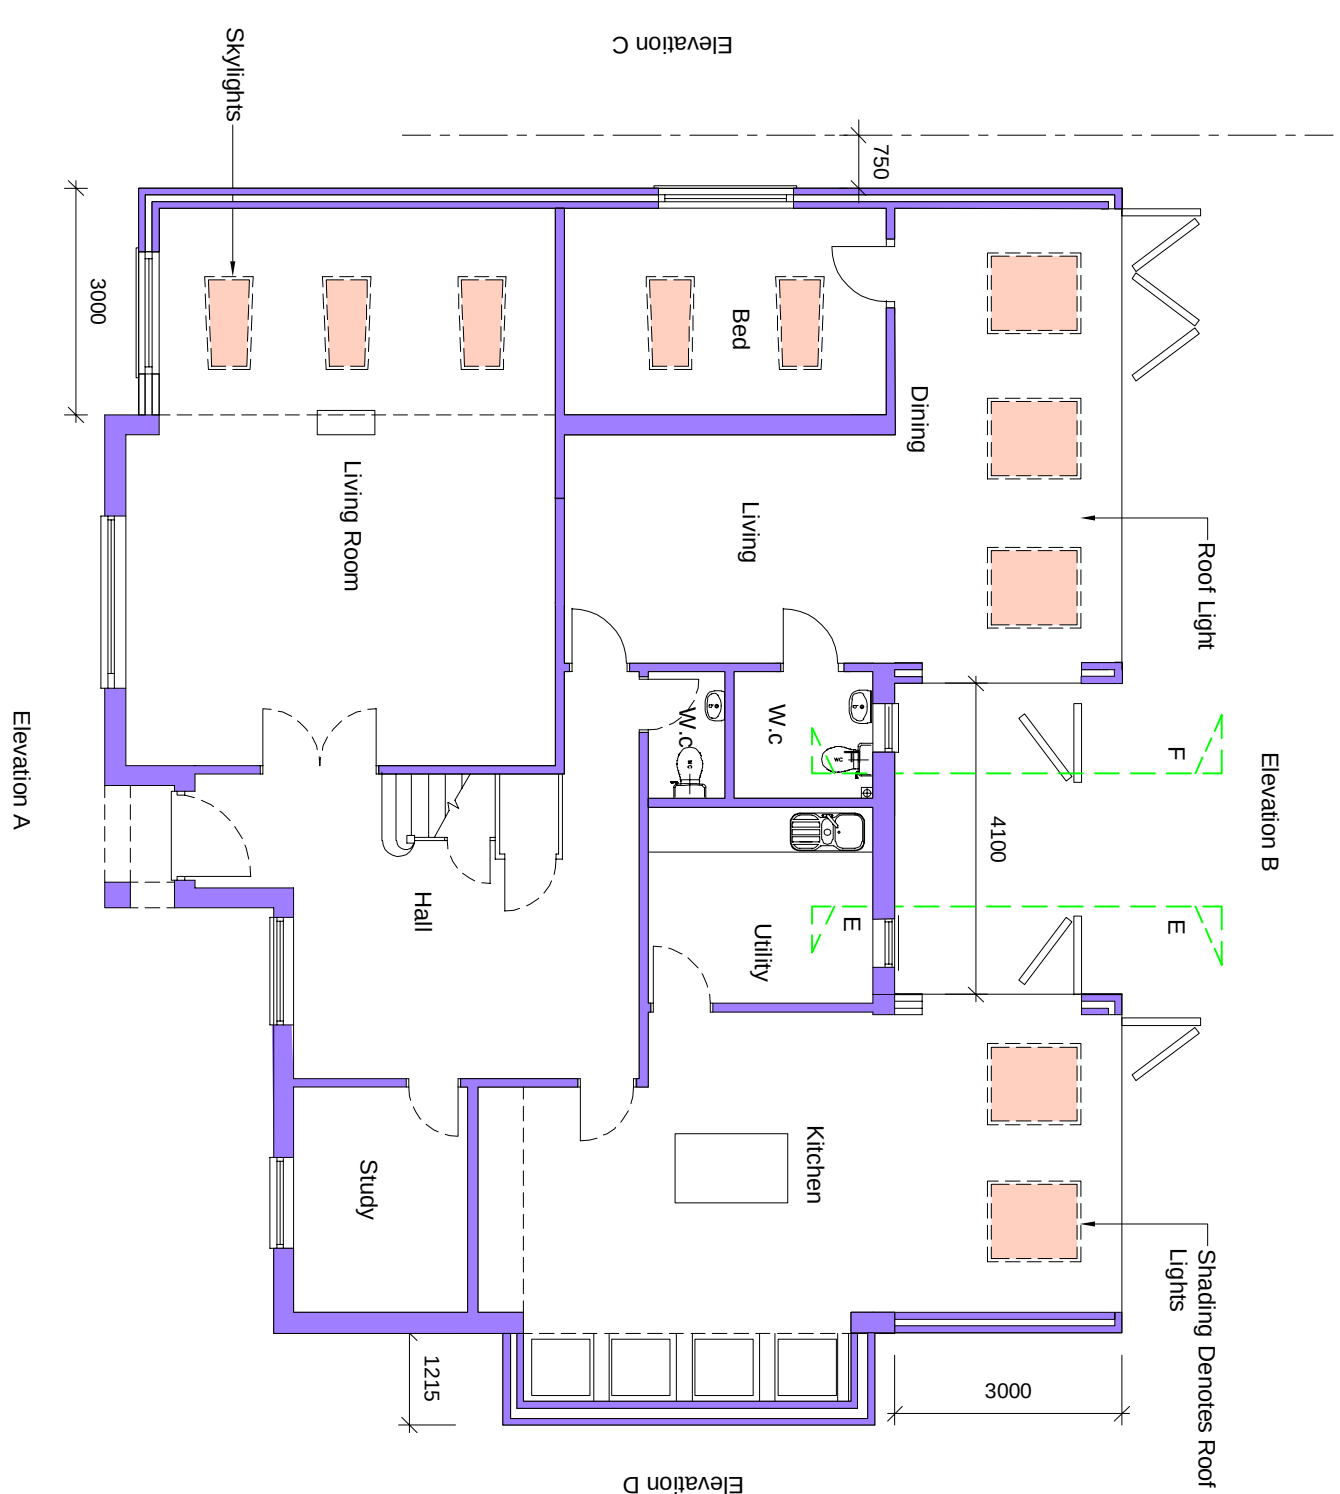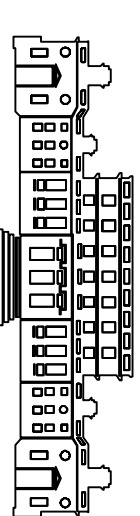

Structural & Architectural Solutions
9A THE PINNACLE - 160 HIGH ROAD - CHADWELL HEATH RM6 6PN
07940121222

Job Title
2 MANOR COURT
SOLE STREET COBHAM KENT
DA13 9BU

Drawing Title	Proposed Plans
---------------	----------------

Scale 1:100 @ A1	Date MAY ` 23		
Job No. 51-1000-989	Dwg No. S04	Rev P2	