
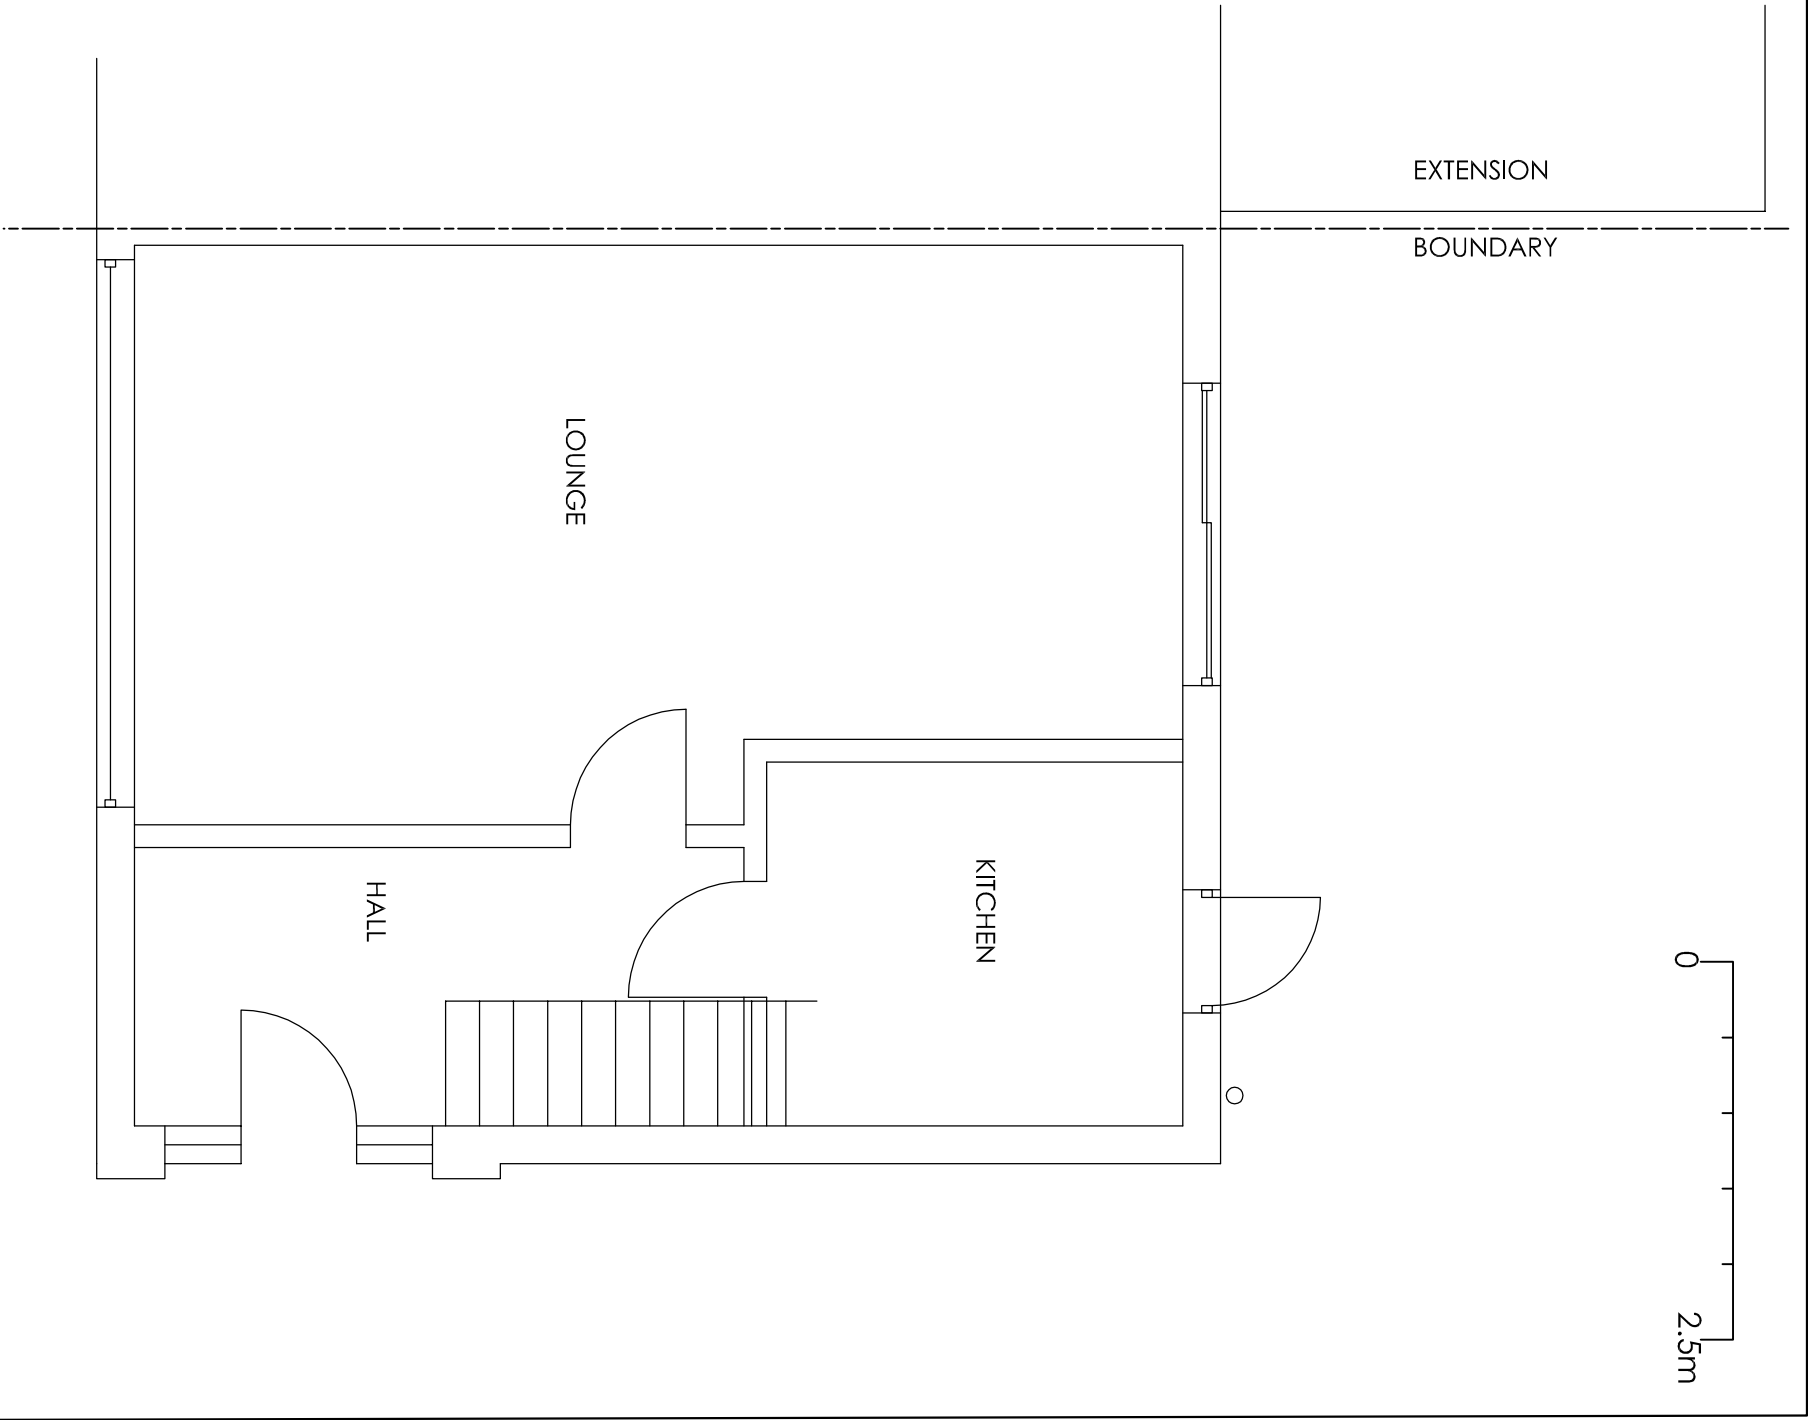


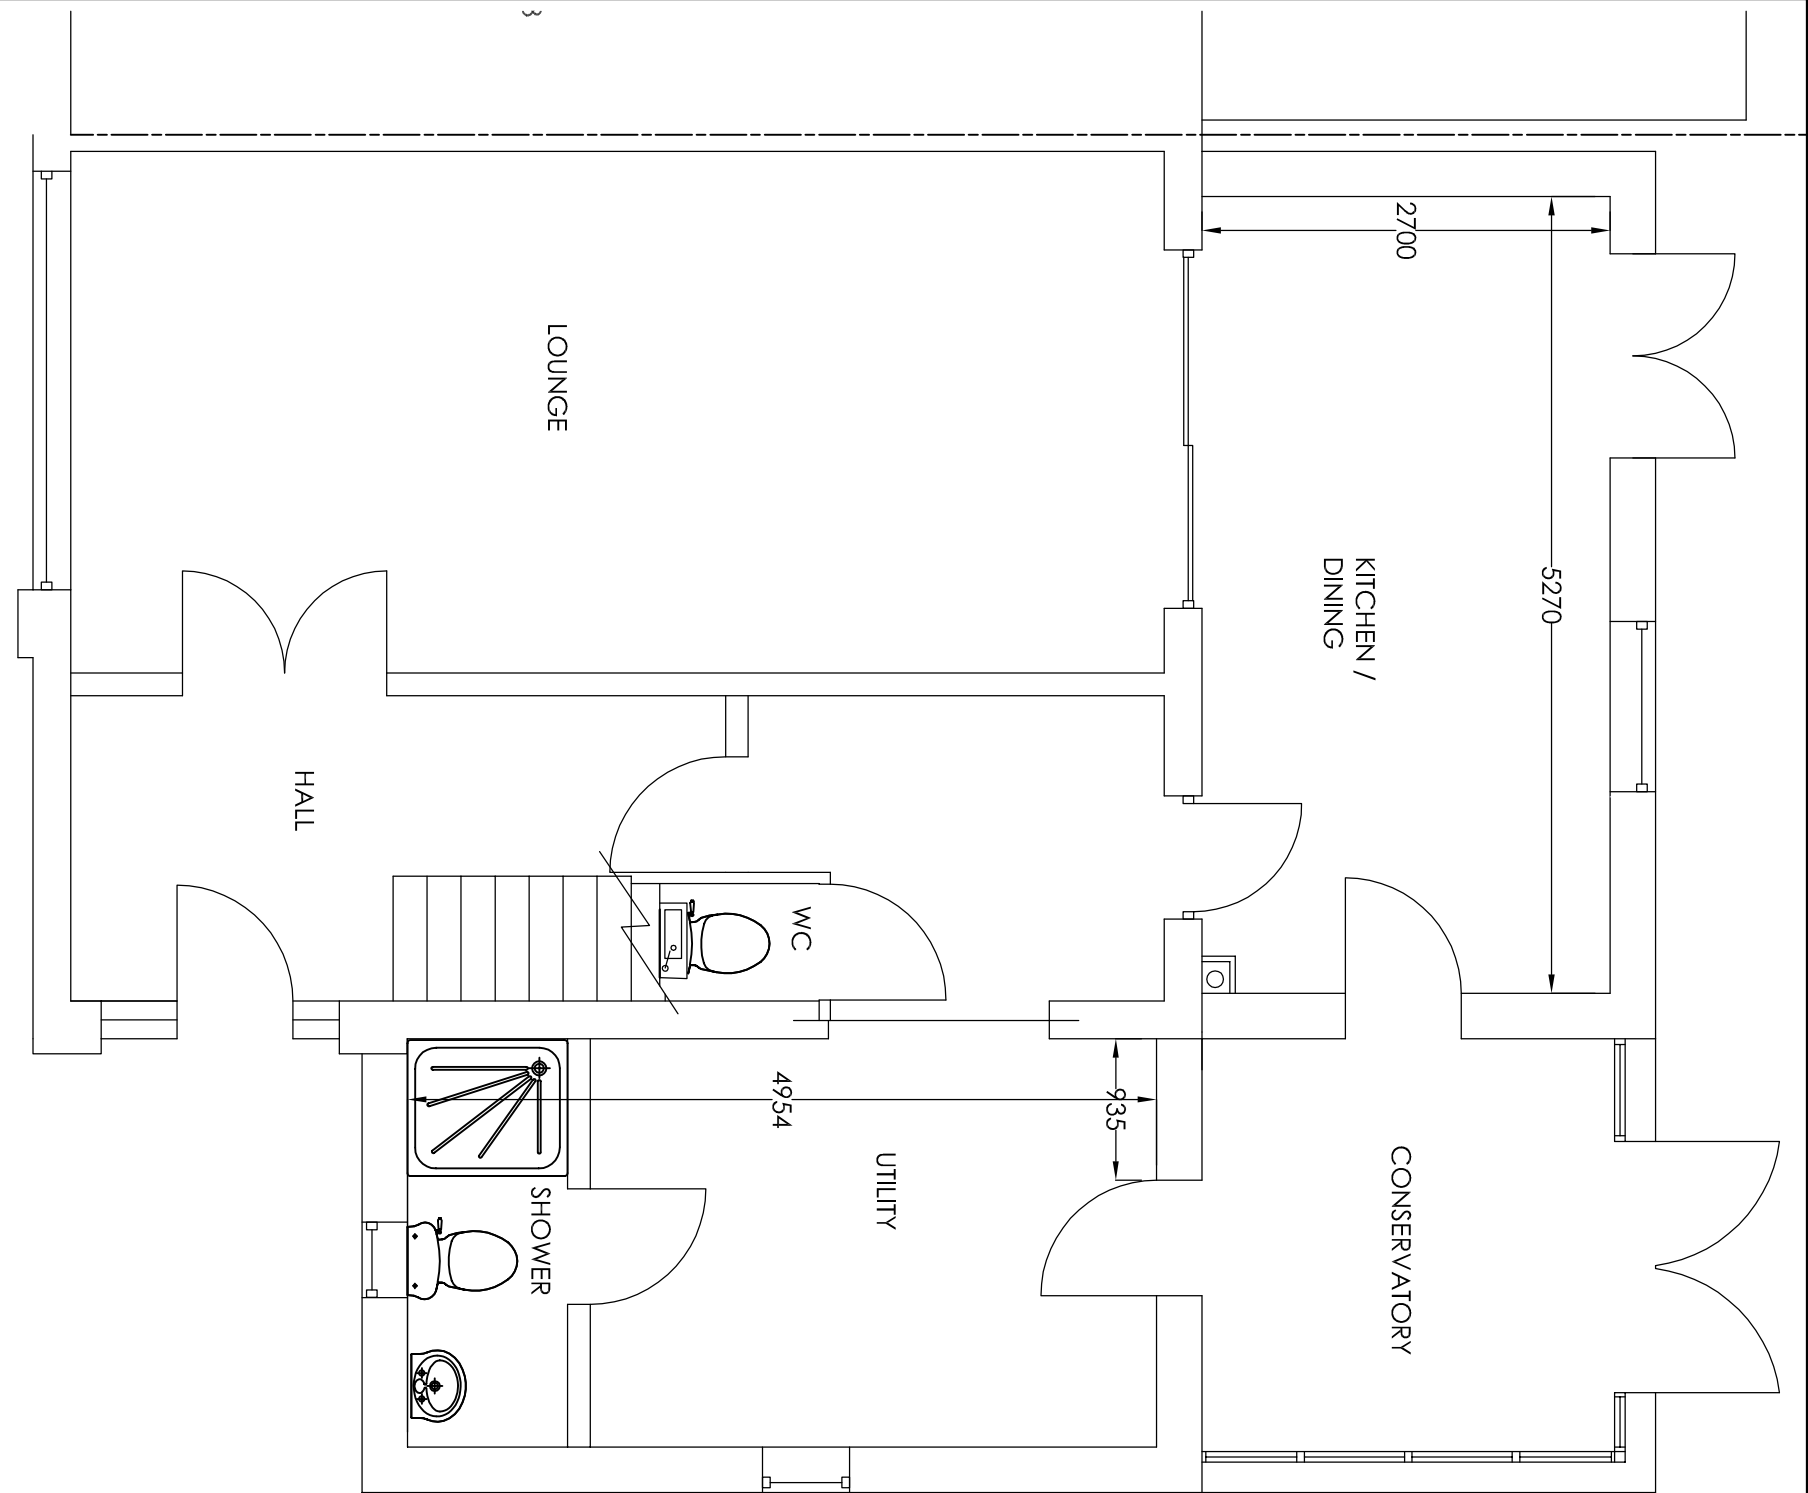

CONSTRUCTED GF PLAN

PRE CONSTRUCTION GF PLAN

Project					
1 Sirdar Stand Gravesend Kent DA12 4LP					
Retention of a wrap around extension to the rear and side; incorporating a conservatory; creation of a hardstanding parking to the rear garden and change of use of amenity land to be included within the residential curtilage of the site.					
Drawing Title		Rev	Description	Date	Drawn
Pre Construction and Constructed GF Plans					HC
				Date	Scale
				June 23	1:50
				Drawing No.	
				155/A3/06	

H Channa
Picaroons Maidstone Road Platt Kent TN15 8LB
Tel: 07828277909 E-mail: hbachanna@tiscali.co.uk