

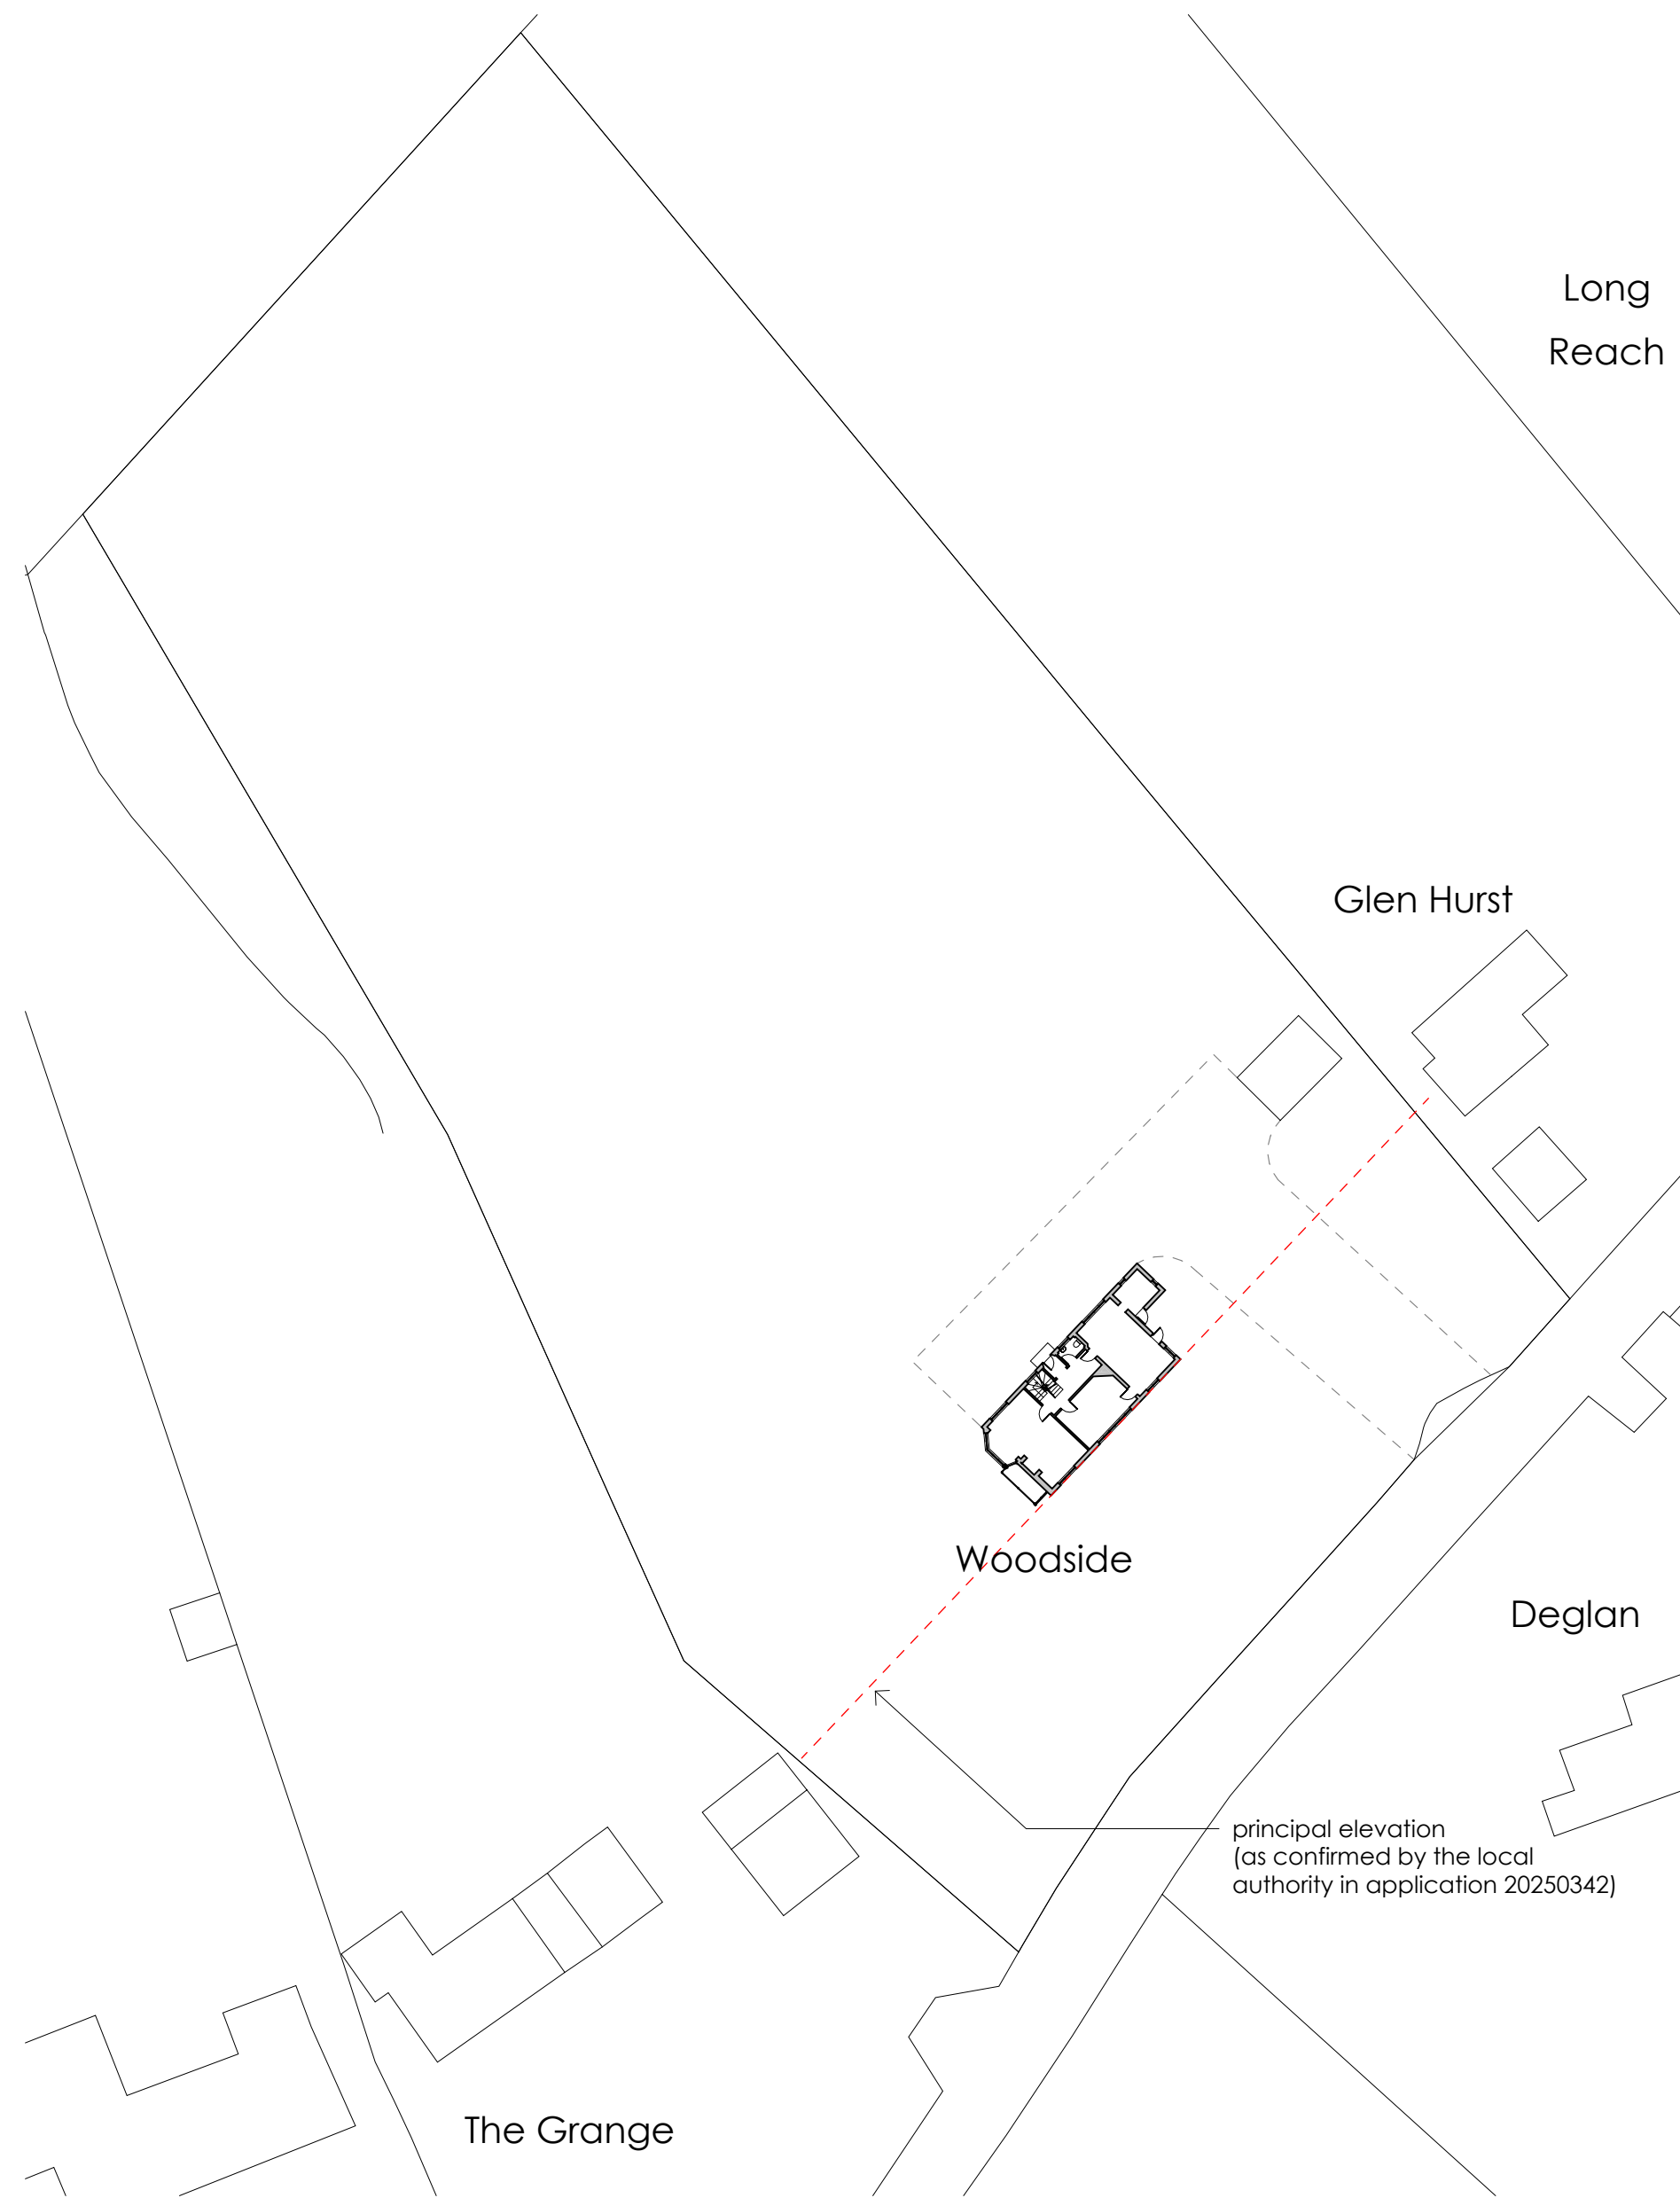


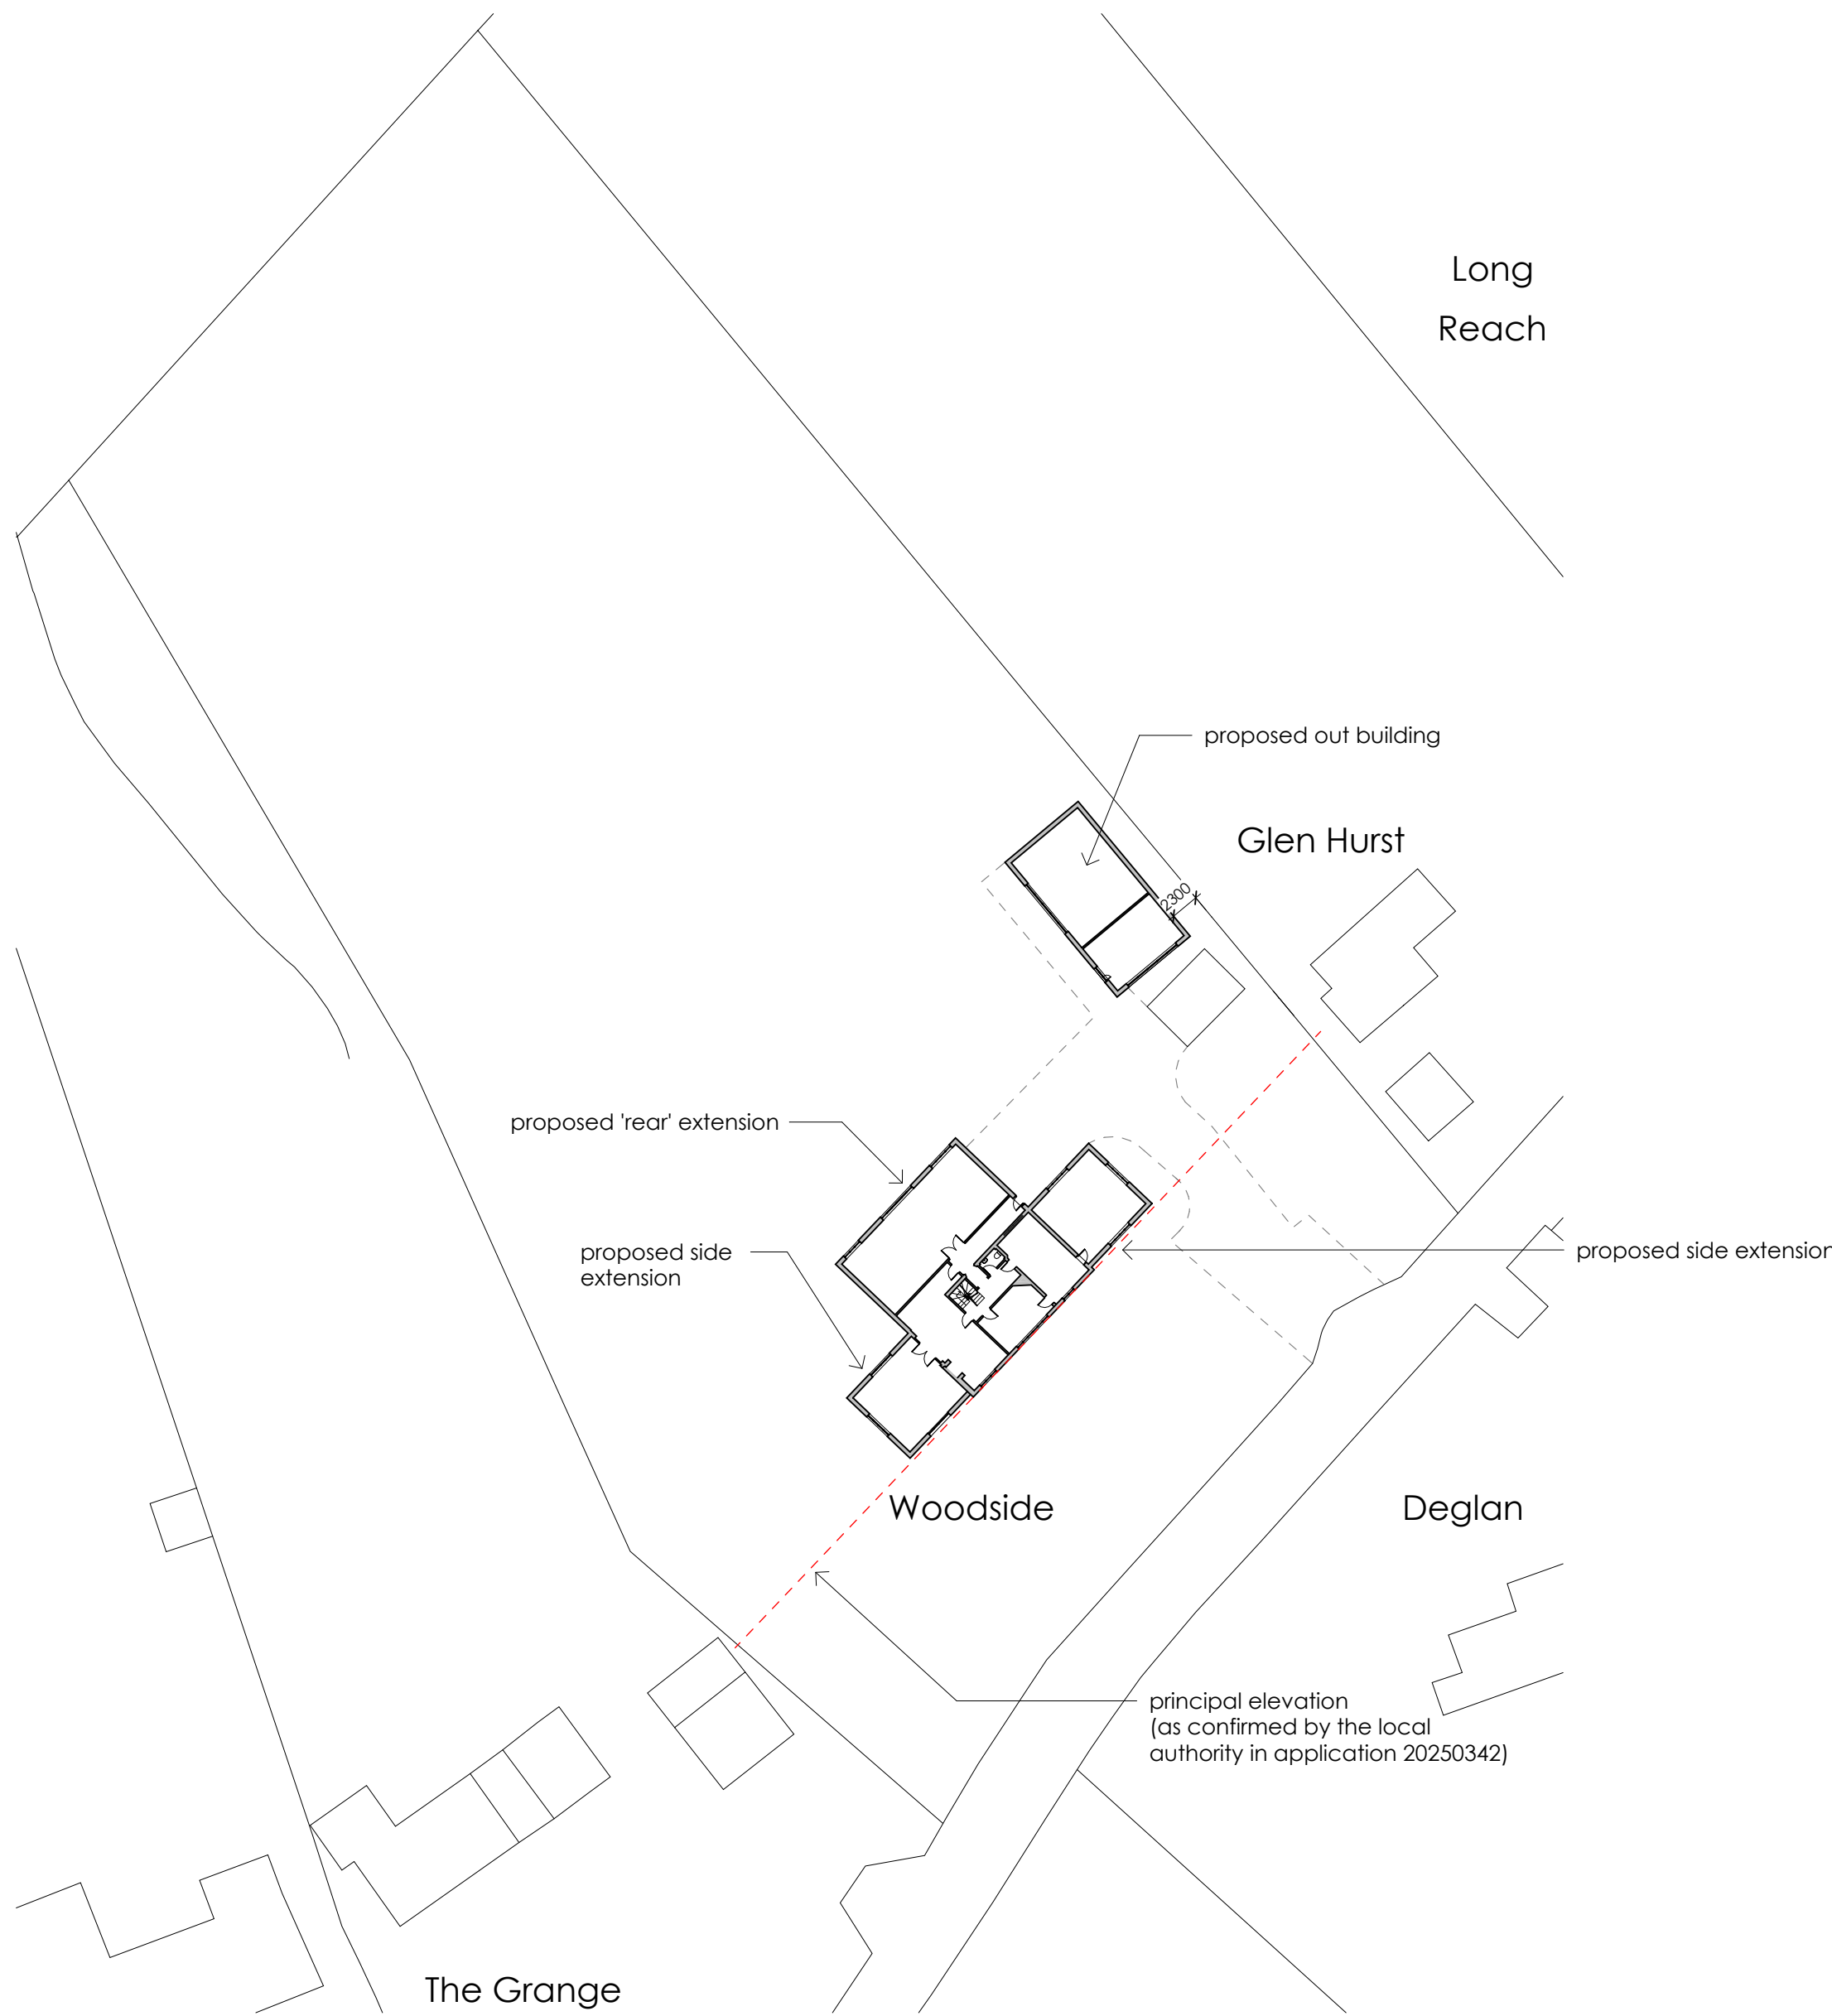

EXISTING BLOCK PLAN

Scale 1 : 500

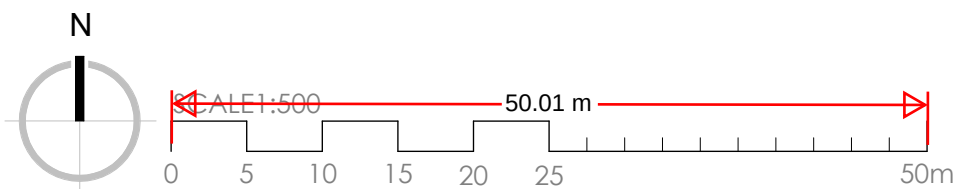


PROPOSED BLOCK PLAN

Scale 1 : 500



LOCATION PLAN.

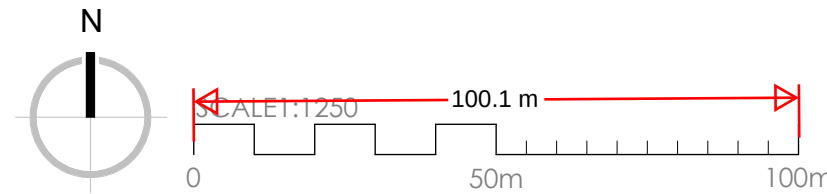

A 23/05/2025 8m extension moved from 'principal' elevation to the 'rear' elevation

Rev	Date	Comments
-----	------	----------

PRELIMINARY

CLIENT
Mr & Mrs Sakaria

PROJECT
Woodside, Pear Tree Lane, Shorne, Kent,
DA12 3JT

TITLE
Permitted Development
Existing and Proposed Block Plan and
Location Plan

PROJECT NO.	DATE
8768	April 2025

DRAWING NO.	REVISION
8768 - SK-20	A

SCALE	DRAWN
As indicated@ A1	PR
CHECKED	PH

Nepicor House, London Road,
Wrotham Heath, TN15 7RS
phone: 01732 753333
fax: 01732 753334
info@offsetarchitects.co.uk
www.offsetarchitects.com

