



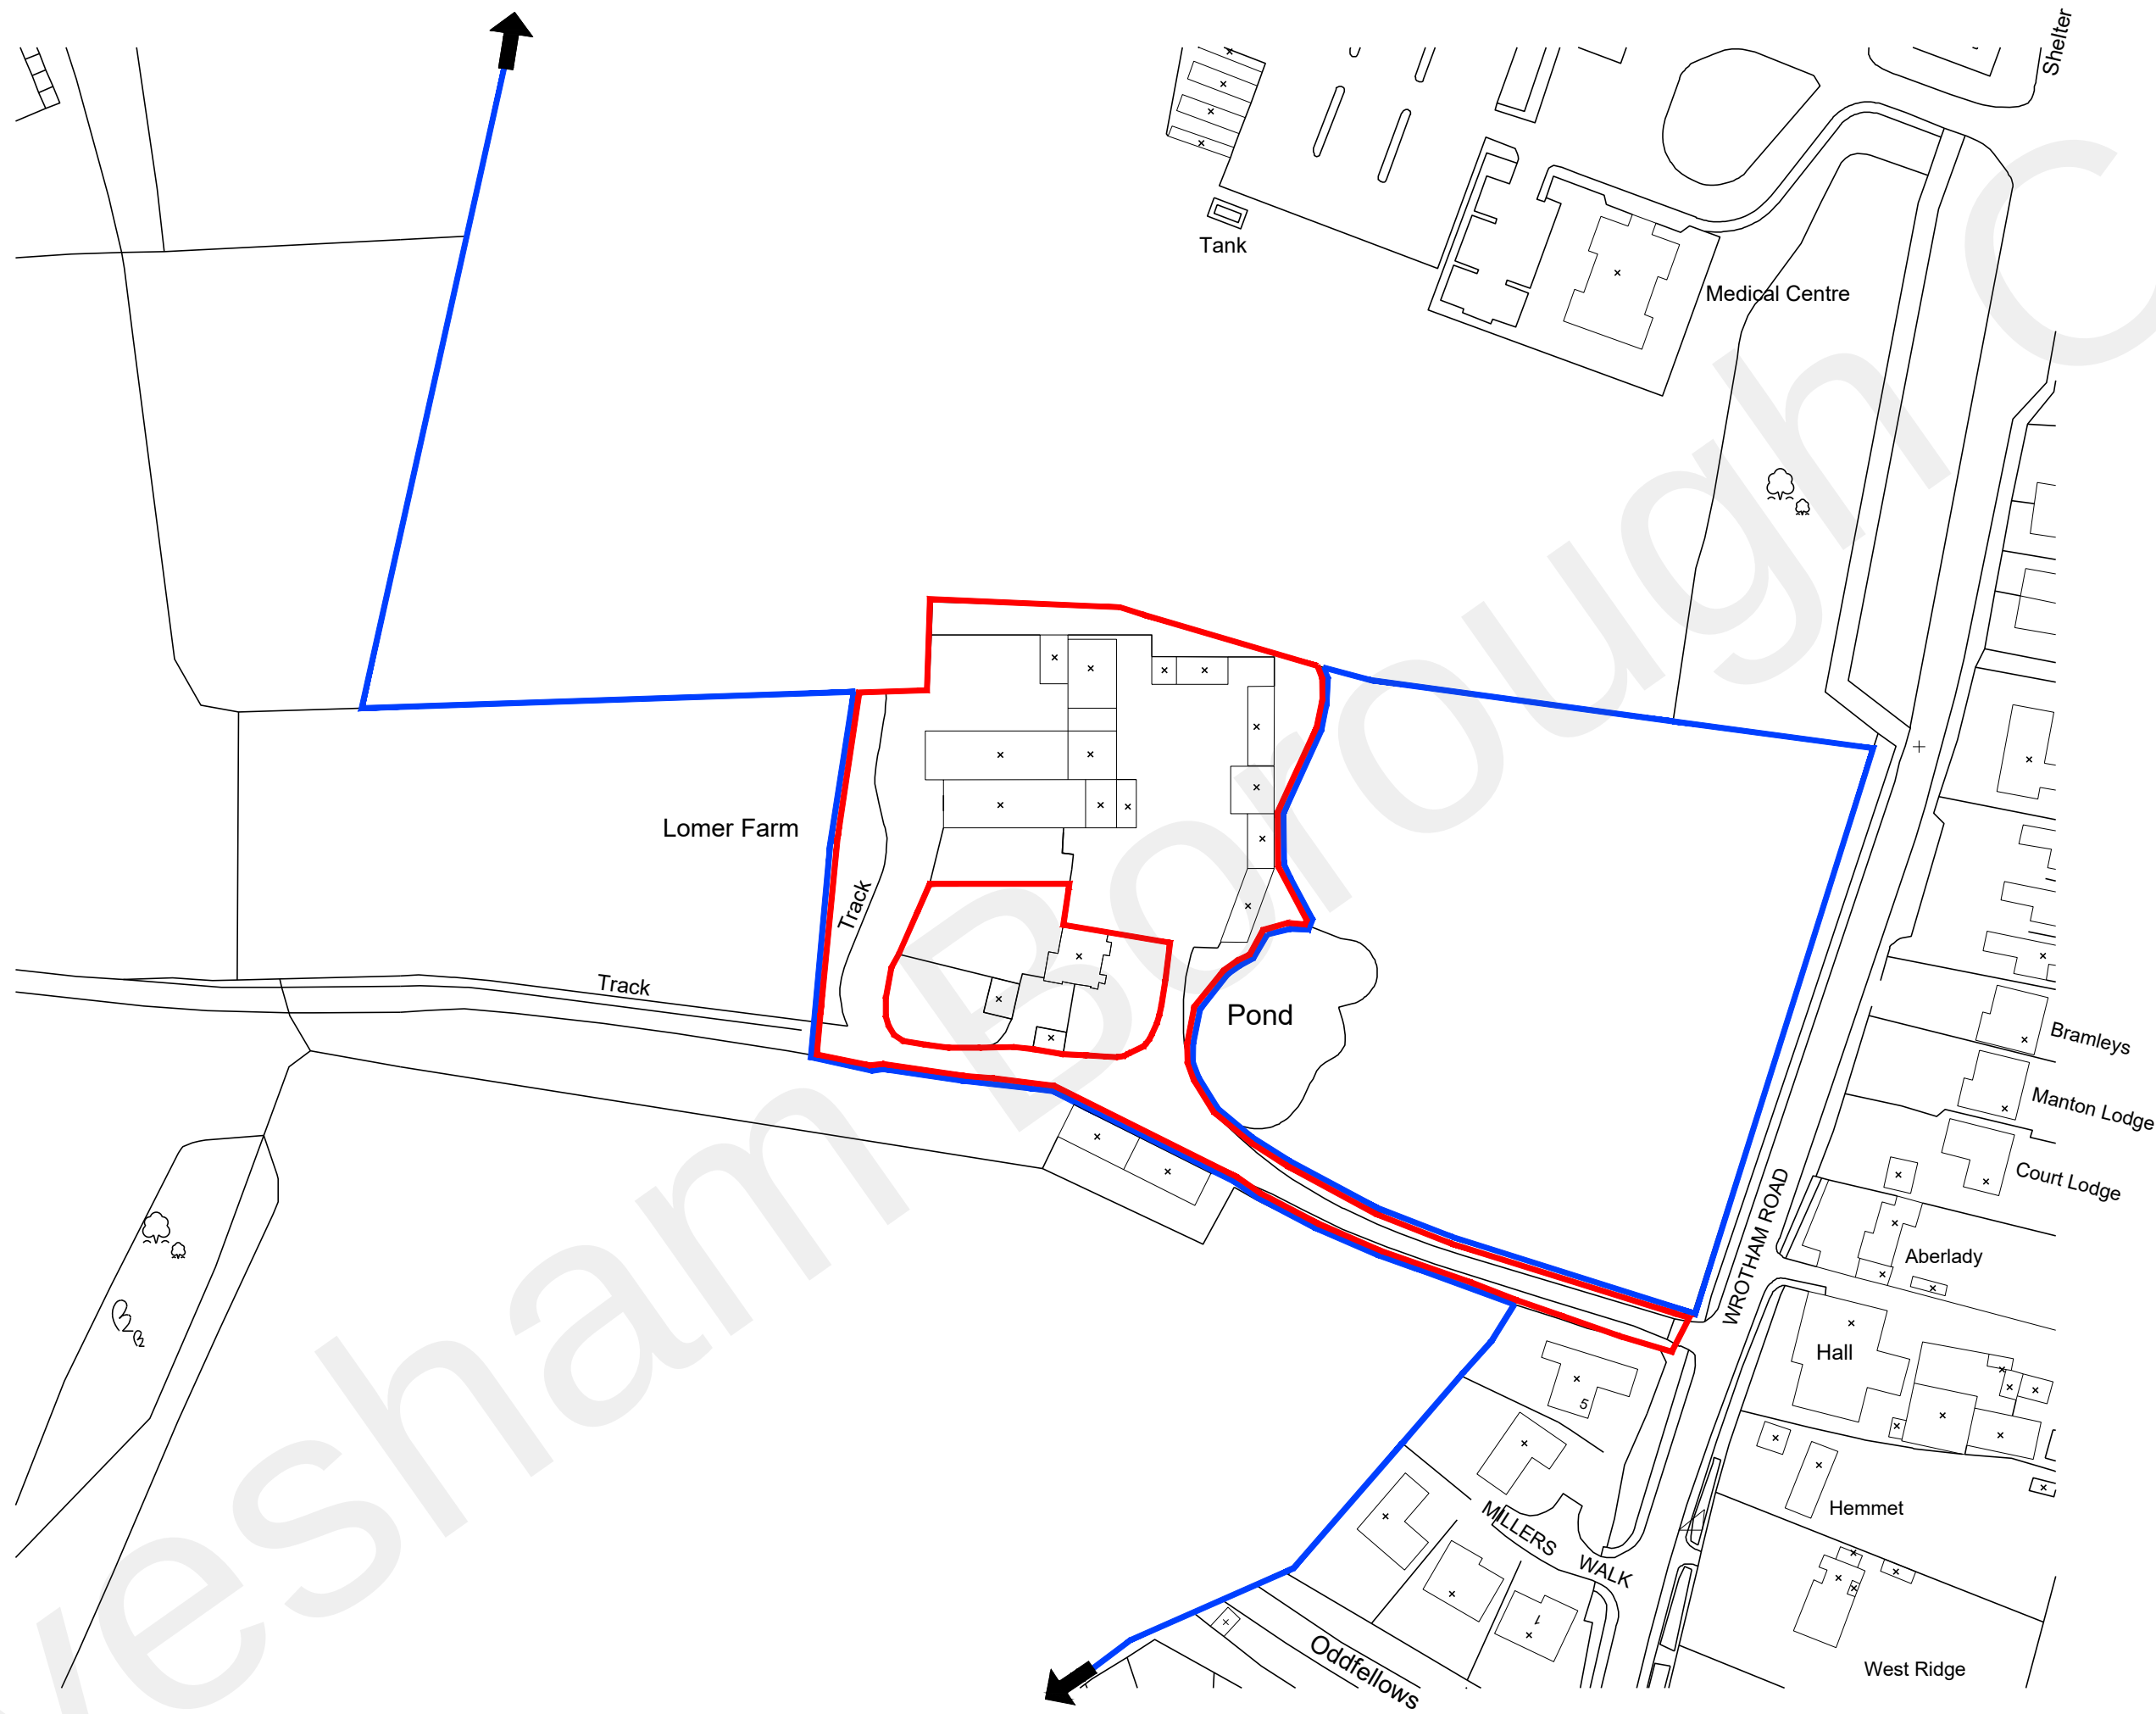

1 PLAN
Site Location Plan
SCALE 1: 1250

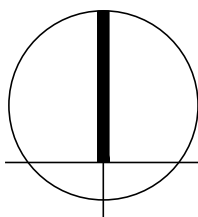

PLANNING

REV	DESCRIPTION	DR / CH	DATE
-----	-------------	---------	------

	Lomer Farm, Wrotham Road		
	Meopham, DA13 0AN		

Site Location Plan

Scale @ A1	1:1250
Created	OCTOBER 2021
Drawn By	
Checked By	SM
Purpose of Issue	PLANNING

OPEN architecture

OPEN architecture	Architecture
	Building Surveying
	Project Management
	Interior Design

Anton House	www.openarc.co.uk
South Park	T +44 01732 779580
Sevenoaks / Kent / TN13 1EB	F +44 01732 741316

Job Reference	Drawing Number	Rev
---------------	----------------	-----

21505	E001	-
-------	------	---

SCALE 1:1250
0m 12.5 25 62.5 125