



MATERIAL AMENDMENT TO APPLICATION NUMBER 20180036 SINGLE STOREY REAR EXTENSION	
3 LILAC PLACE, MEOPHAM, DA13 0ER HEIGHT COMPARISON	
Scale: 1:100 on A3	Date: 17/02/2022
Dwg No: DS/KL/001	
Ashdown Planning Consultants 1a Beechview Parade, Walshes Road, Crowborough TN6 3RA 01892 459463 www.ashdownplanningconsultants.co.uk info@ashdownplanningconsultants.co.uk	

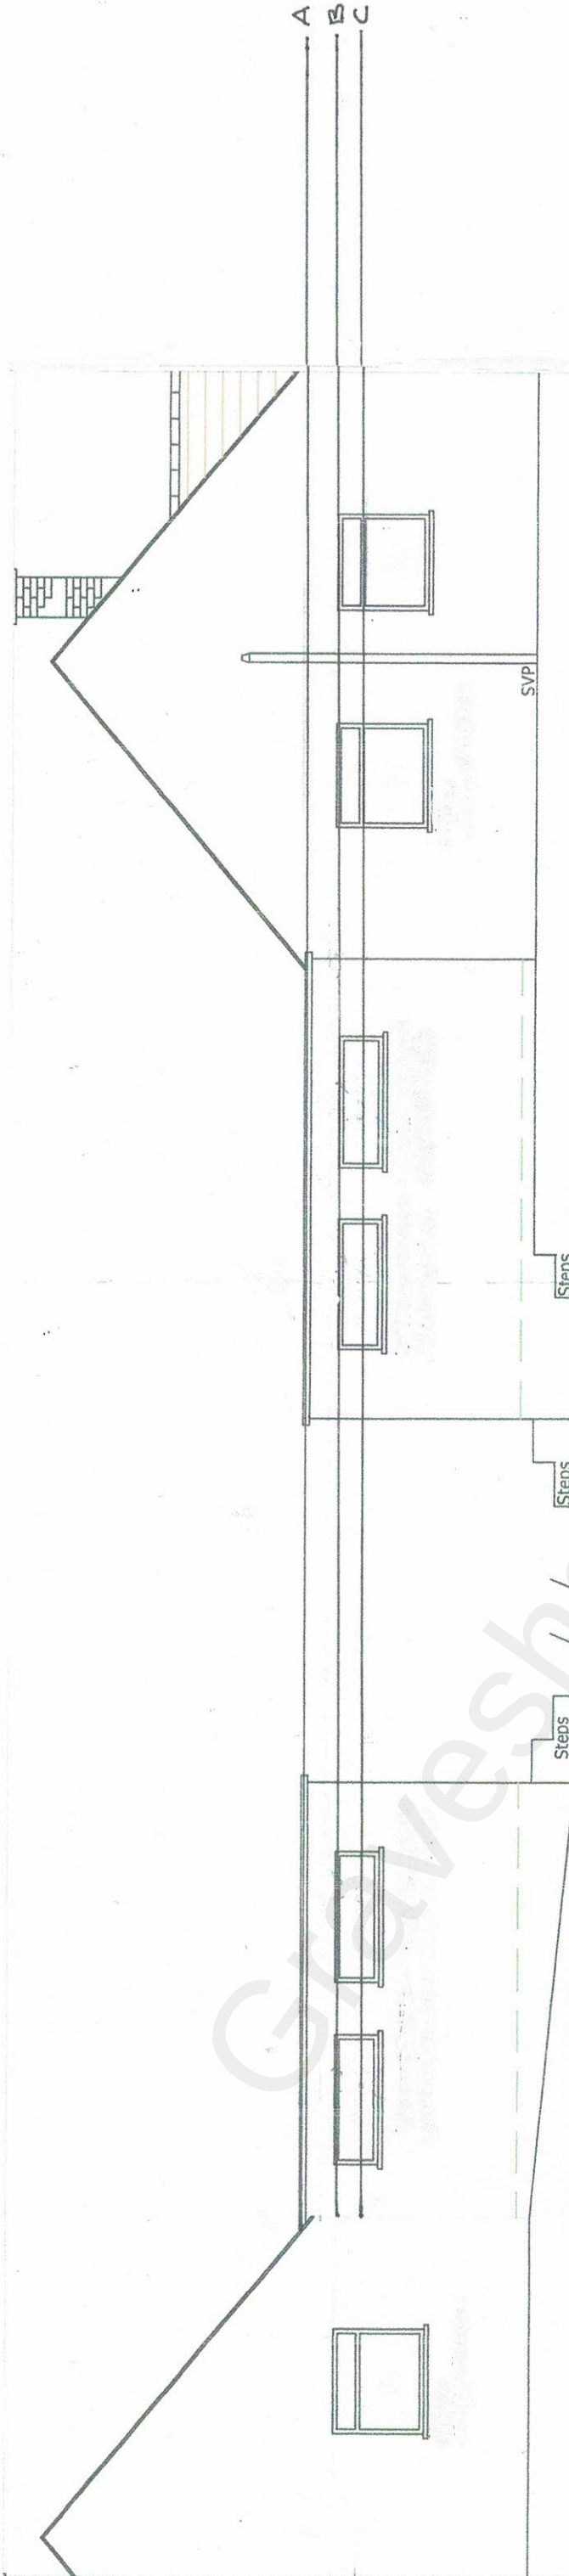

Proposed Side (East) Elevation

Proposed Side (West) Elevation (Shown without the Garage)

- A Height as previously built 3.55m
- B Height as now re-built 3.1m
- C Height as approved 2.6m

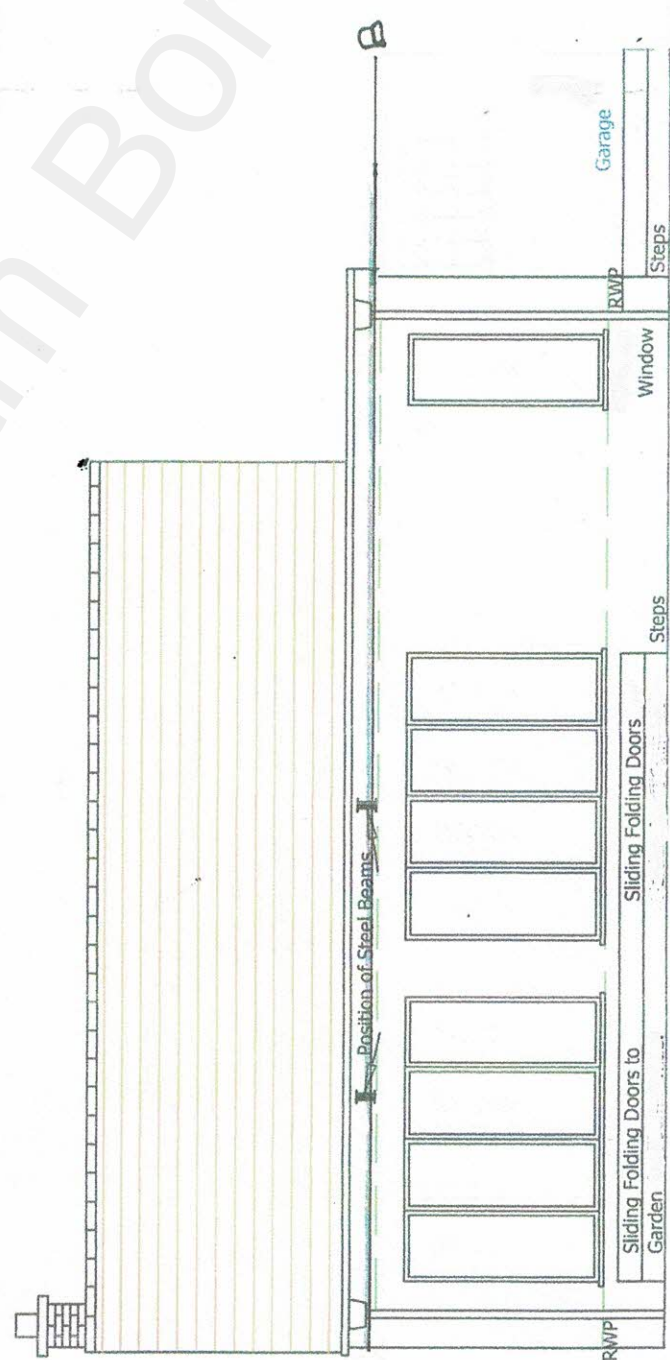

Proposed Rear (North) Elevation 1:100



SCALE BAR 1:100