

MATERIAL AMENDMENT TO
APPLICATION NUMBER 20180036
SINGLE STOREY REAR EXTENSION

3 LILAC PLACE, MEOPHAM, DA13 0ER



PROPOSED ELEVATIONS

Scale: 1:100 on A3 Date: 17/02/2022

Dwg No: DS/KL/002

Ashdown Planning Consultants

1a Beechview Parade, Walshes Road,
Crowborough TN6 3RA
01892 459463
www.ashdownplanningconsultants.co.uk
info@ashdownplanningconsultants.co.uk

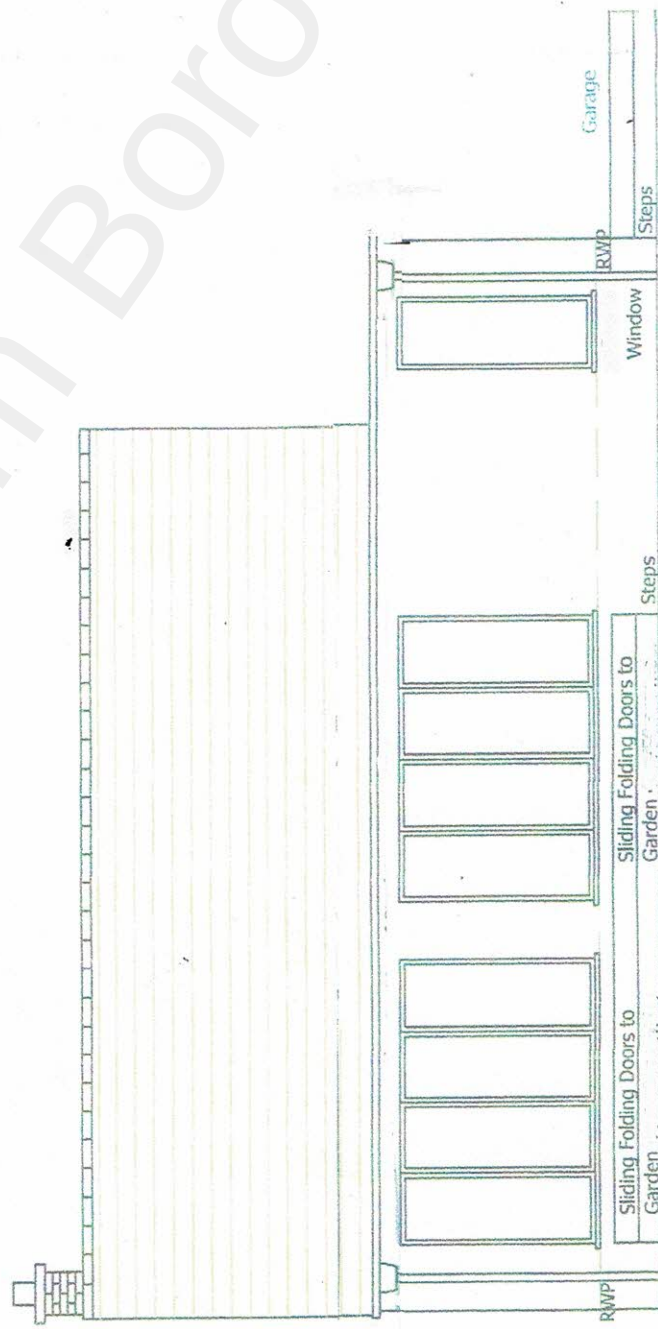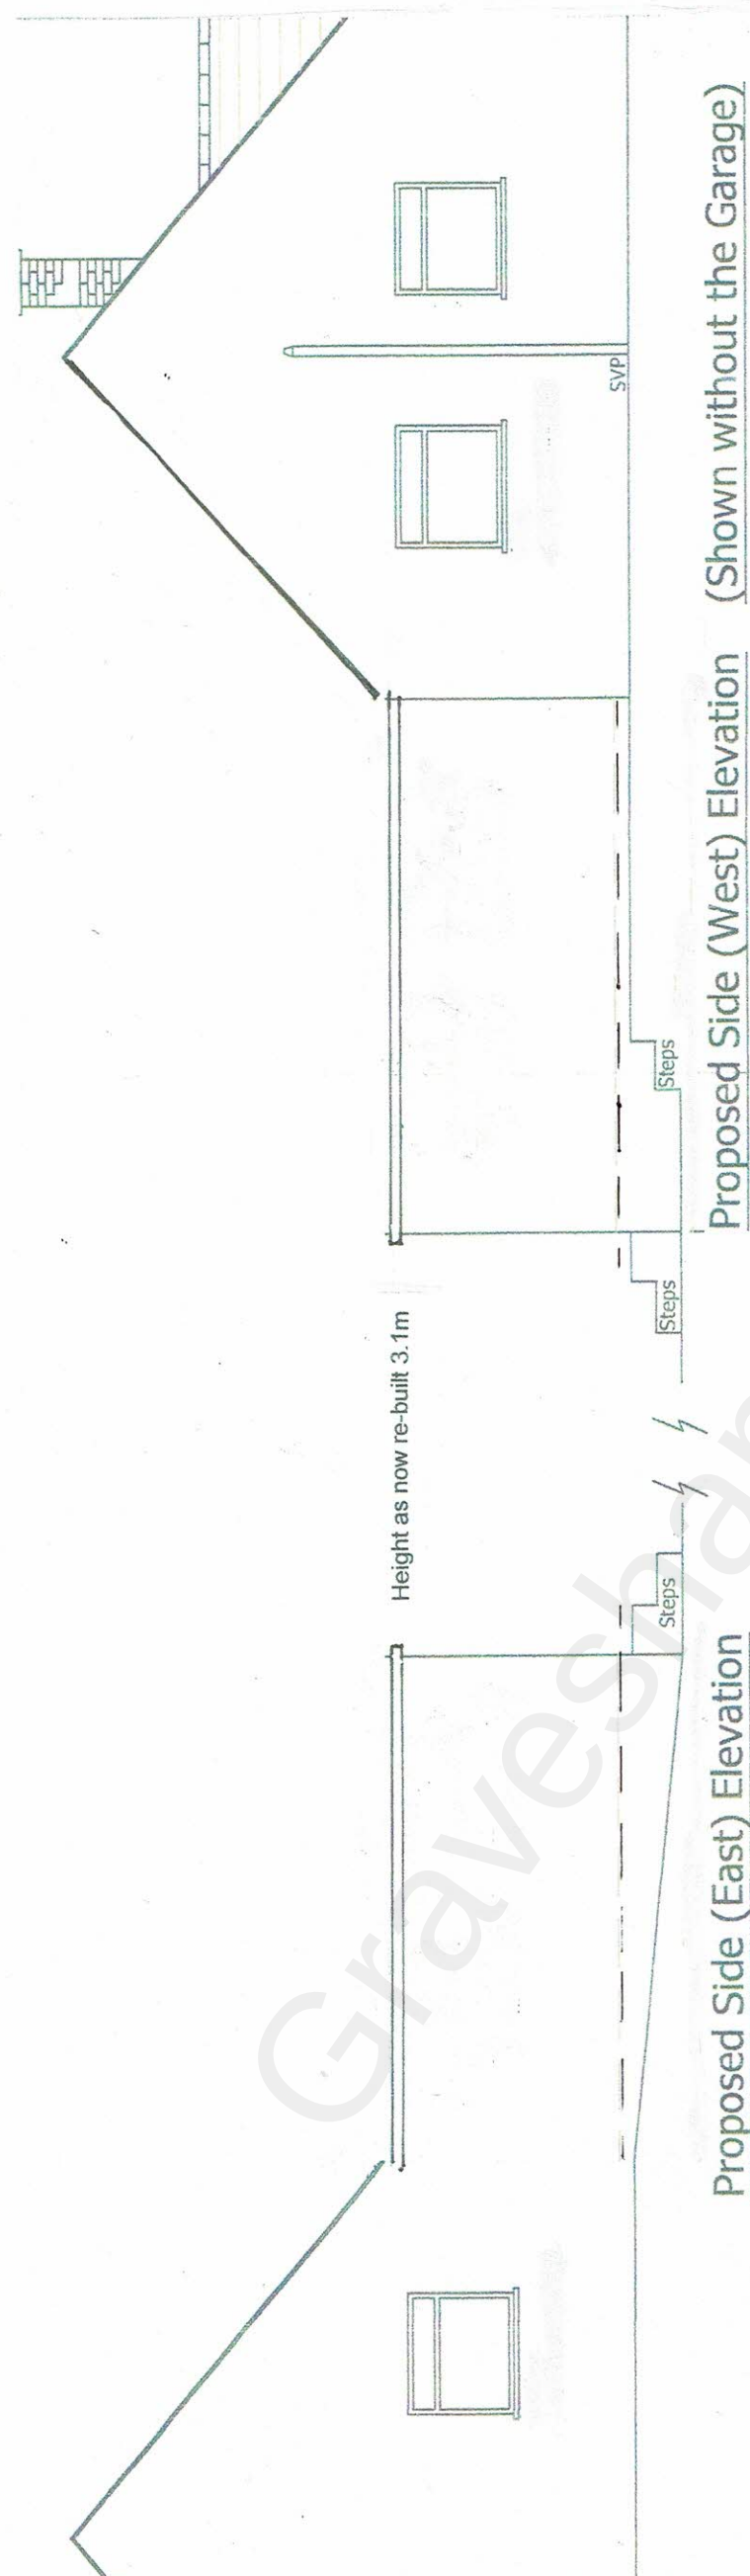

Proposed Rear (North) Elevation 1:100



SCALE BAR 1:100