



©Crown Copyright. All rights reserved. Licence no. 100019980

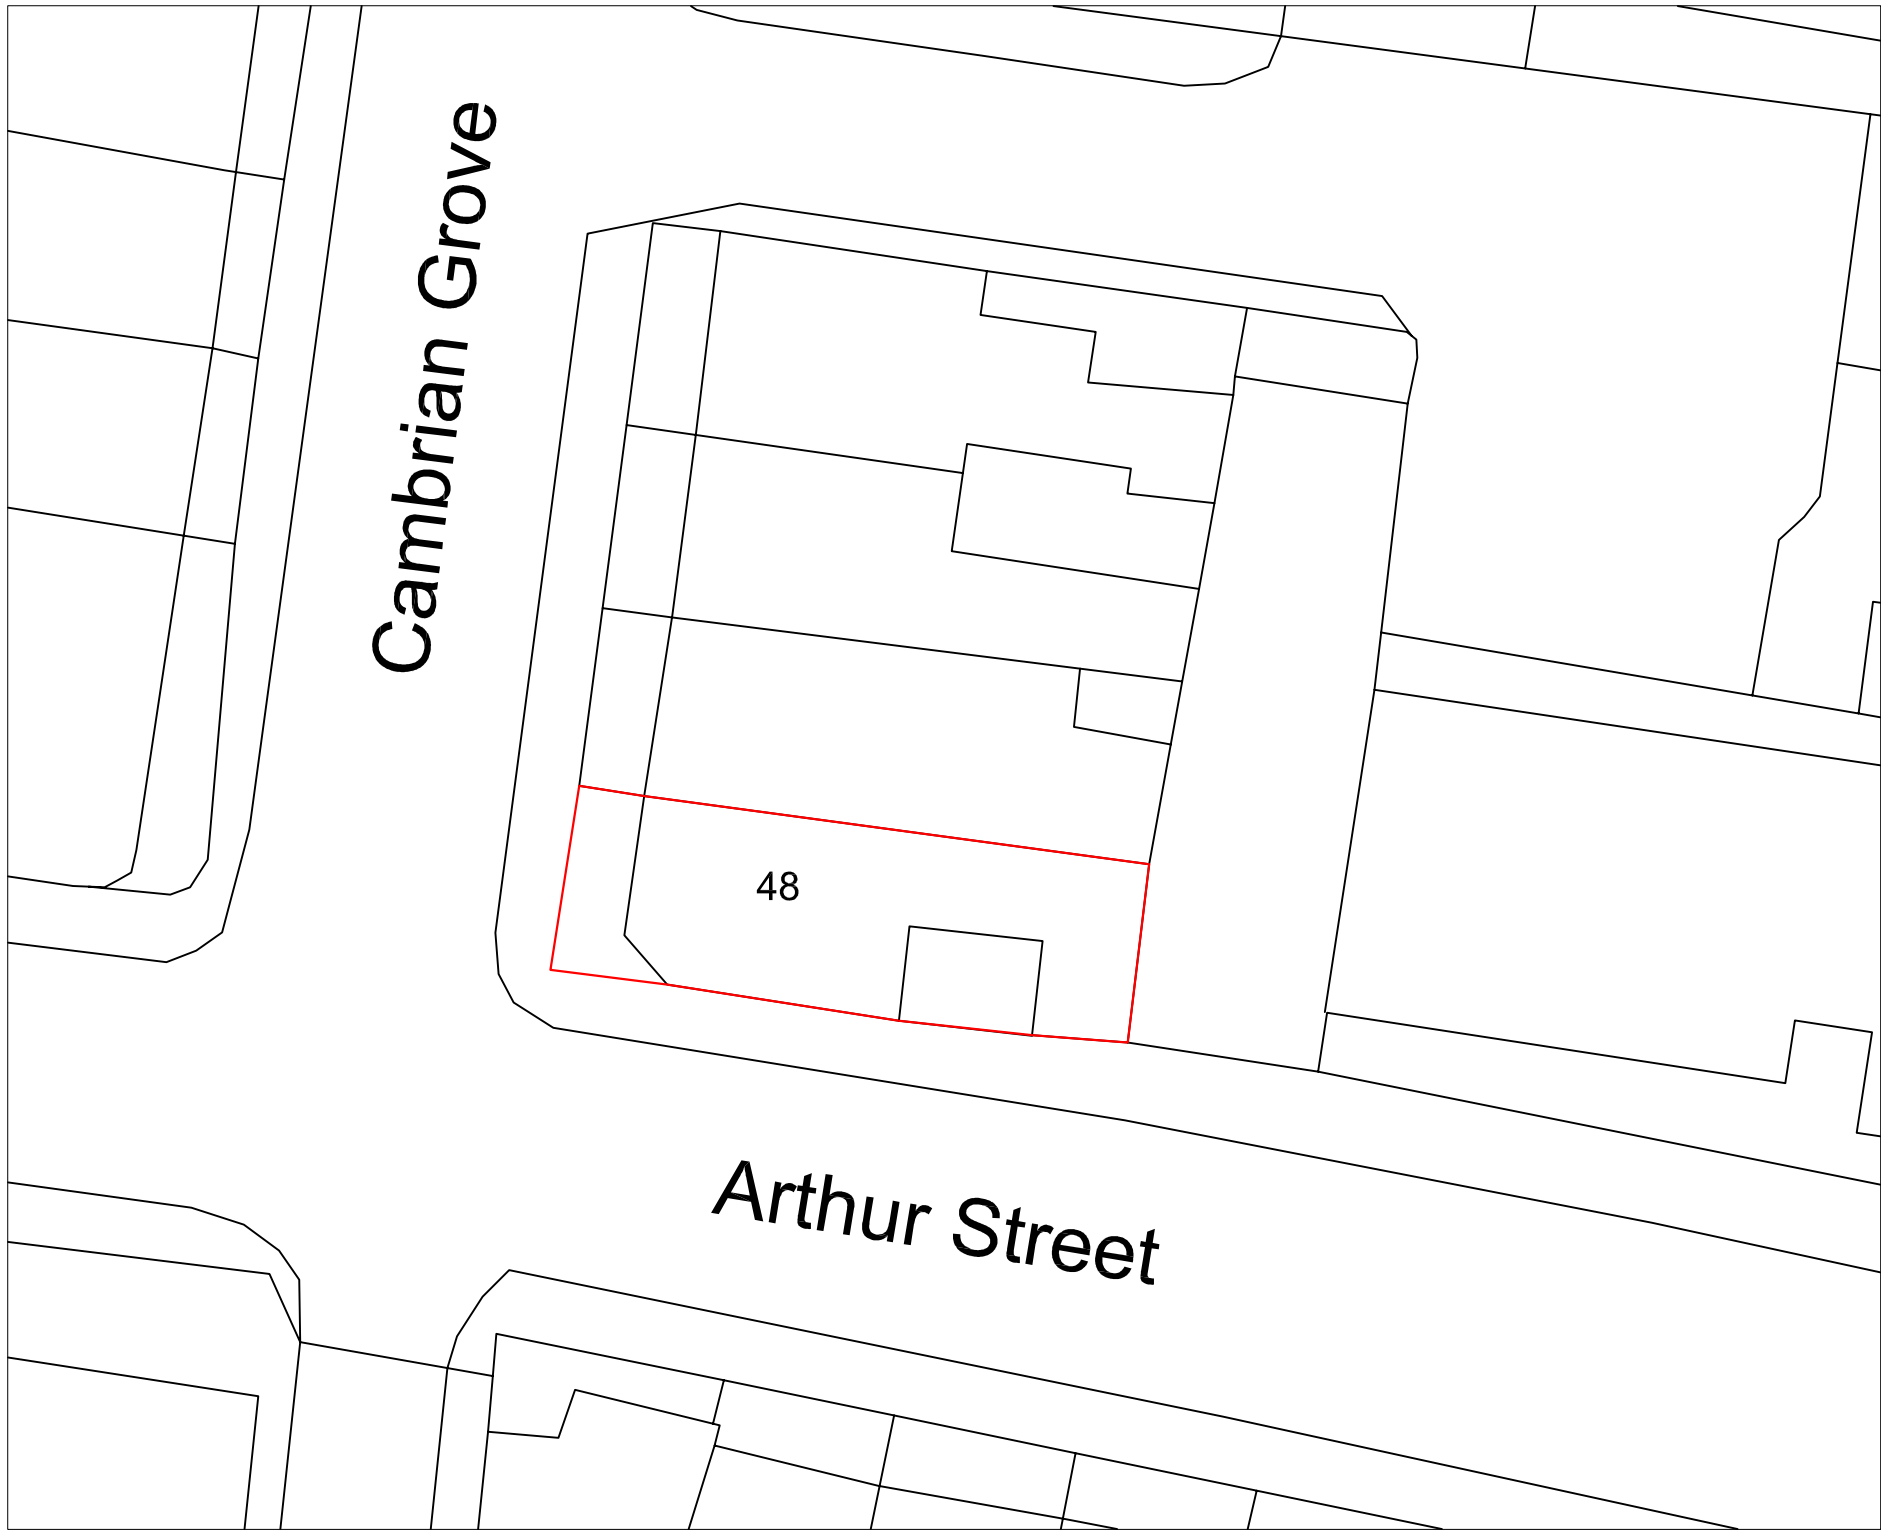

Existing Block Plan 1:200

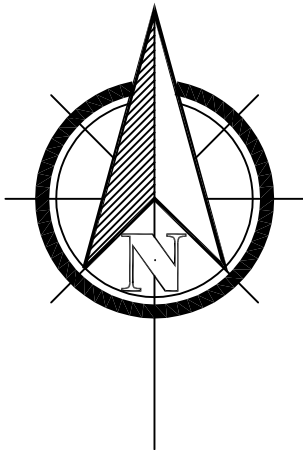