

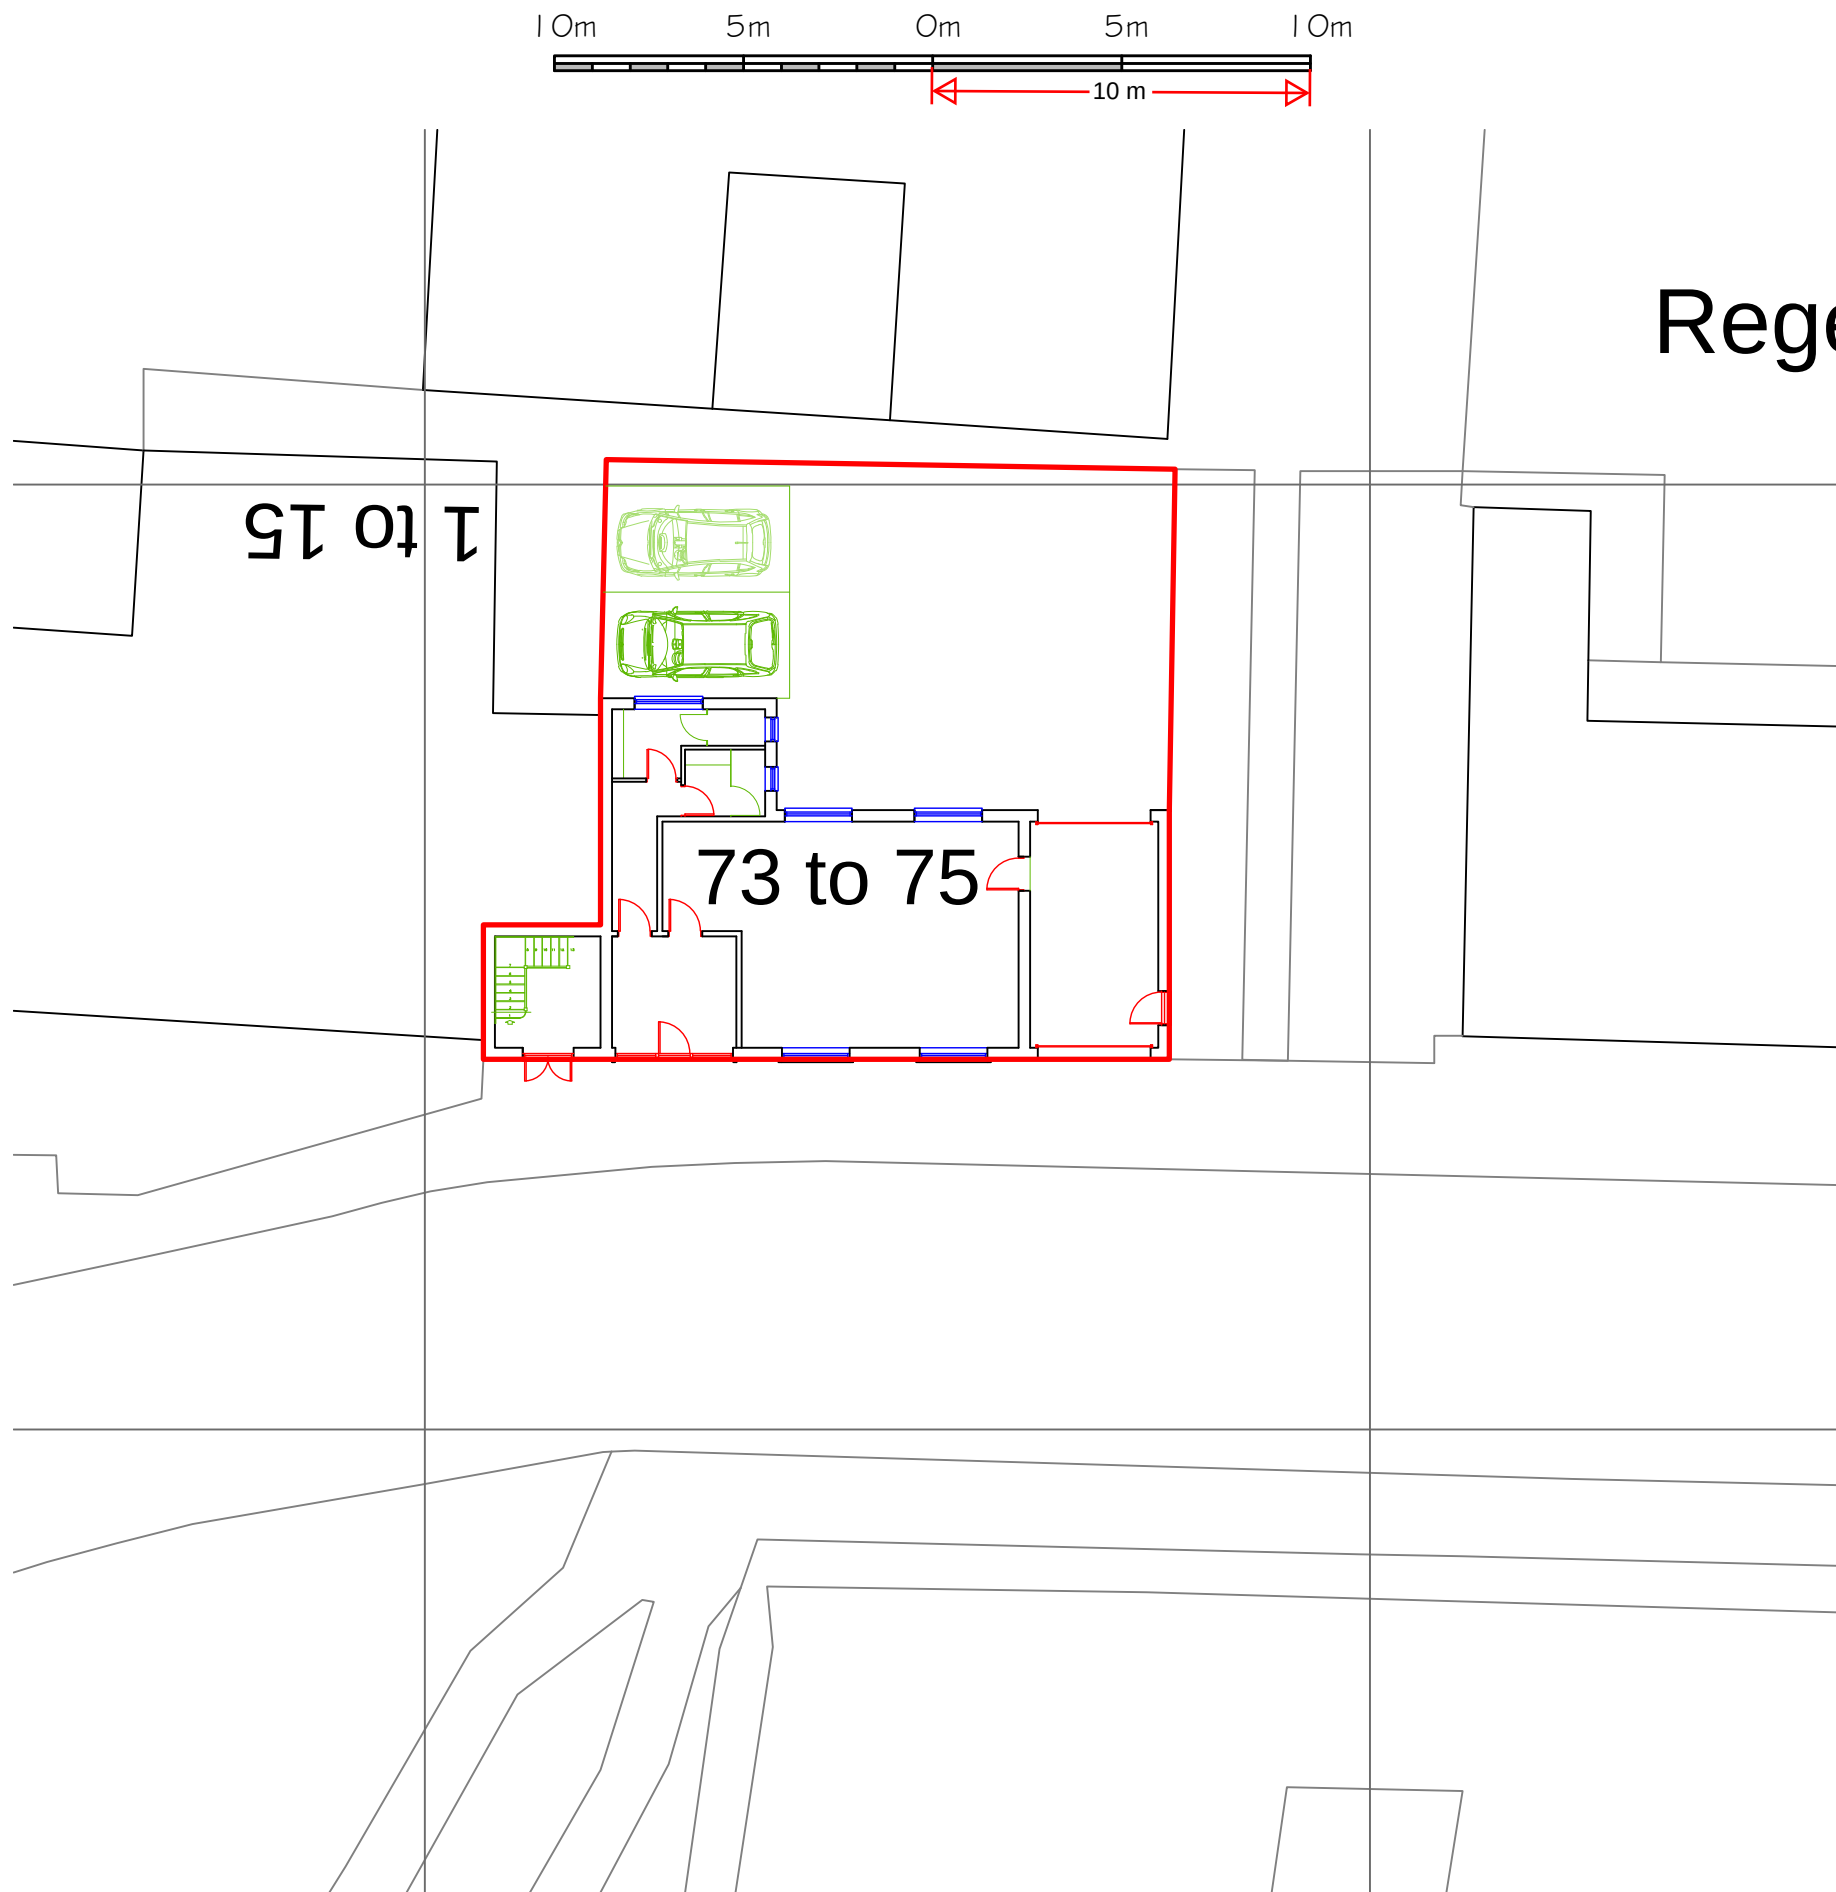


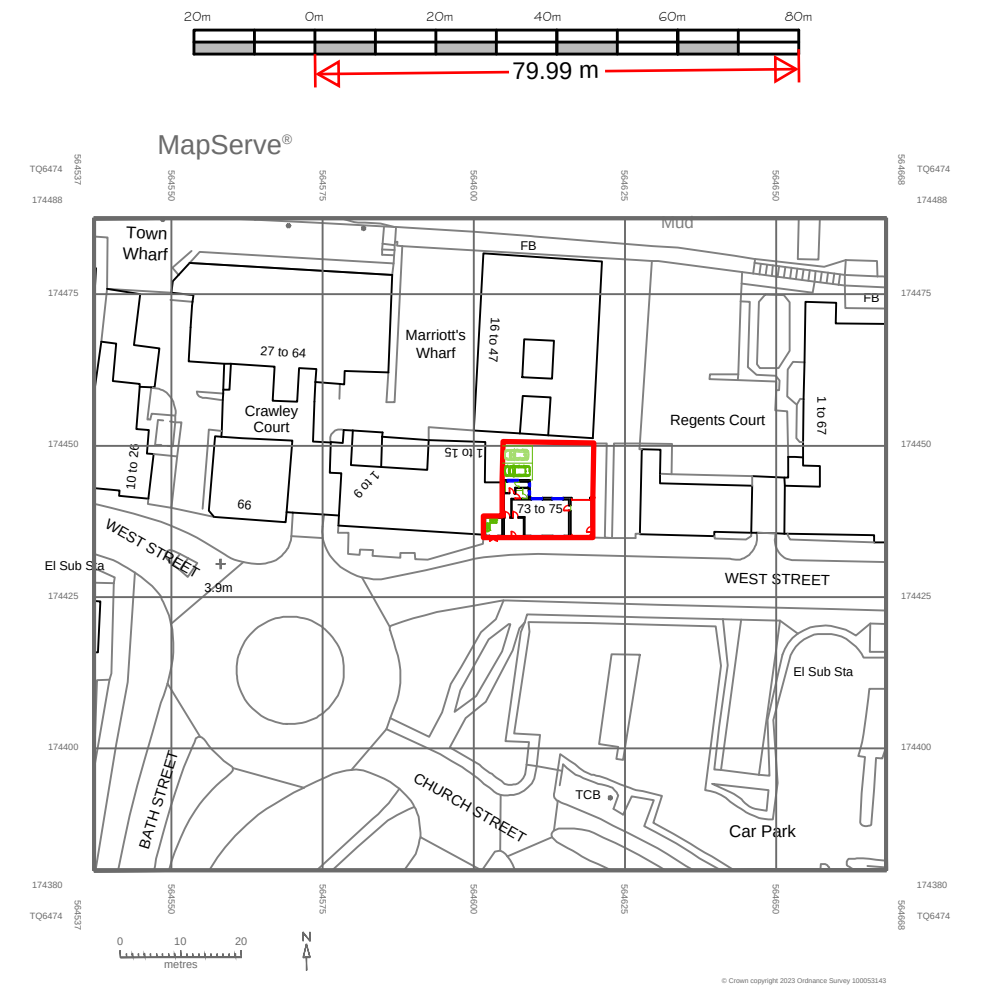

Existing Block Plan - Scale 1:200

Proposed Second Floor construction over Offices to provide
2no. One bedroom, One person Flats at 73-75 West Street,
Gravesend, Kent DA11 OBS

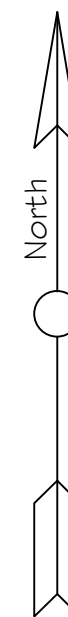

Existing Site Location Plan - Scale 1:1250

Rev B - 21/10/23 - Additional
details added

Rev A - 16/09/23 - Amended
following receipt of photos from Client

Date Oct 2023

Drawing No.2023/37/01B@A3