


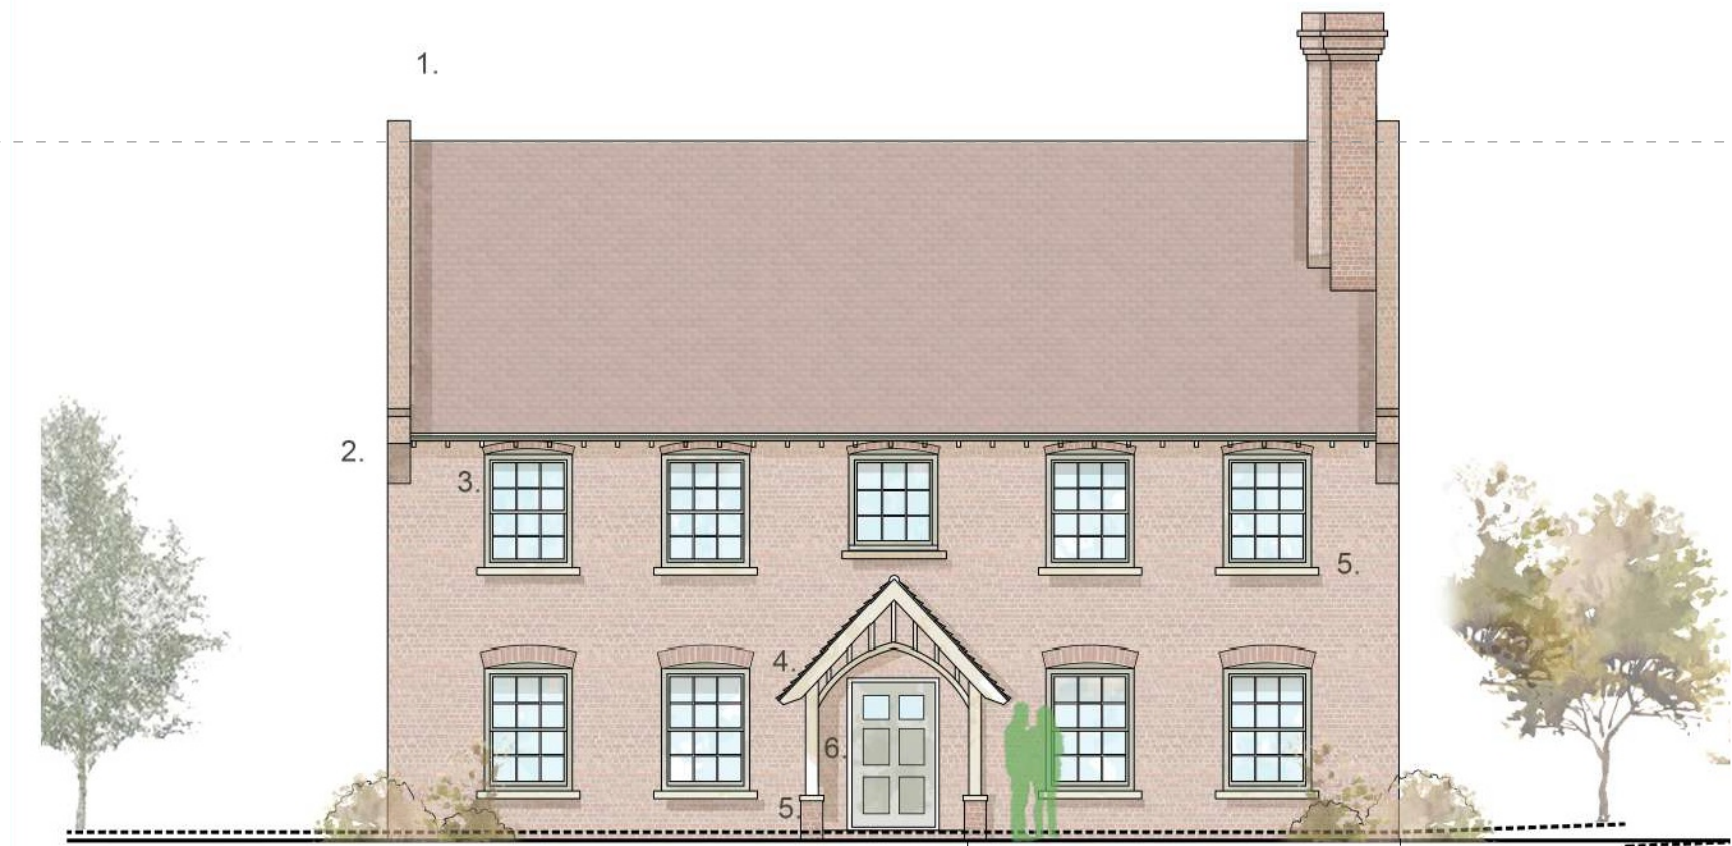

Principal Elevation




Principal Elevation



Principal Elevation



Side Elevation

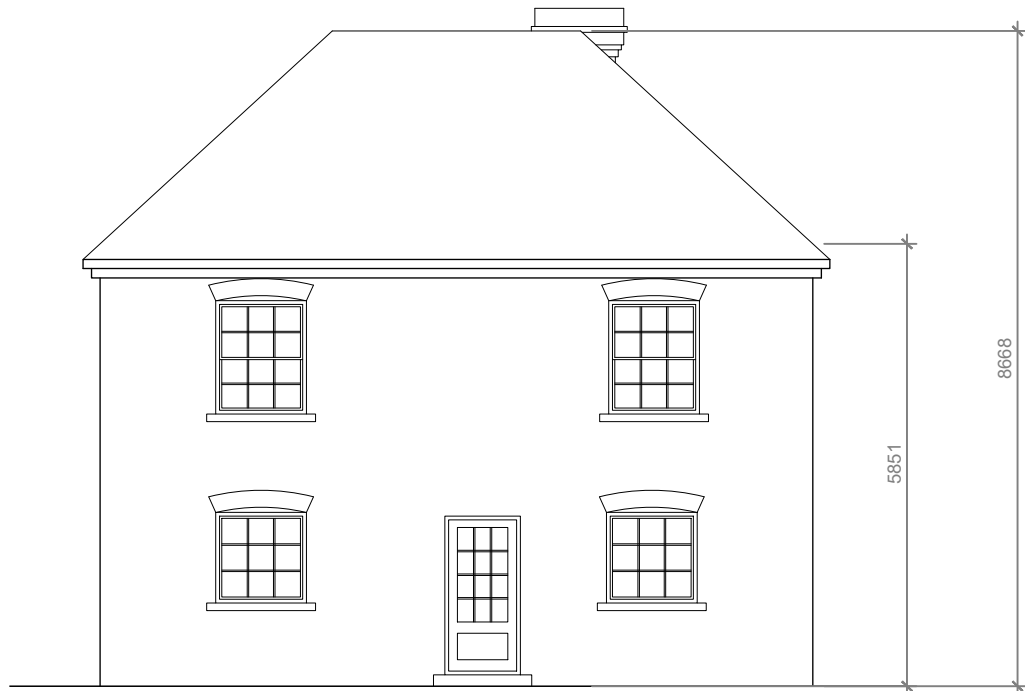

Side Elevation



Side Elevation

2020 Submission

Re-Submission

Revised Scheme

Notes:

Issued for Review and Comment

Revision:	Rev By:	Checked By:
A. 17.07.2025	RB	TWO
B. 24.07.2025	RB	TWO



01892 831 600
www.bloomfieldsltd.co.uk
drawing@bloomfieldsltd.co.uk

Client:
AC Goatham

Project:
Proposed Dwelling

Site Address:
New Green Farm
Lower Shorne
Gravesend

Scale: 1:100 @ A1
Drawn By: RB

Date: 17.07.2025
Checked By: TWO

Drawing Title:
Proposed Elevations Height Comparison

St: | Job No: | Drawing No: | Rev:

/ .3274.072.B