

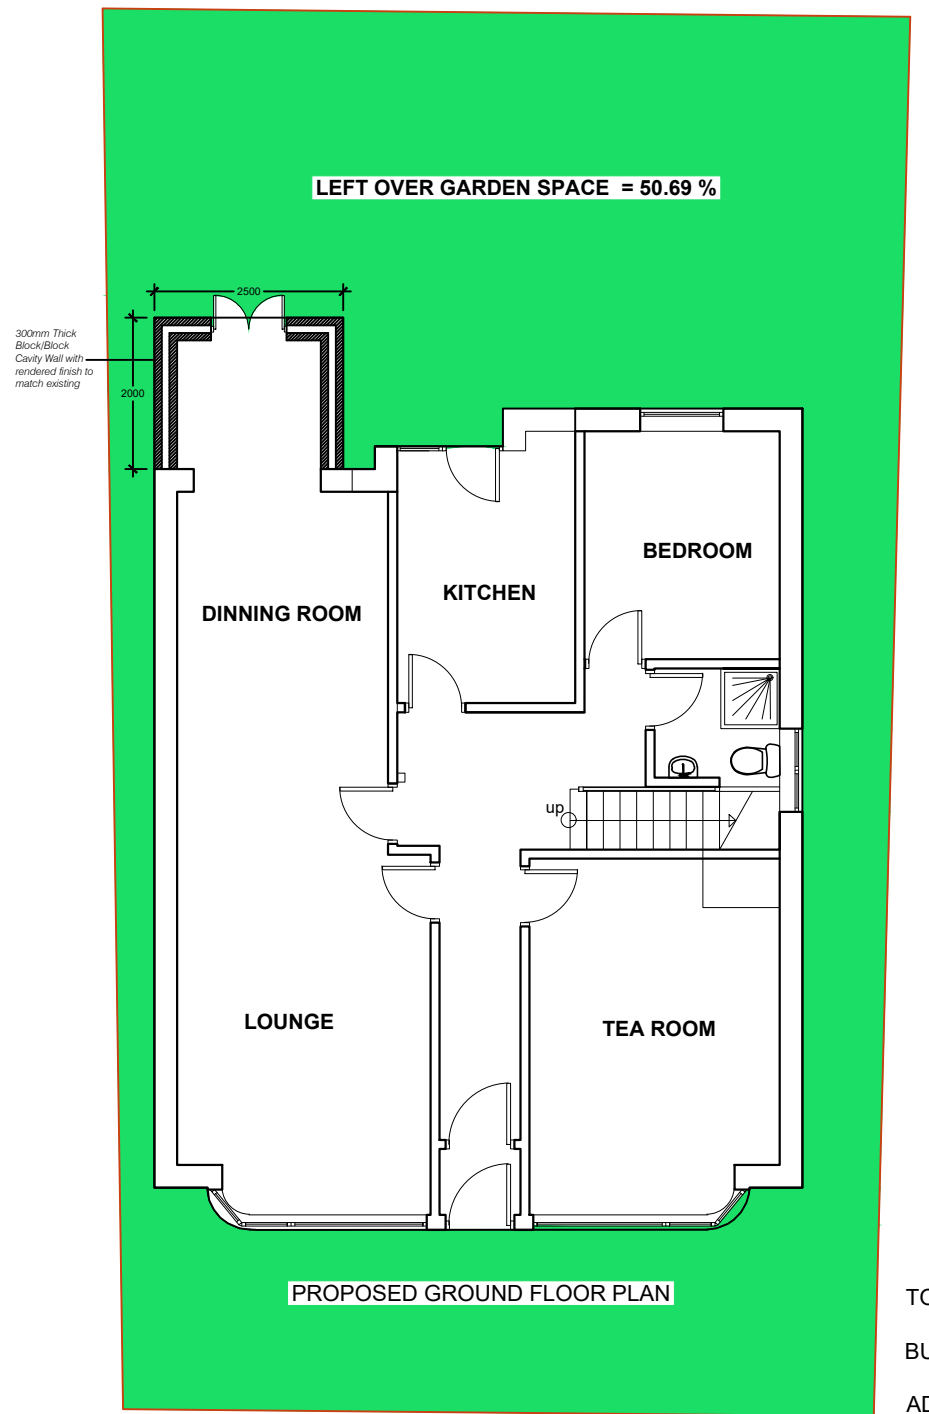


COPYRIGHT IS RESERVED BY REHAL PLANNING AND THE DRAWING IS ISSUED ON THE CONDITION THAT IS NOT COPIED, REPRODUCED, RETAINED OR DISCLOSED BY ANY UNAUTHORISED PERSON, WHOLLY OR IN PART, WITHOUT THE CONSENT IN WRITING OF REHAL PLANNING.

- A. DO NOT SCALE FROM THIS DRAWING. USE FIGURED DIMENSIONS ONLY  
B. ALL DIMENSIONS ARE IN MILLIMETERS UNLESS STATED OTHERWISE  
C. THE CONTRACTOR IS TO CHECK DRAWINGS AND TO VERIFY ALL DIMENSIONS ONSITE BEFORE COMMENCING ANY WORK OR MAKING ANY SHOP DRAWINGS.  
D. ANY DISCREPANCIES ARE TO BE NOTIFIED TO REHAL PLANNING IMMEDIATELY.  
E. THE DRAWING IS THE PROPERTY OF REHAL PLANNING.  
F. ALL WORK IS TO BE CARRIED OUT IN ACCORDANCE WITH THE CURRENT BUILDING REGULATIONS.

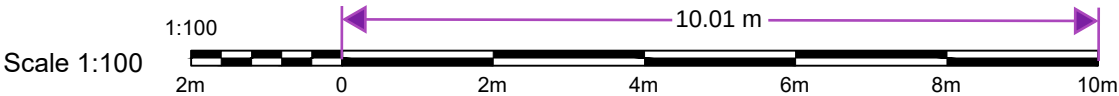

TOTAL AREA - 190.90 SQ.M  
BUILT UP AREA - 89.18 SQ.M  
ADDED AREA - 5.00 SQ.M  
TOTAL BUILD UP AREA = 89.19+5.00 = 94.15 SQ.M  
PERCENTAGE OF TOTAL BUILD UP AREA =  $94.15 \times 100 / 190.90 = 49.31 \%$

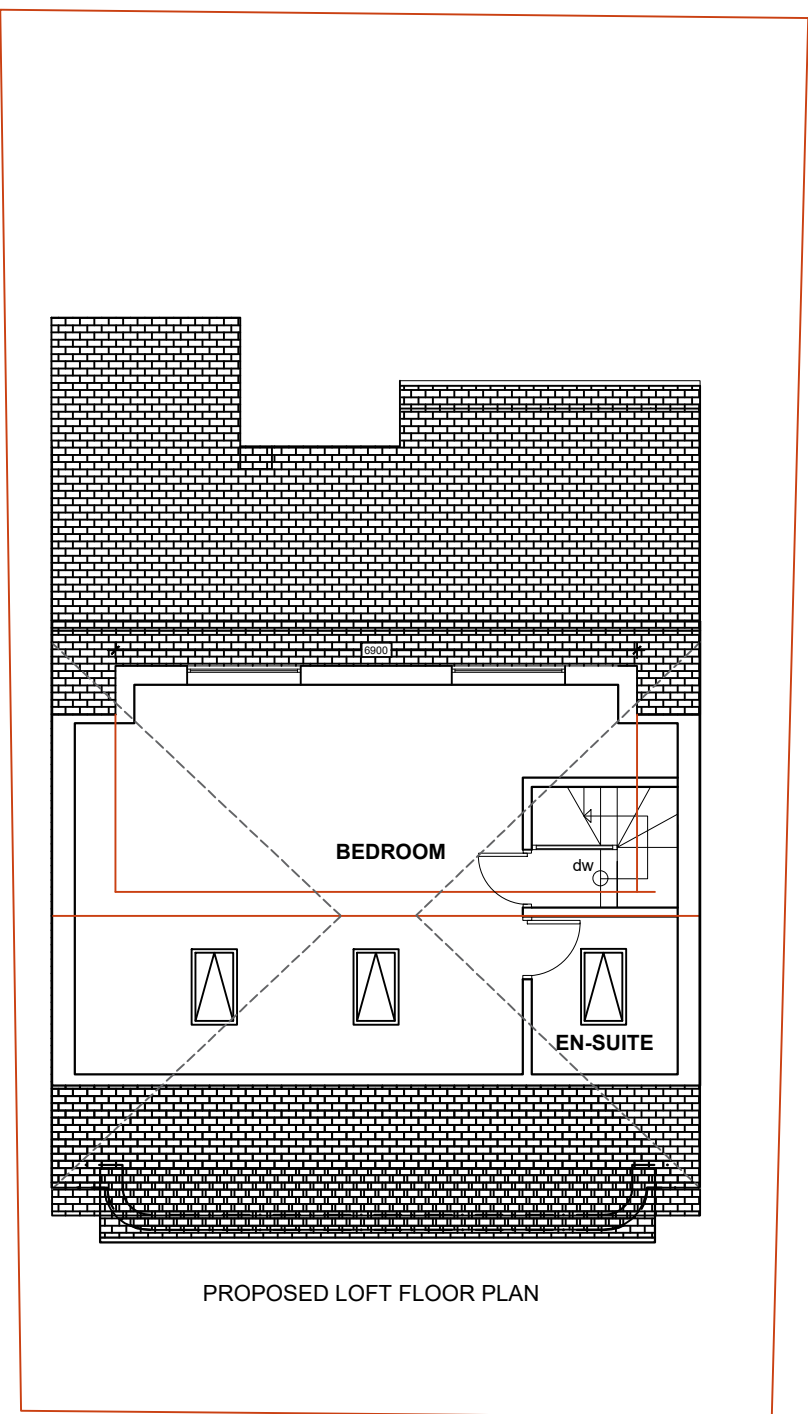

**REHAL PLANNING**

P: +44 7453 333775  
E: enquiries@rehalplanning.co.uk

Project  
59 ST JAMES AVENUE, DA11 0HB

Drawing Title  
PROPOSED PLANS

|                       |                  |                |                |
|-----------------------|------------------|----------------|----------------|
| Scale<br>1:100        | Date<br>05/02/25 | Drawn By<br>TA | Checked<br>REH |
| Drawing Number<br>D02 |                  |                | Revision       |