


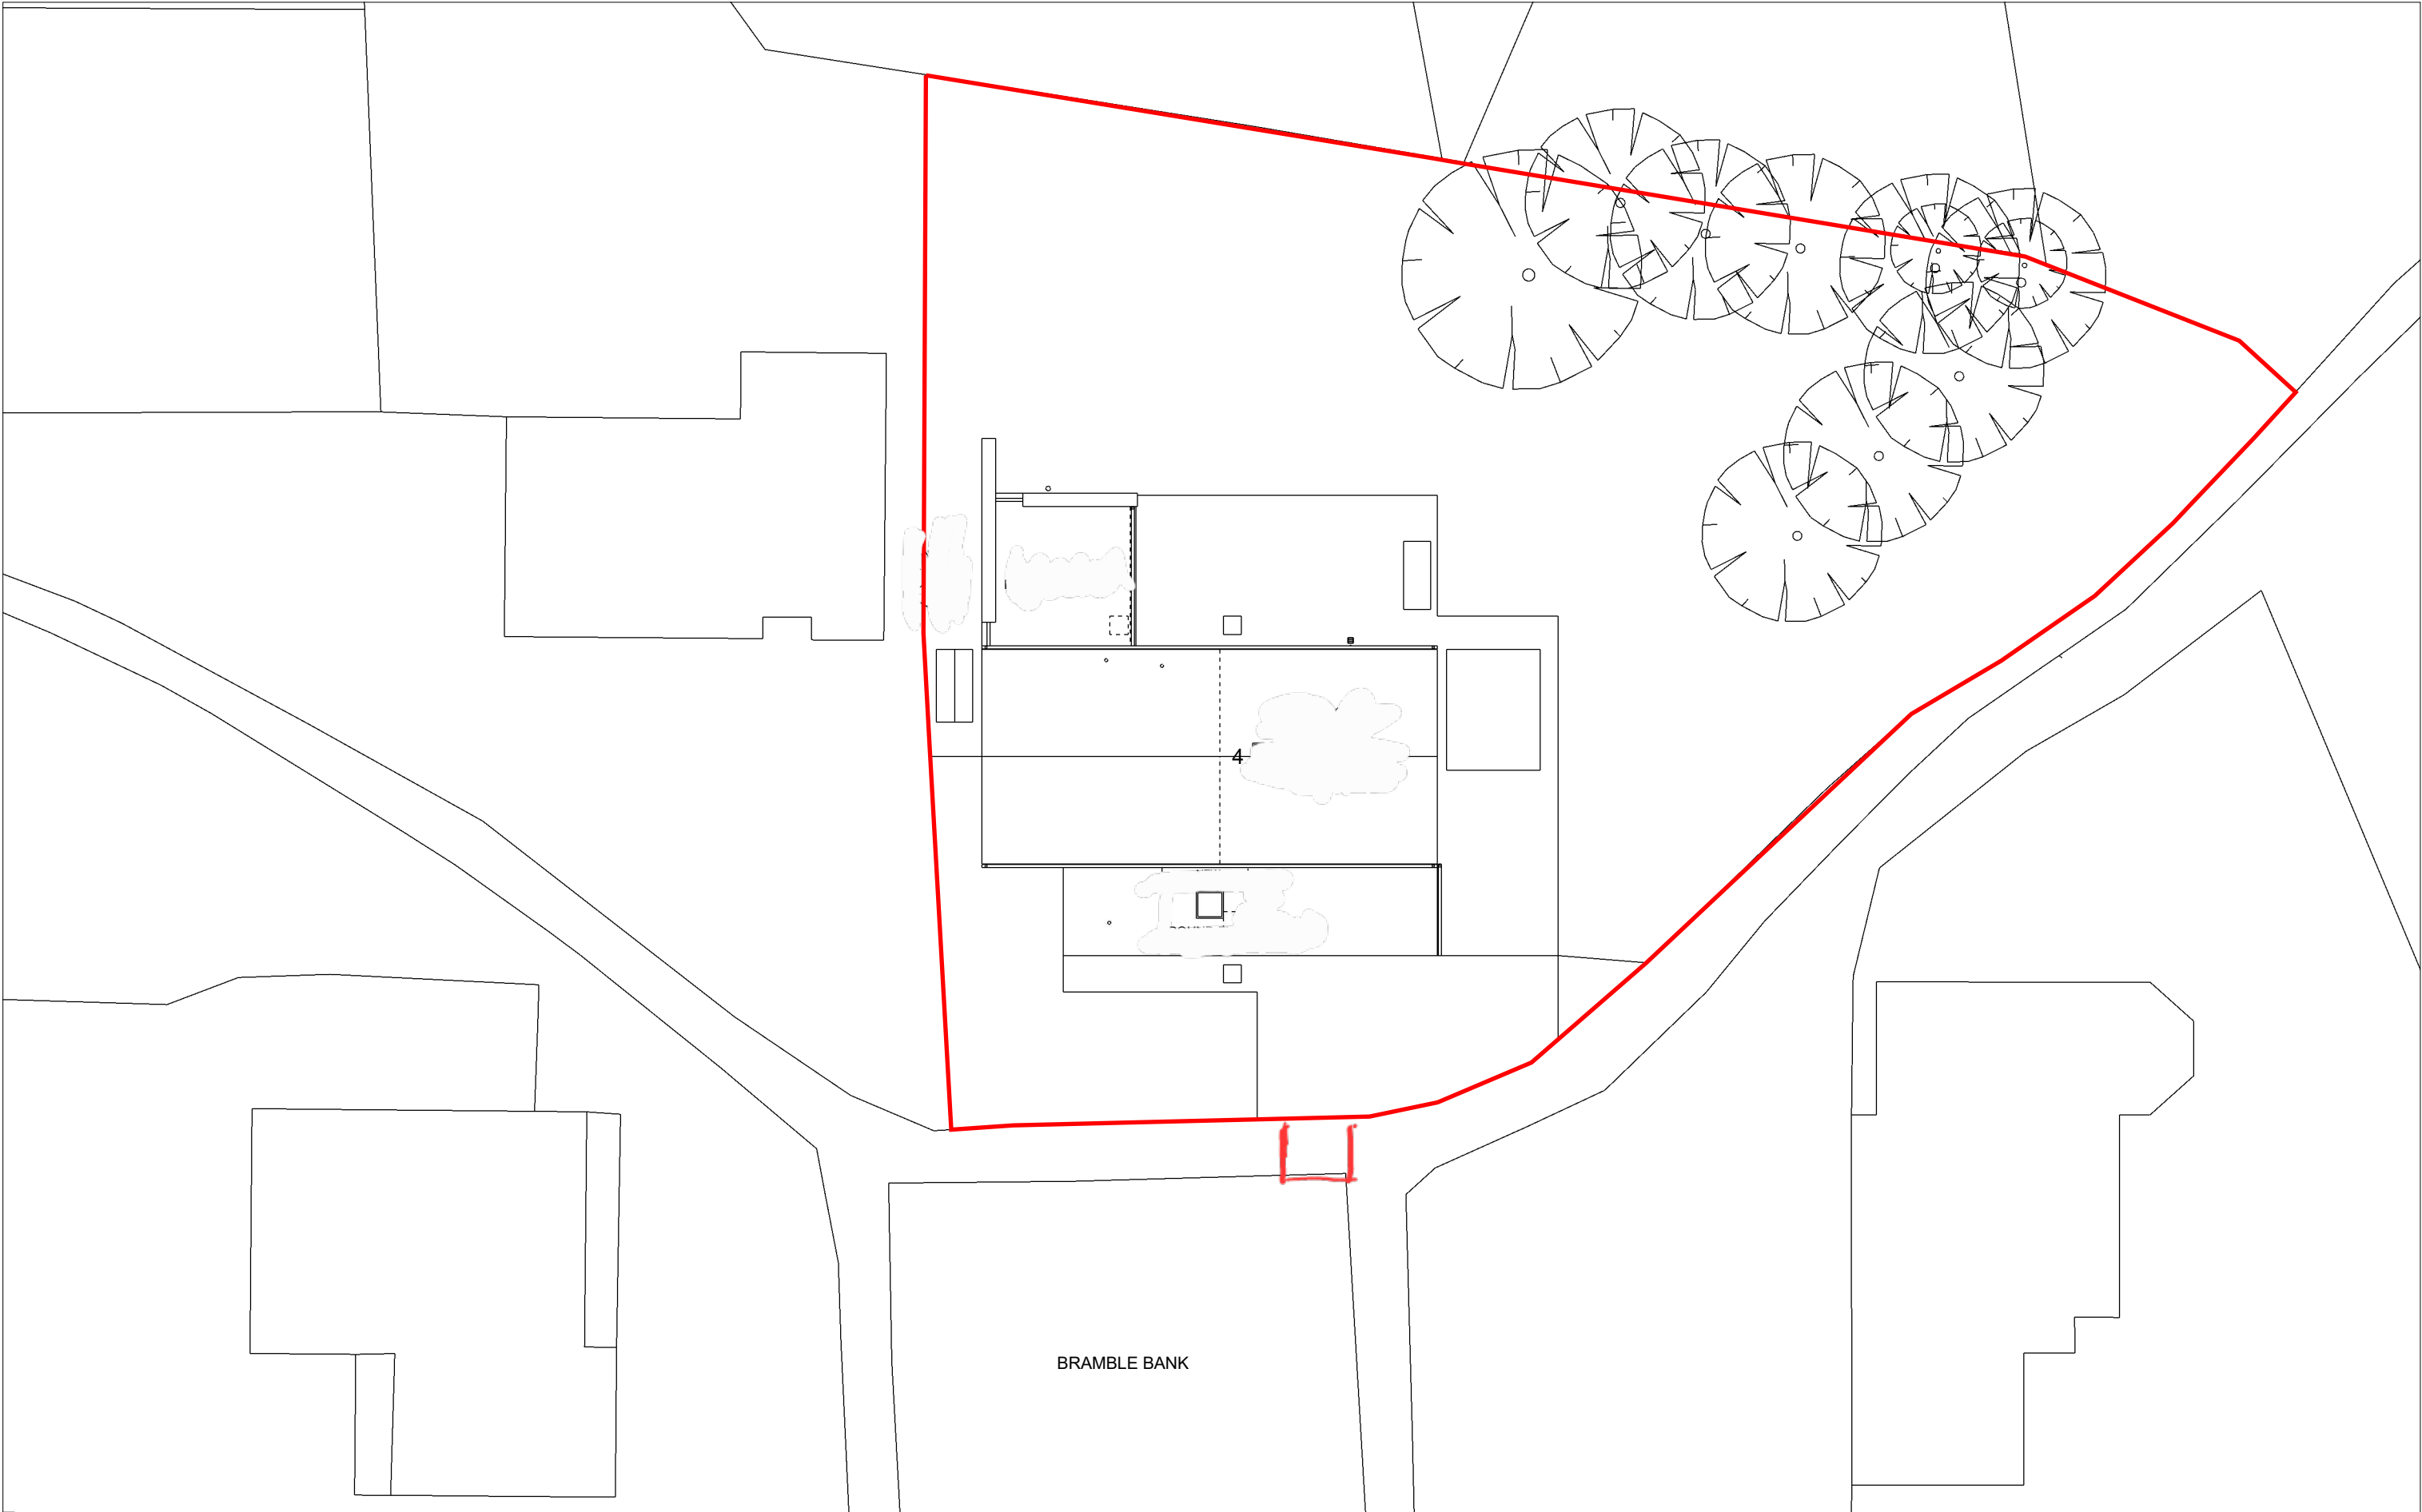

DRAFT

Steve Baker **Architect**
78 Pound Road East Peckham Tonbridge Kent TN12 5BJ
18 Hatton Place London EC1M 8RU
T:+44 (0)1622 870275
E:contact@stevebakerarchitect.com
W:www.stevebakerarchitect.com


S	R	Date	Description
---	---	------	-------------

© COPYRIGHT 2020 STEVE BAKER ARCHITECT
Ordnance Survey. © Crown Copyright 2020. All rights reserved.
Supplied by Getmapping Licence number 100042766.

Note - Do not scale from this drawing. All dimensions must be checked on site by the contractor and any discrepancies reported immediately.



LOUISE PACKER and JAMES MURRAY

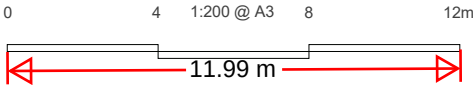

Client:
LOUISE PACKER and JAMES MURRAY
Project Title:
BRAMBLE BANK, VIGO

Status:	Stage:	Scale:	Sheet:
PLANNING	P	1:200	A3

Drawing Title:
PROPOSED SITE BLOCK PLAN

Project No:	Disc:	Building:	Package:	Drawing No:	Revision:
P21070	A	-	-	1101	A