


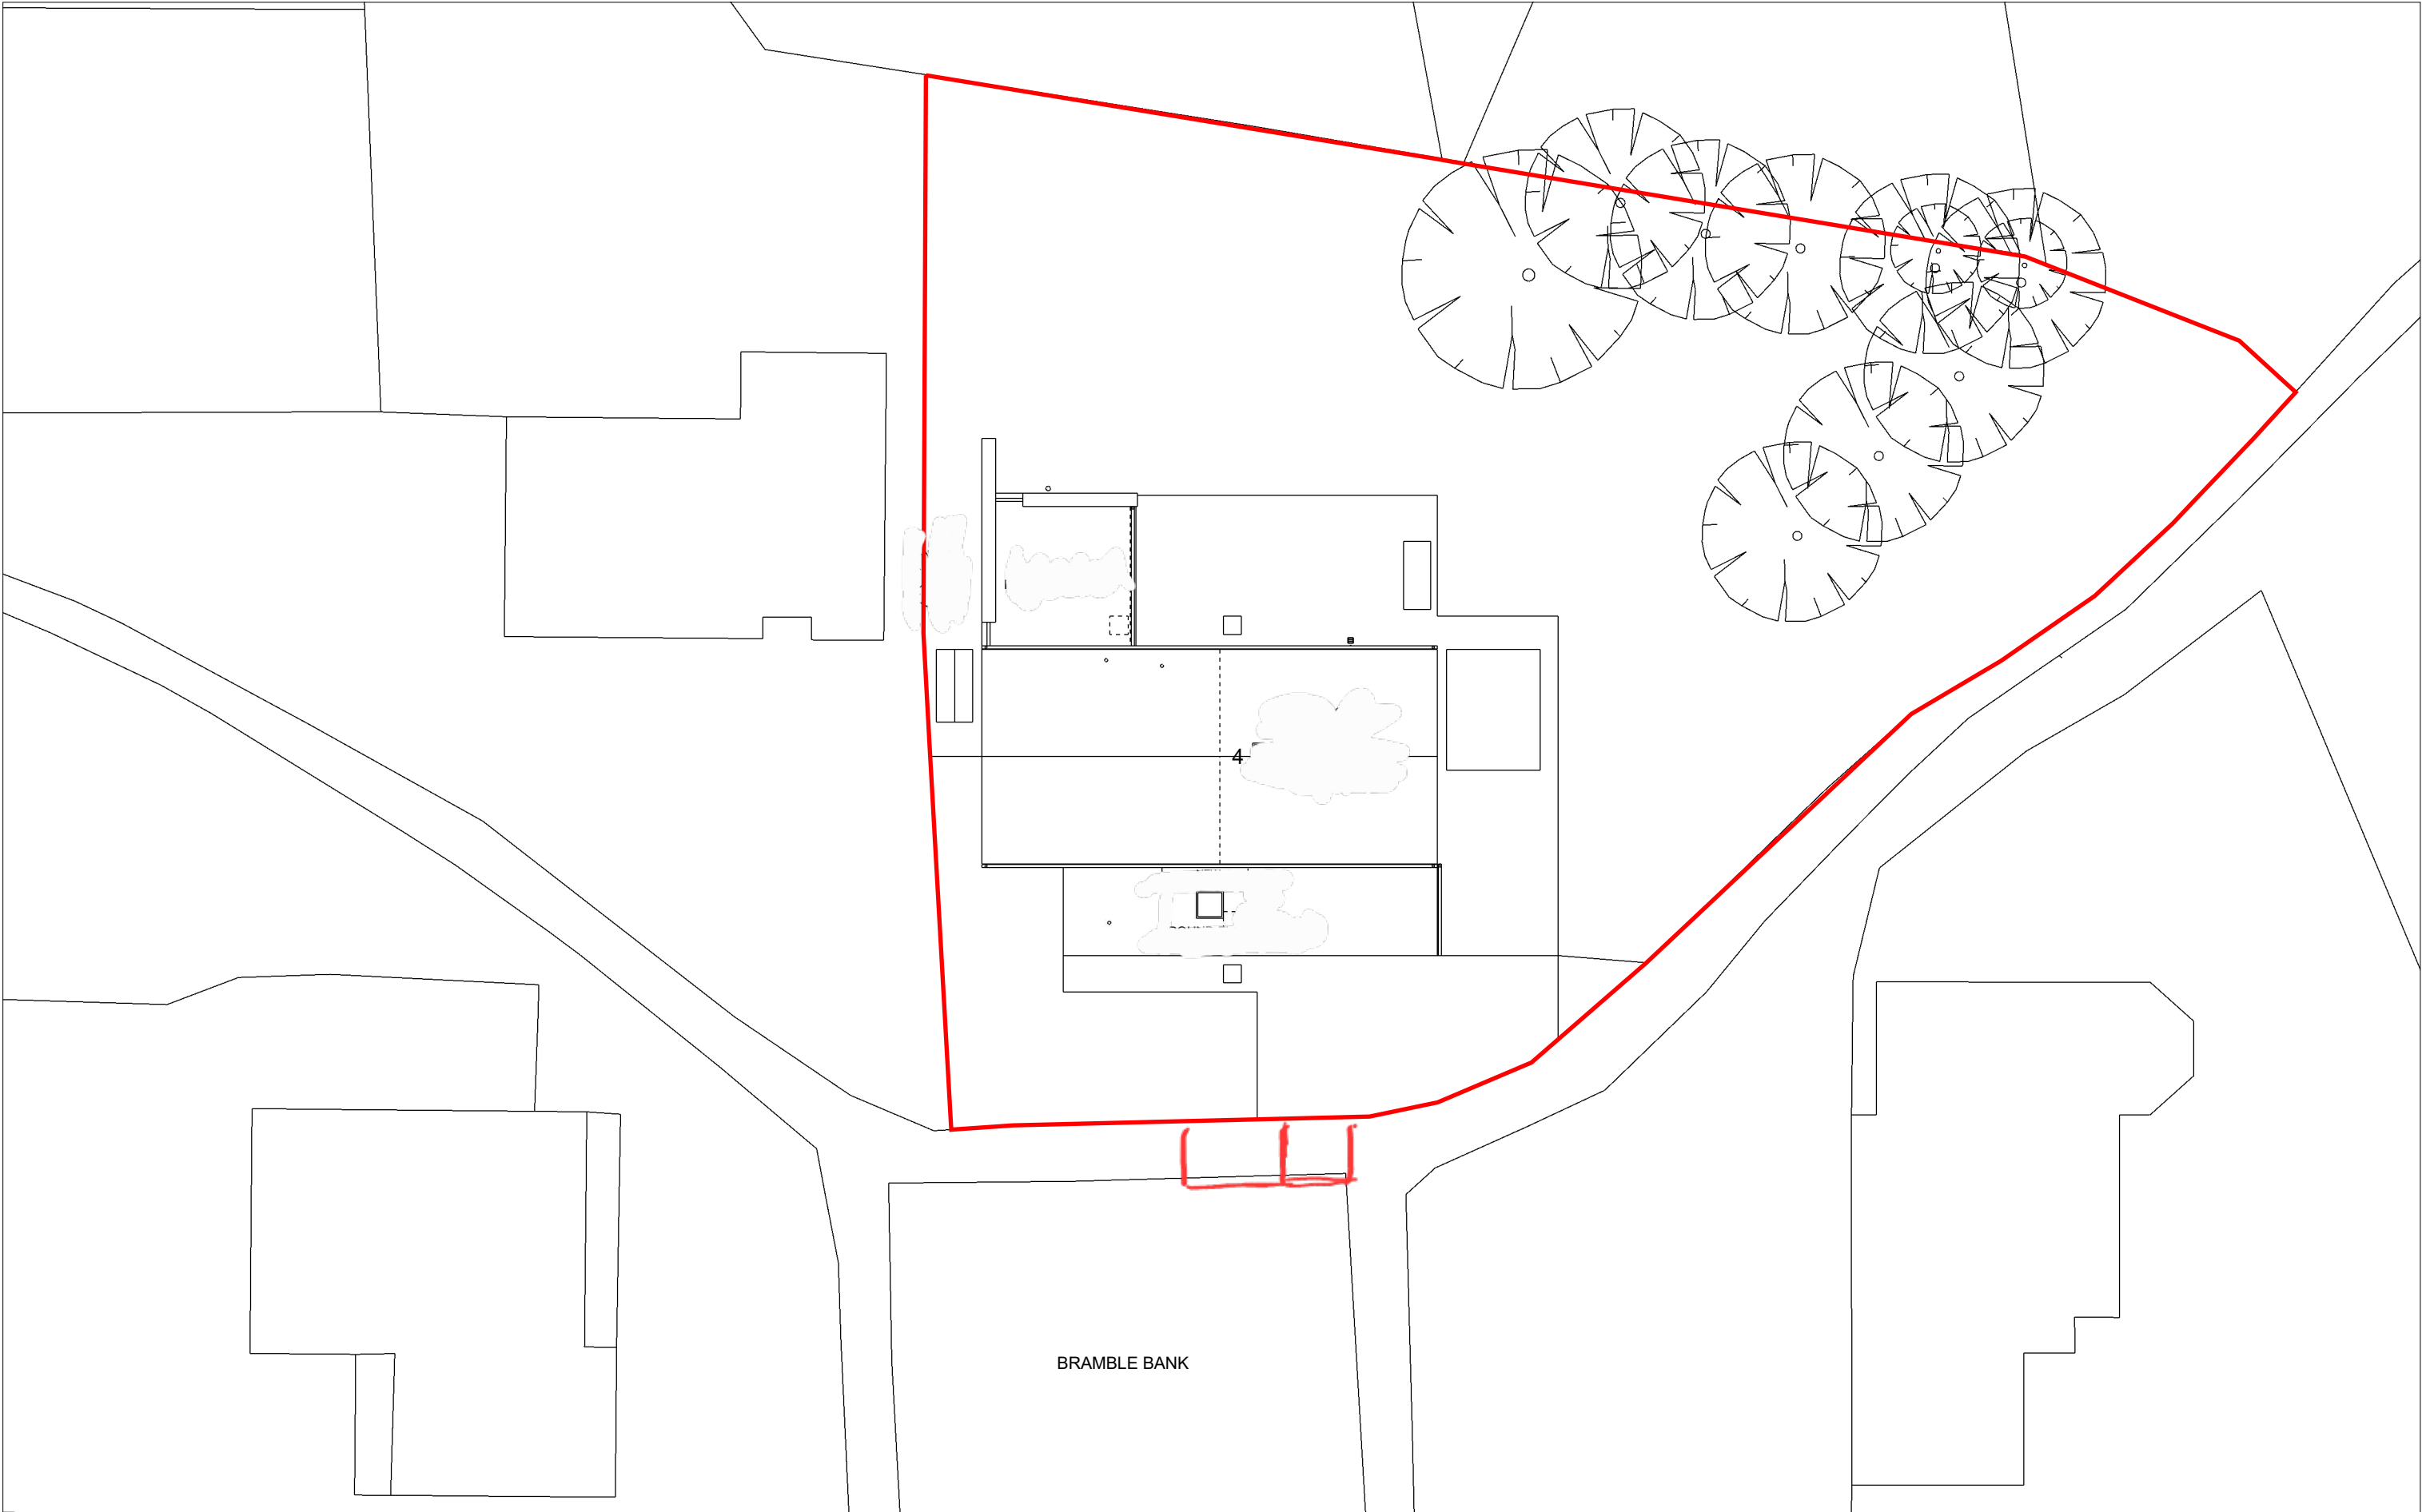


DRAFT

Steve Baker **Architect**
78 Pound Road East Peckham Tonbridge Kent TN12 5BJ
18 Hatton Place London EC1M 8RU
T:+44 (0)1622 870275
E:contact@stevebakerarchitect.com
W:www.stevebakerarchitect.com

S	R	Date	Description
			© COPYRIGHT 2020 STEVE BAKER ARCHITECT Ordnance Survey. © Crown Copyright 2020. All rights reserved. Supplied by Getmapping Licence number 100042766.
			Note - Do not scale from this drawing. All dimensions must be checked on site by the contractor and any discrepancies reported immediately.



LOUISE PACKER and JAMES MURRAY

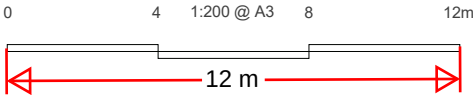

Client:
LOUISE PACKER and JAMES MURRAY
Project Title:
BRAMBLE BANK, VIGO
Status: PLANNING Stage: P Scale: 1:200 Sheet: A3

Drawing Title:
PROPOSED SITE BLOCK PLAN
Project No: P21070 Disc: A Building: - Package: - Drawing No: 1101 Revision: A