


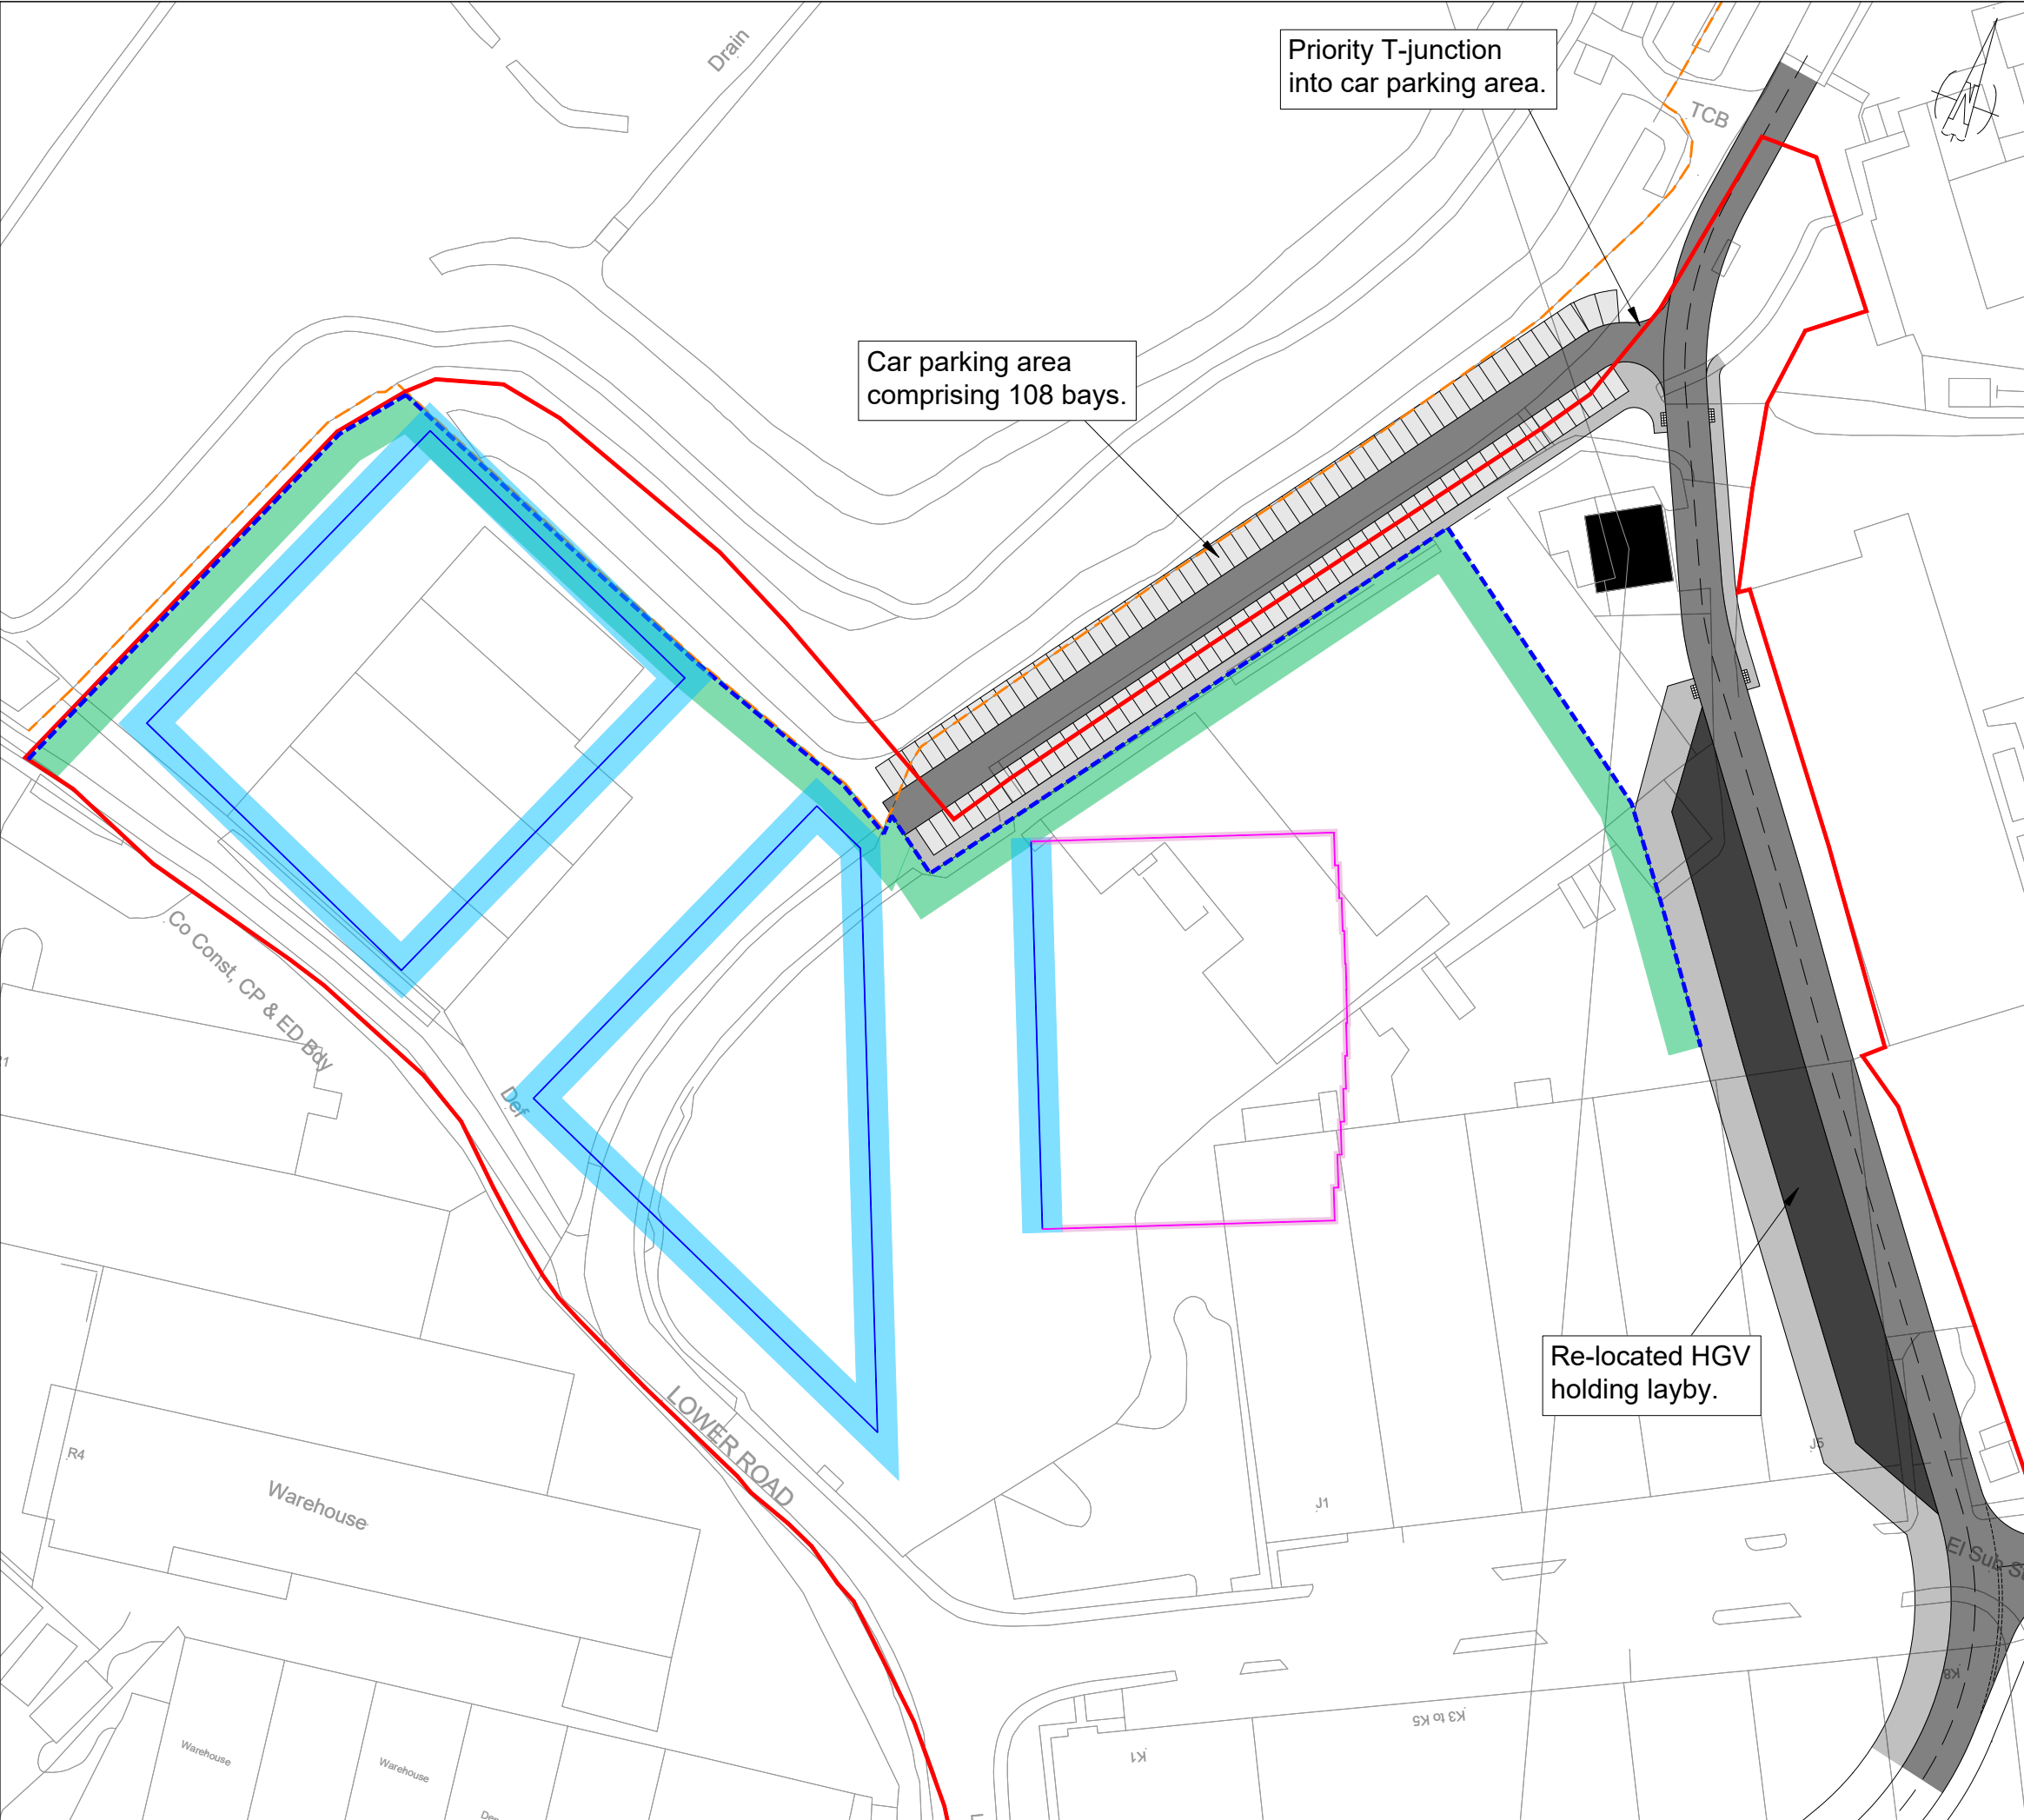

Date of 1st Issue
19/03/25

Description
Revision B

Drawn by
LF

Checked by
RS

REVISIONS

Mark	Revision	Drawn	Date	Chkd
A	Amendment to parking numbers.	LF	31/03/25	RS
B	Addition of cat-proof barrier, SSSI extnt, built edge deviation.	LF	06/06/25	RS

Key:

OS Base Mapping

Proposed Carriageway

Proposed Footway

Notes:

1. Drawing units are in metres unless specified otherwise.

2. Drawing is based on OS base mapping.

4.75

0.90

2.90

Car

Width

Track

Lock to Lock Time

Steering Angle

1.80

1.80

6.0

30.2

metres

1.80

13.60

1.61

8.00

0.65

LST (16.5)

Tractor Width

Trailer Width

Tractor Track

Trailer Track

2.55

2.55

2.55

2.55

metres

Lock to Lock Time

Steering Angle

Articulating Angle

6.0

42.6

70.0

0 m

50 m

Scale 1:1000 @ A3

A3 SCALE

1:1000

Drawing Title

Northfleet Harbourside
Highway Optioneering
Alignment Option A

Client

Drawing Status

Optioneering

27 Park Street
Leamington Spa
CV32 4QN
E: info@ttc-tp.com

ttc

Transportation
Consultancy

VALUE · EXCEED · TRUST · EXCELLENCE · CLARITY

Drawing Number

211203-02

Revision

B