


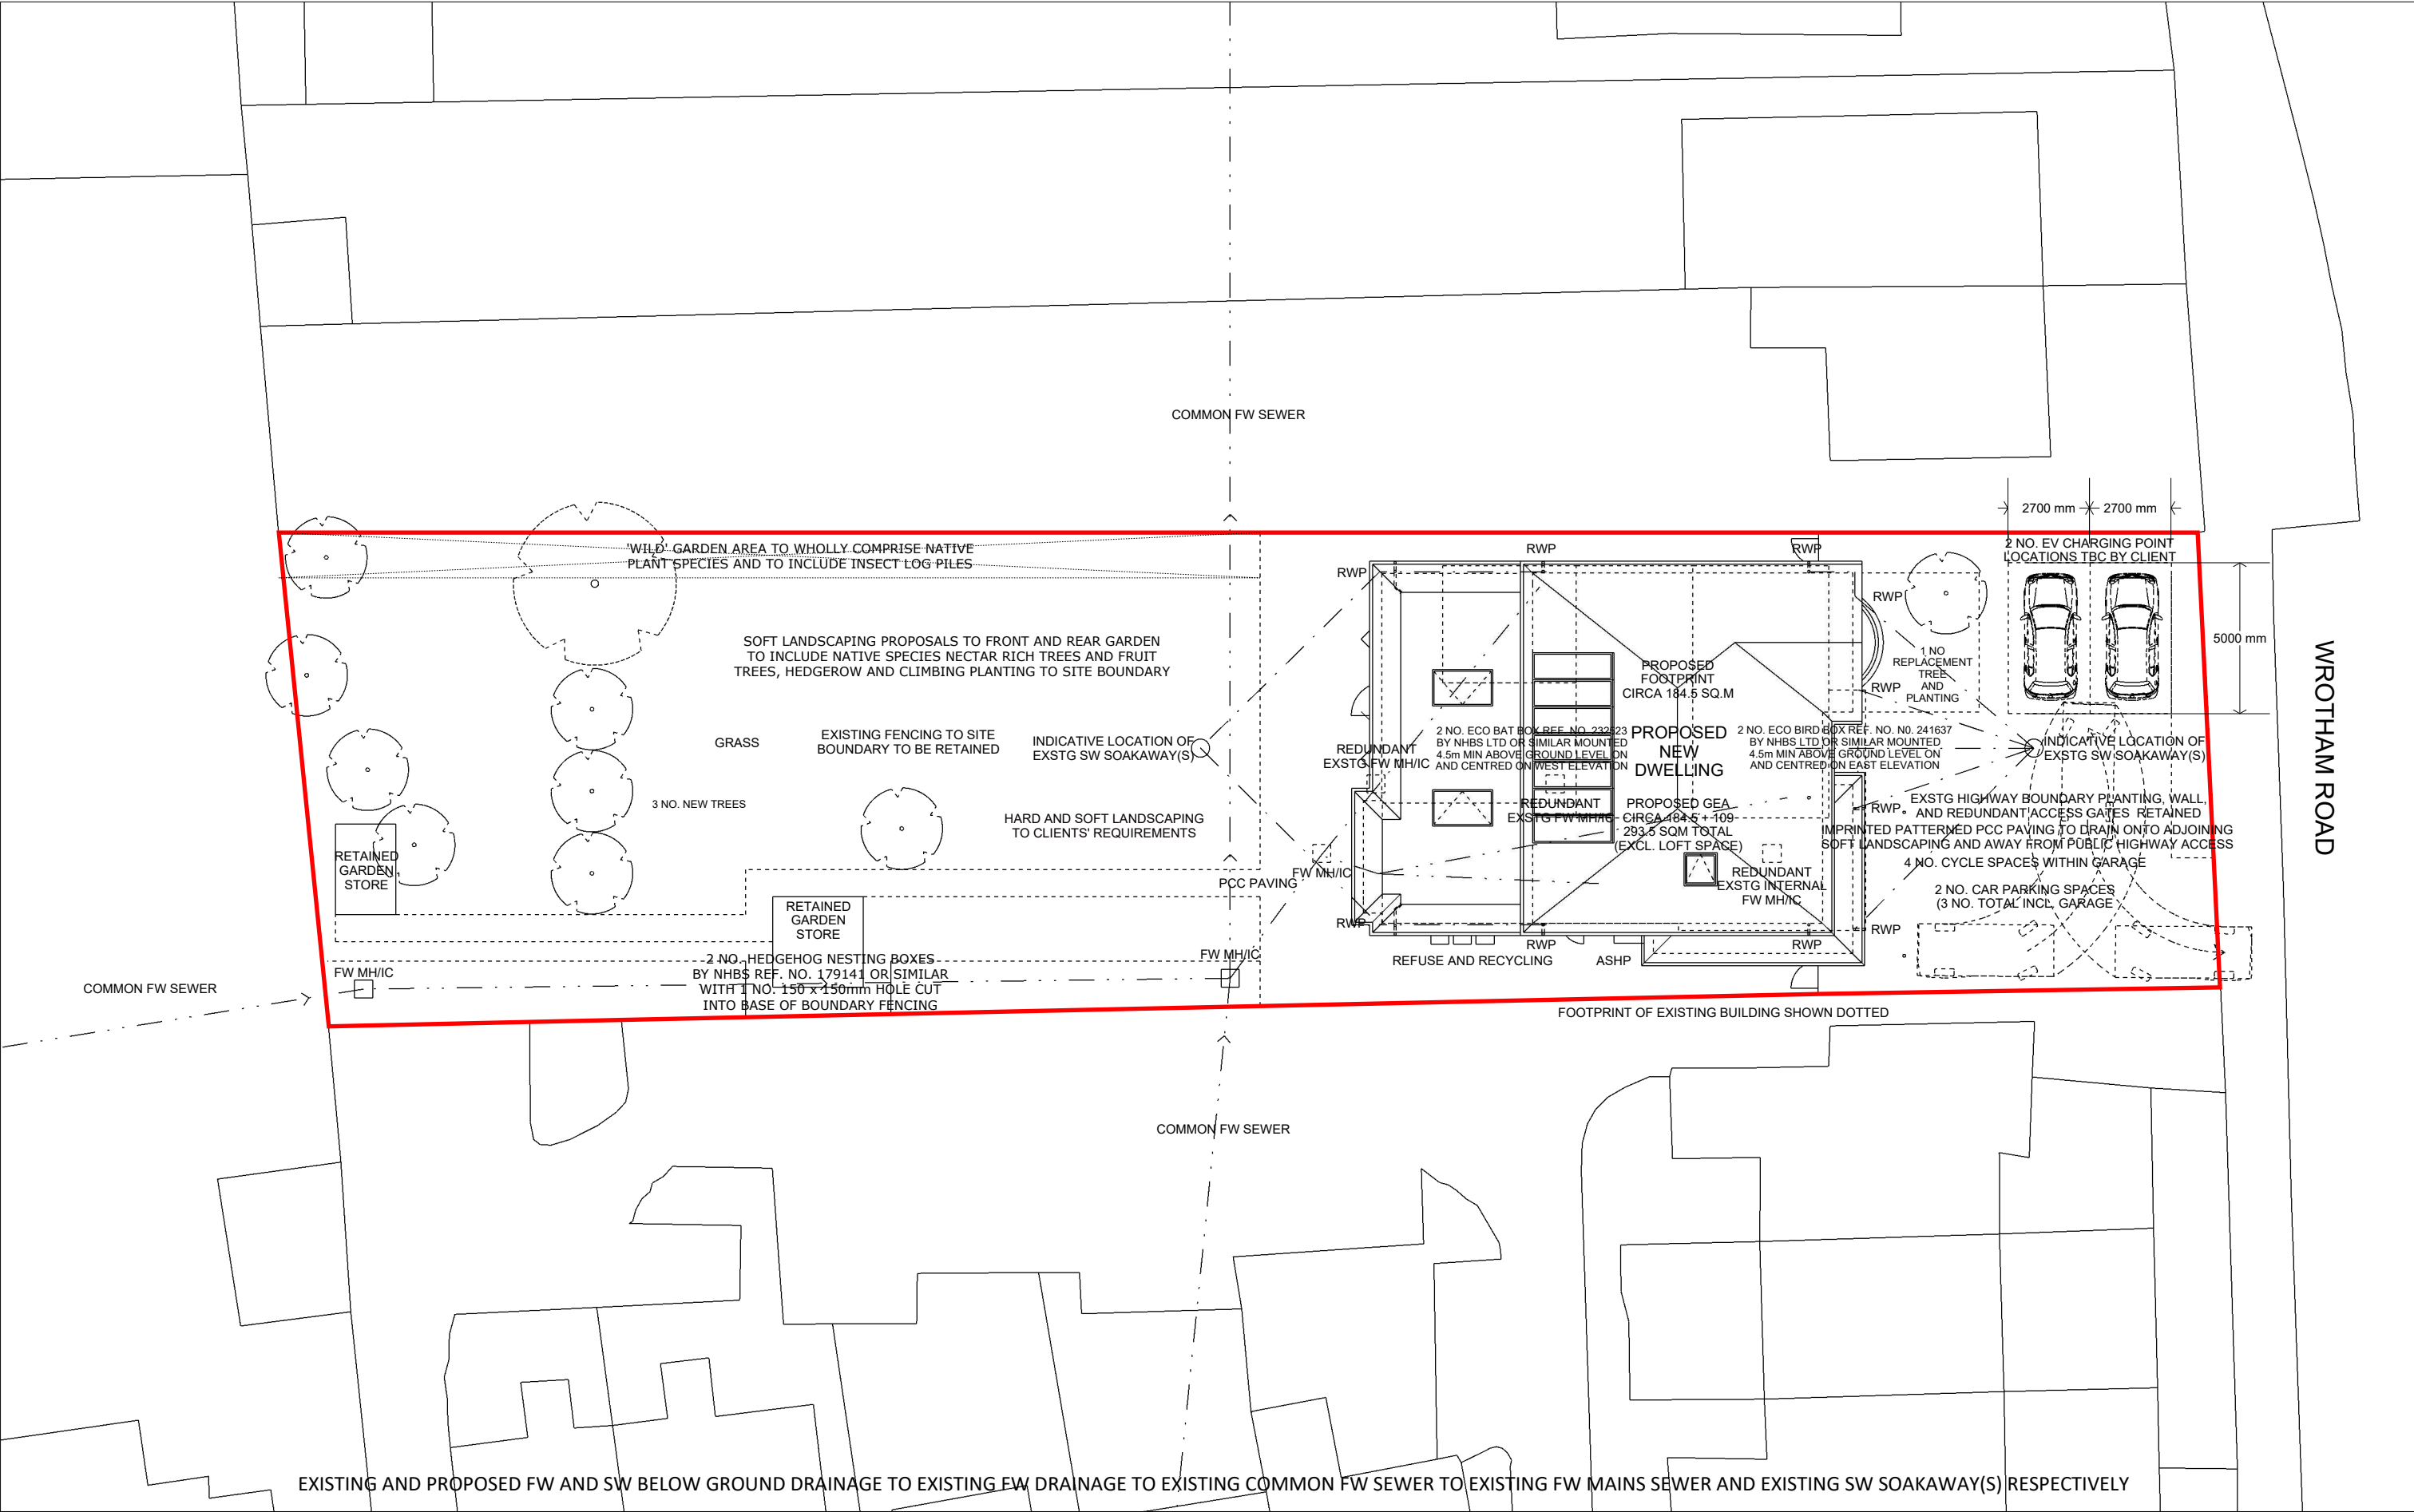

Steve Baker Architect
78 Pound Road East Peckham Tonbridge Kent TN12 5BJ
18 Hatton Place London EC1M 8RU
T: +44 (0)1622 870275
E: contact@stevebakerarchitect.com
W: www.stevebakerarchitect.com


S	R	Date	Description

Note - Do not scale from this drawing. All dimensions must be checked on site by the contractor and any discrepancies reported immediately.



MR and MRS S. PHAGURA

© COPYRIGHT 2022 STEVE BAKER ARCHITECT
Ordnance Survey. © Crown Copyright 2022. All rights reserved.
Supplied by ReQuestAPlan Licence number 0100042766.

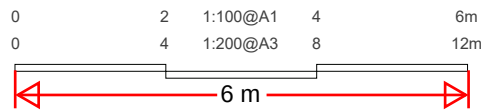

Client:
MR and MRS S. PHAGURA
Project Title:
WROTHAM ROAD, MEOPHAM
Status: BLDG REGS
Stage: BR
Scale: 1:100/200
Sheet: A1/A3

Drawing Title:
PROPOSED SITE BLOCK PLAN
Project No: A22190
Disc: A
Building: -
Package: -
Drawing No: 1101
Revision: G