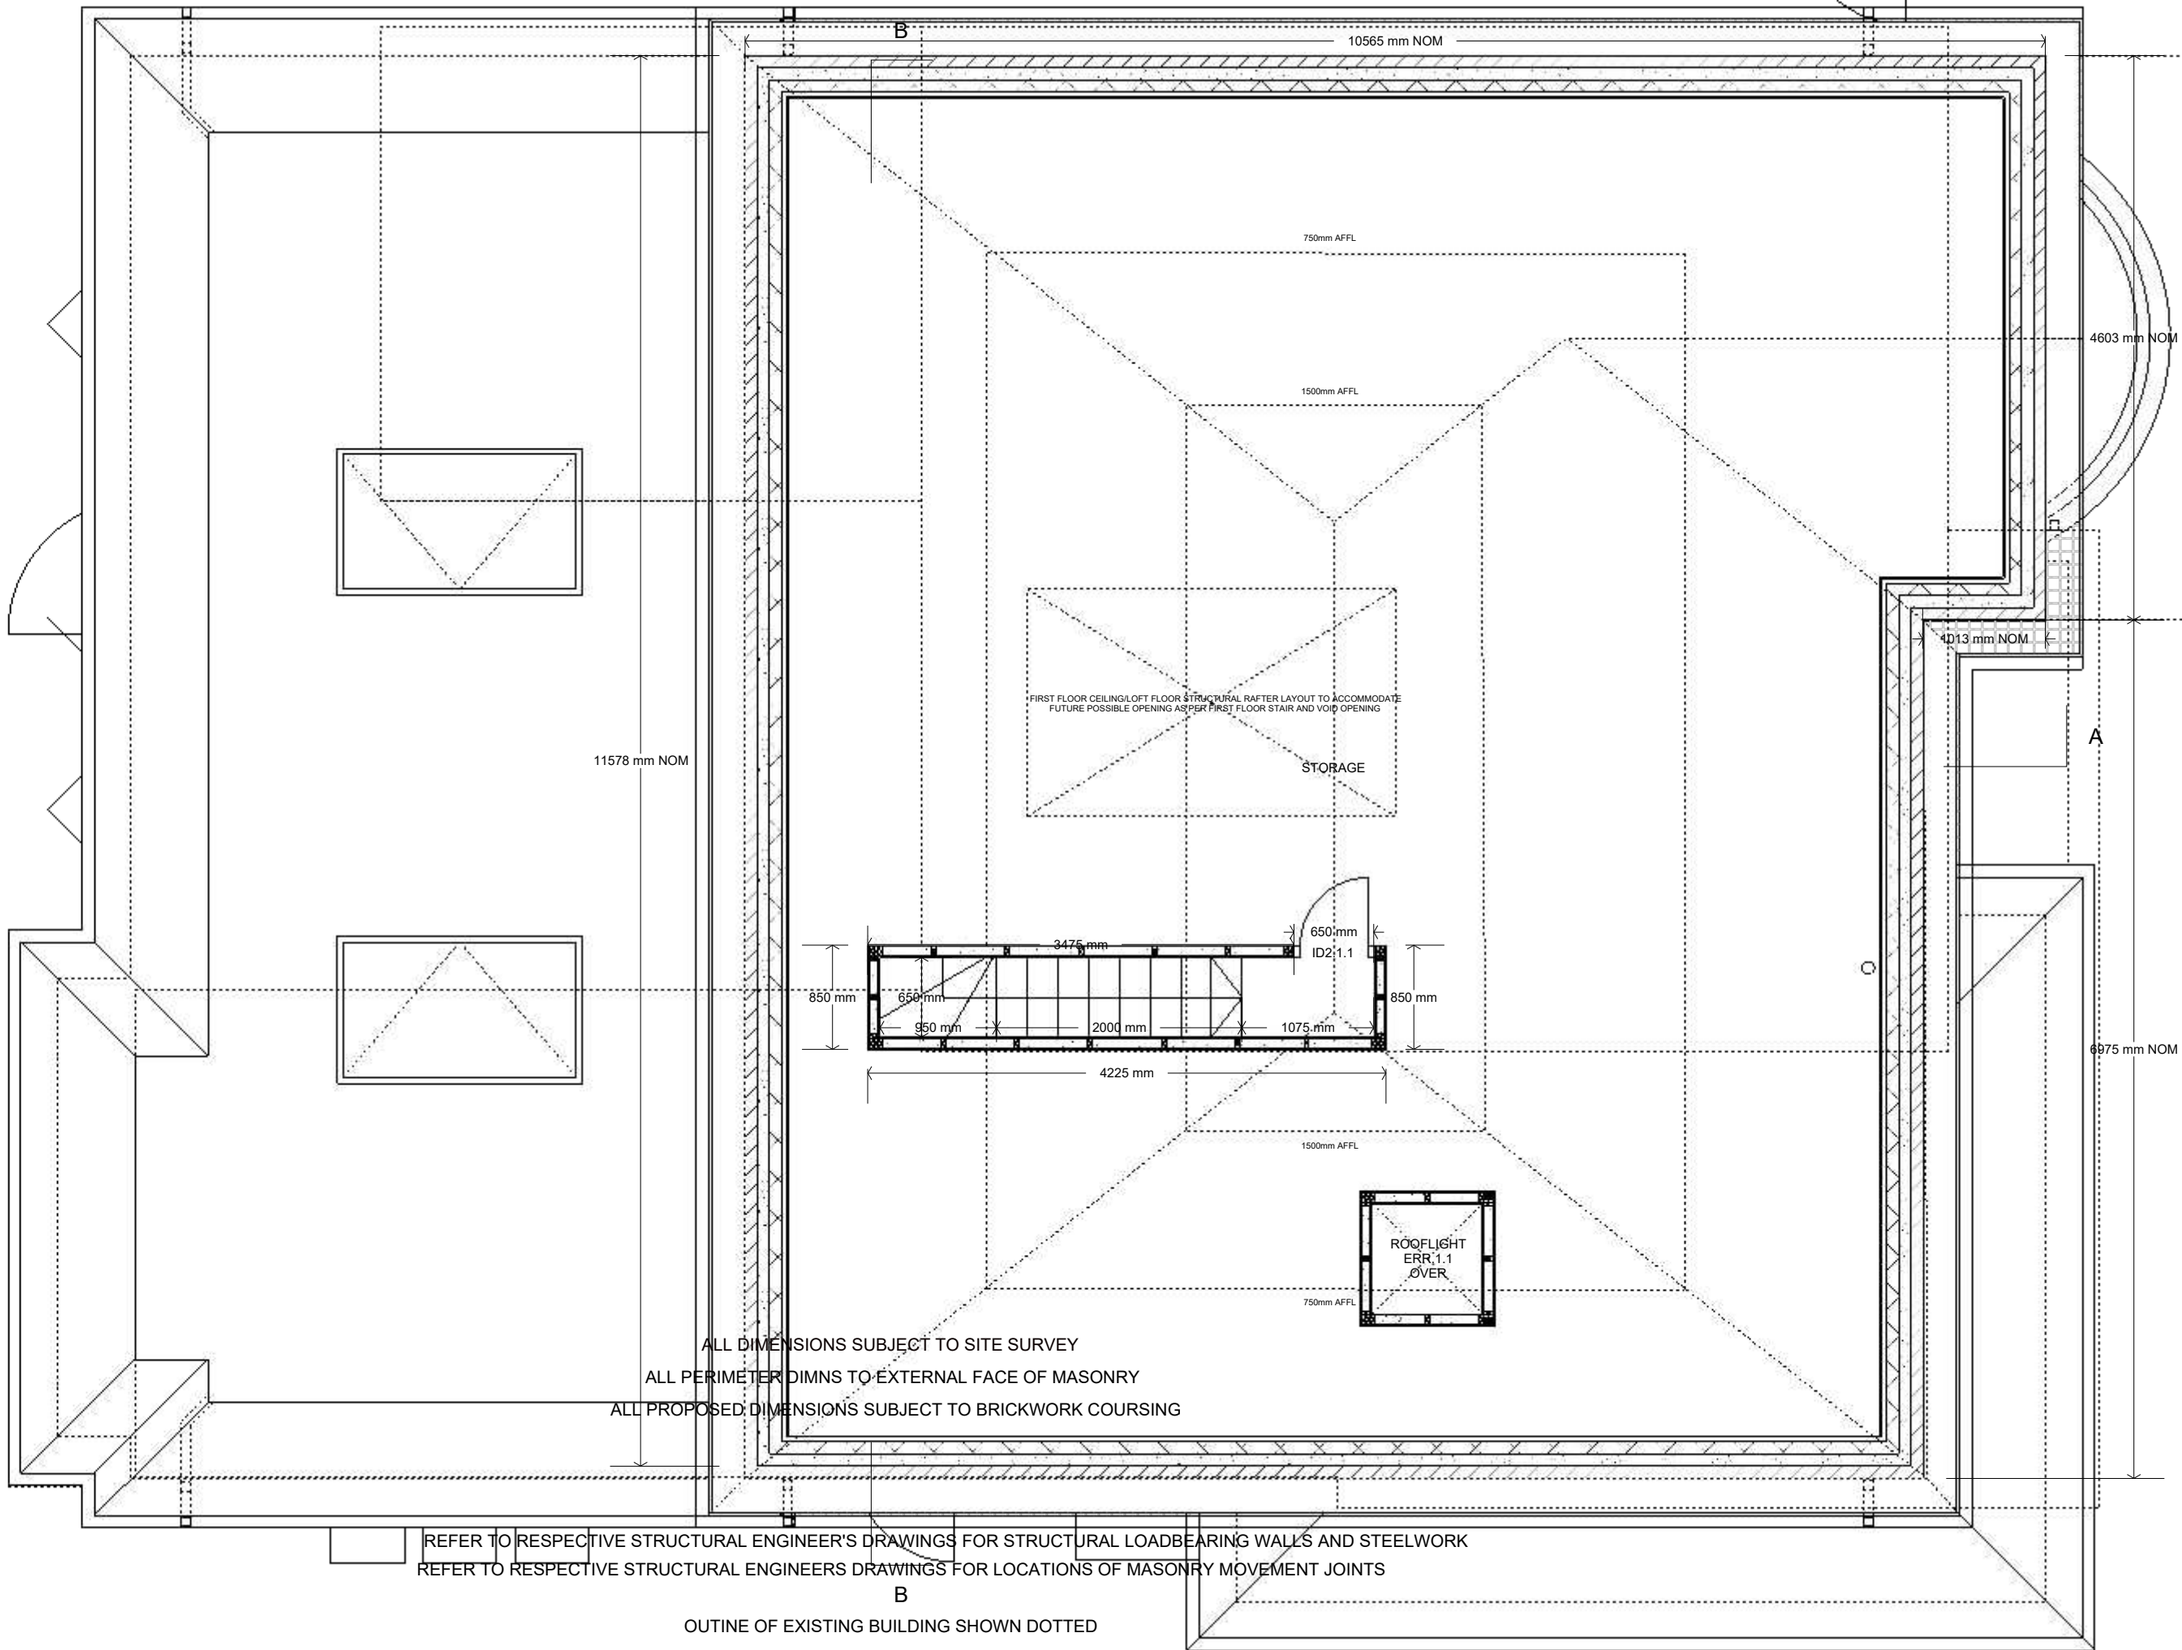


ALL DIMENSIONS SUBJECT TO SITE SURVEY

ALL PERIMETER DIMNS TO EXTERNAL FACE OF MASONRY

ALL PROPOSED DIMENSIONS SUBJECT TO BRICKWORK COURSING

REFER TO RESPECTIVE STRUCTURAL ENGINEER'S DRAWINGS FOR STRUCTURAL LOADBEARING WALLS AND STEELWORK

REFER TO RESPECTIVE STRUCTURAL ENGINEERS DRAWINGS FOR LOCATIONS OF MASONRY MOVEMENT JOINTS

B

OUTINE OF EXISTING BUILDING SHOWN DOTTED

Steve Baker **Architect**

78 Pound Road East Peckham Tonbridge Kent TN12 5BJ

18 Hatton Place London EC1M 8RU

T:+44 (0)1622 870275
E:contact@stevebakerarchitect.com
W:www.stevebakerarchitect.com

S	R	Date	Description

Note - Do not scale from this drawing. All dimensions must be checked on site by the contractor and any discrepancies reported immediately.

MR and MRS S. PHAGURA

© COPYRIGHT 2022 STEVE BAKER ARCHITECT
Ordnance Survey. © Crown Copyright 2022. All rights reserved.
Supplied by ReQuestAPlan Licence number 0100042766.

0 0.5 1:25@A1 1 1.5m
0 1 1:50@A3 2 3m

3 m

Client:
MR and MRS S. PHAGURA
Project Title:
WROTHAM ROAD, MEOPHAM

Status:	Stage:	Scale:	Sheet:
BLDG REGS	BR	1:25/50	A1/A3

Drawing Title:
PROPOSED LOFT PLAN

Project No:	Disc:	Building:	Package:	Drawing No:	Revision:
A22190	A	-	-	1112	G