



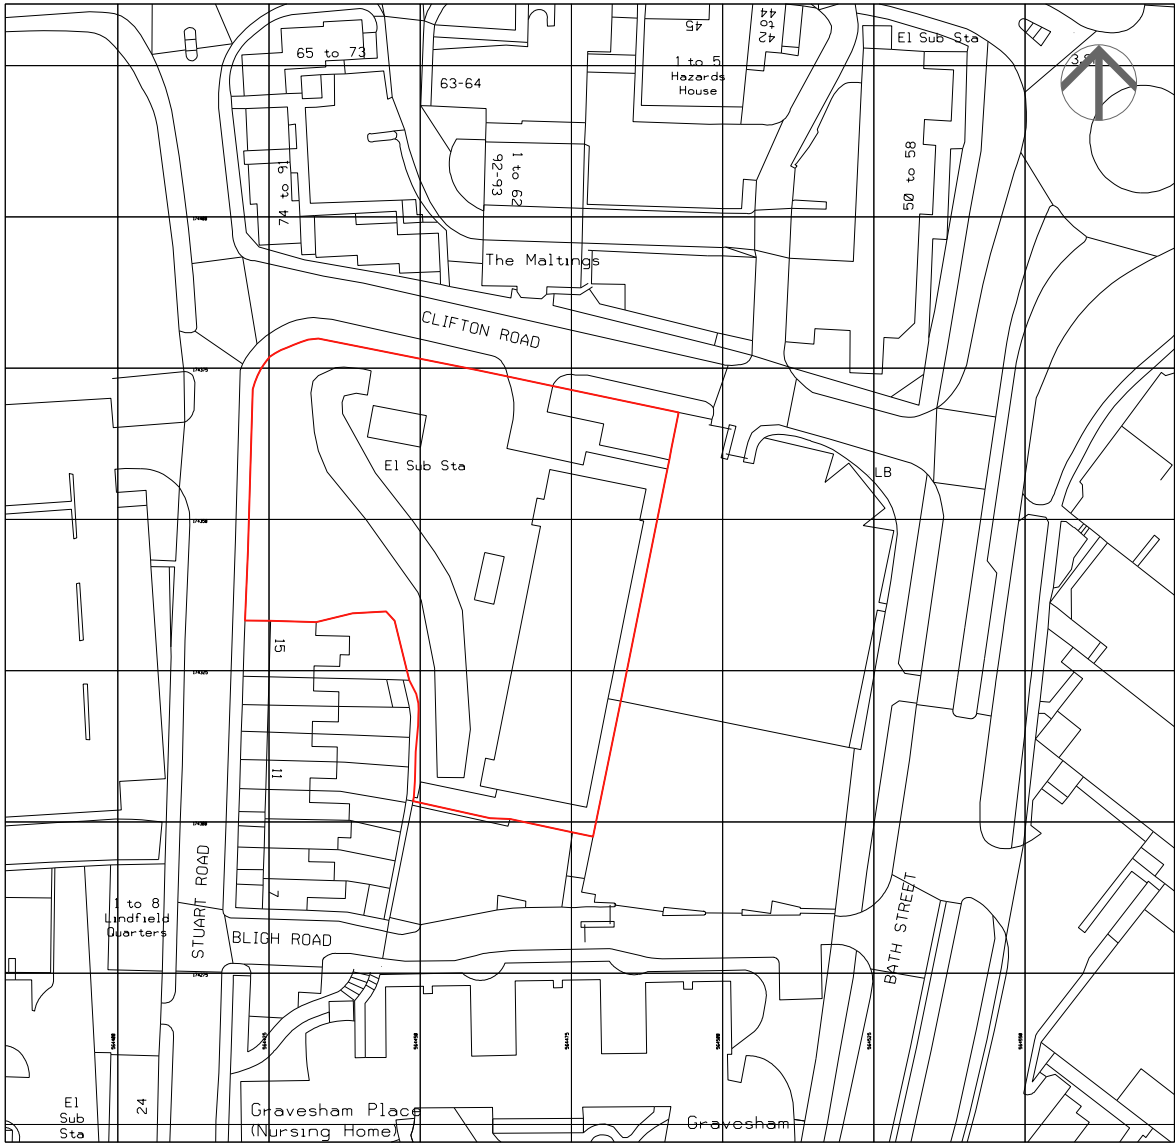

I:1250@A3, I:625@A1

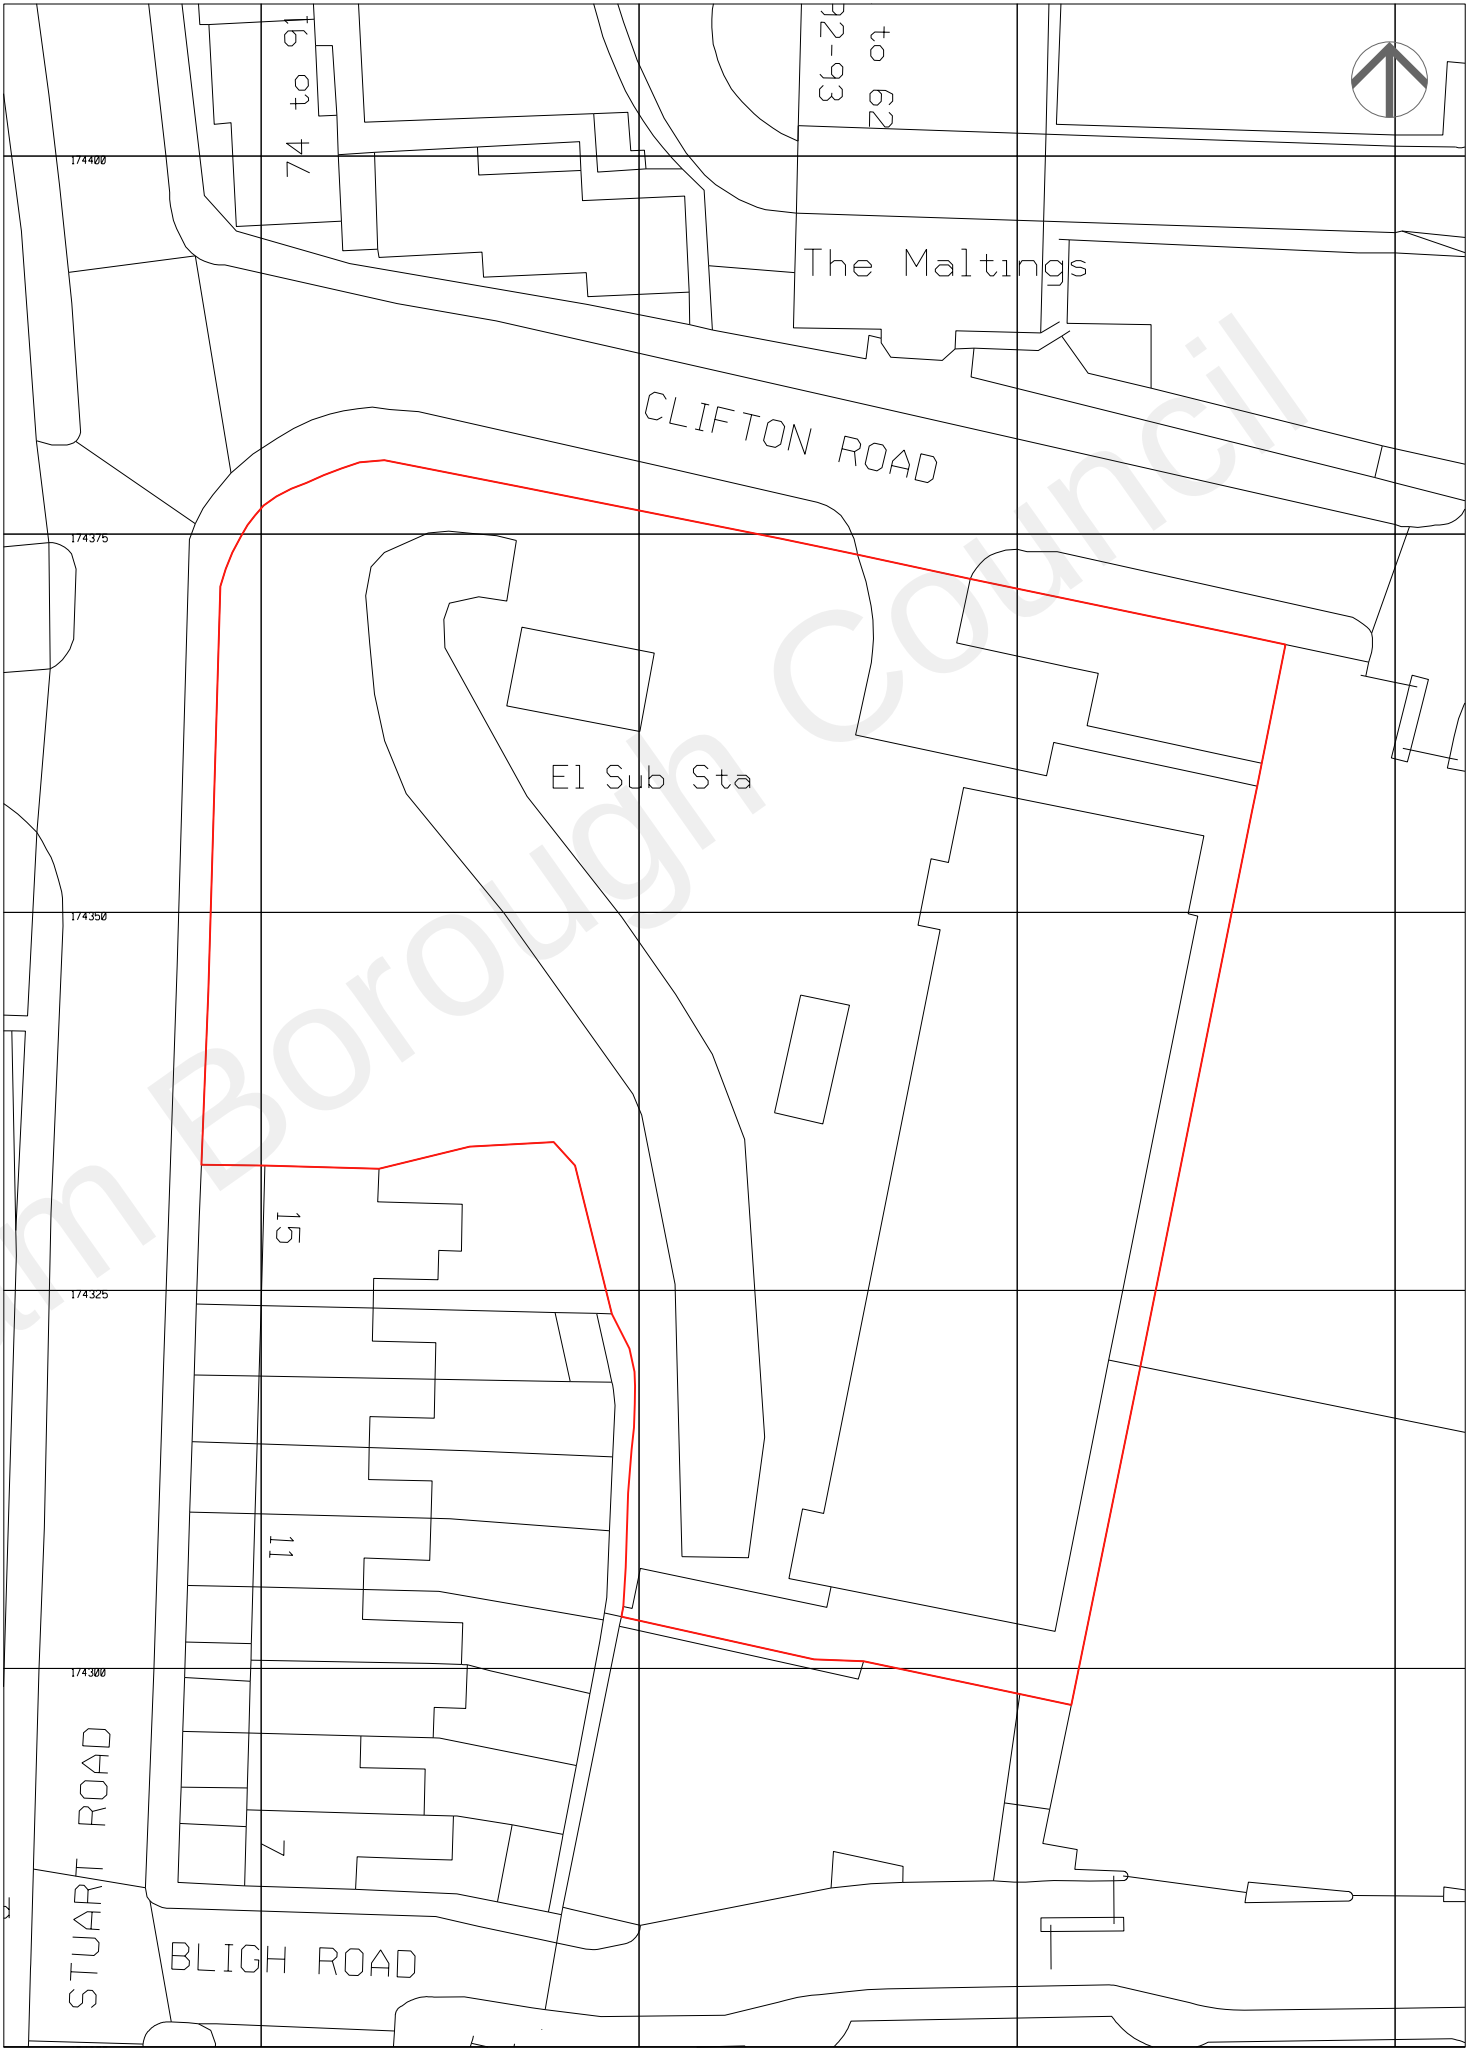


I:500@A3, I:250@A1

- Notes:
- Do not scale from this drawing; work to figured dimensions only.
 - All information is to be checked on site for accuracy and fit.
 - Report any discrepancies and omissions to RMA Architects.

CDM ERIC Notes

- Where RMA services on a project do not include for site inspections and works surveys, RMA do not warrant that 'as built' issue drawings are a complete and accurate record of what has been constructed.
- Unless notified specifically by the responsible party, changes made on site to RMA design information has not been incorporated in this drawing.

SCALE BAR: 1:1250 @A3

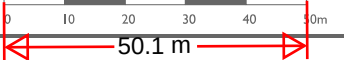

SITE AREA: 0.4 Sq. hm

Rev	Date	Description	By	Chkd
•	21.04.22	First issued	LD	LM

RM_A

320C Highgate Studios
53-79 Highgate Road, London, NW5 1TL
020 7284 1414, rmaarchitects.co.uk

Key Plan

Project
Former Gravesend & North Kent
Hospital (M Block),
Bath Street, Gravesend, DA11 0DG
RMA Job Reference: 2244

Client

STRAWBERRY STAR

Scale	Date	By	Checked
I:1250@A3 I:625@A1	APR 22	LD	LM

Drawing Title

SITE LOCATION PLAN

Purpose of Issue

PRELIMINARY

File Identifier

2244_0001

Status

S

Revision

-