
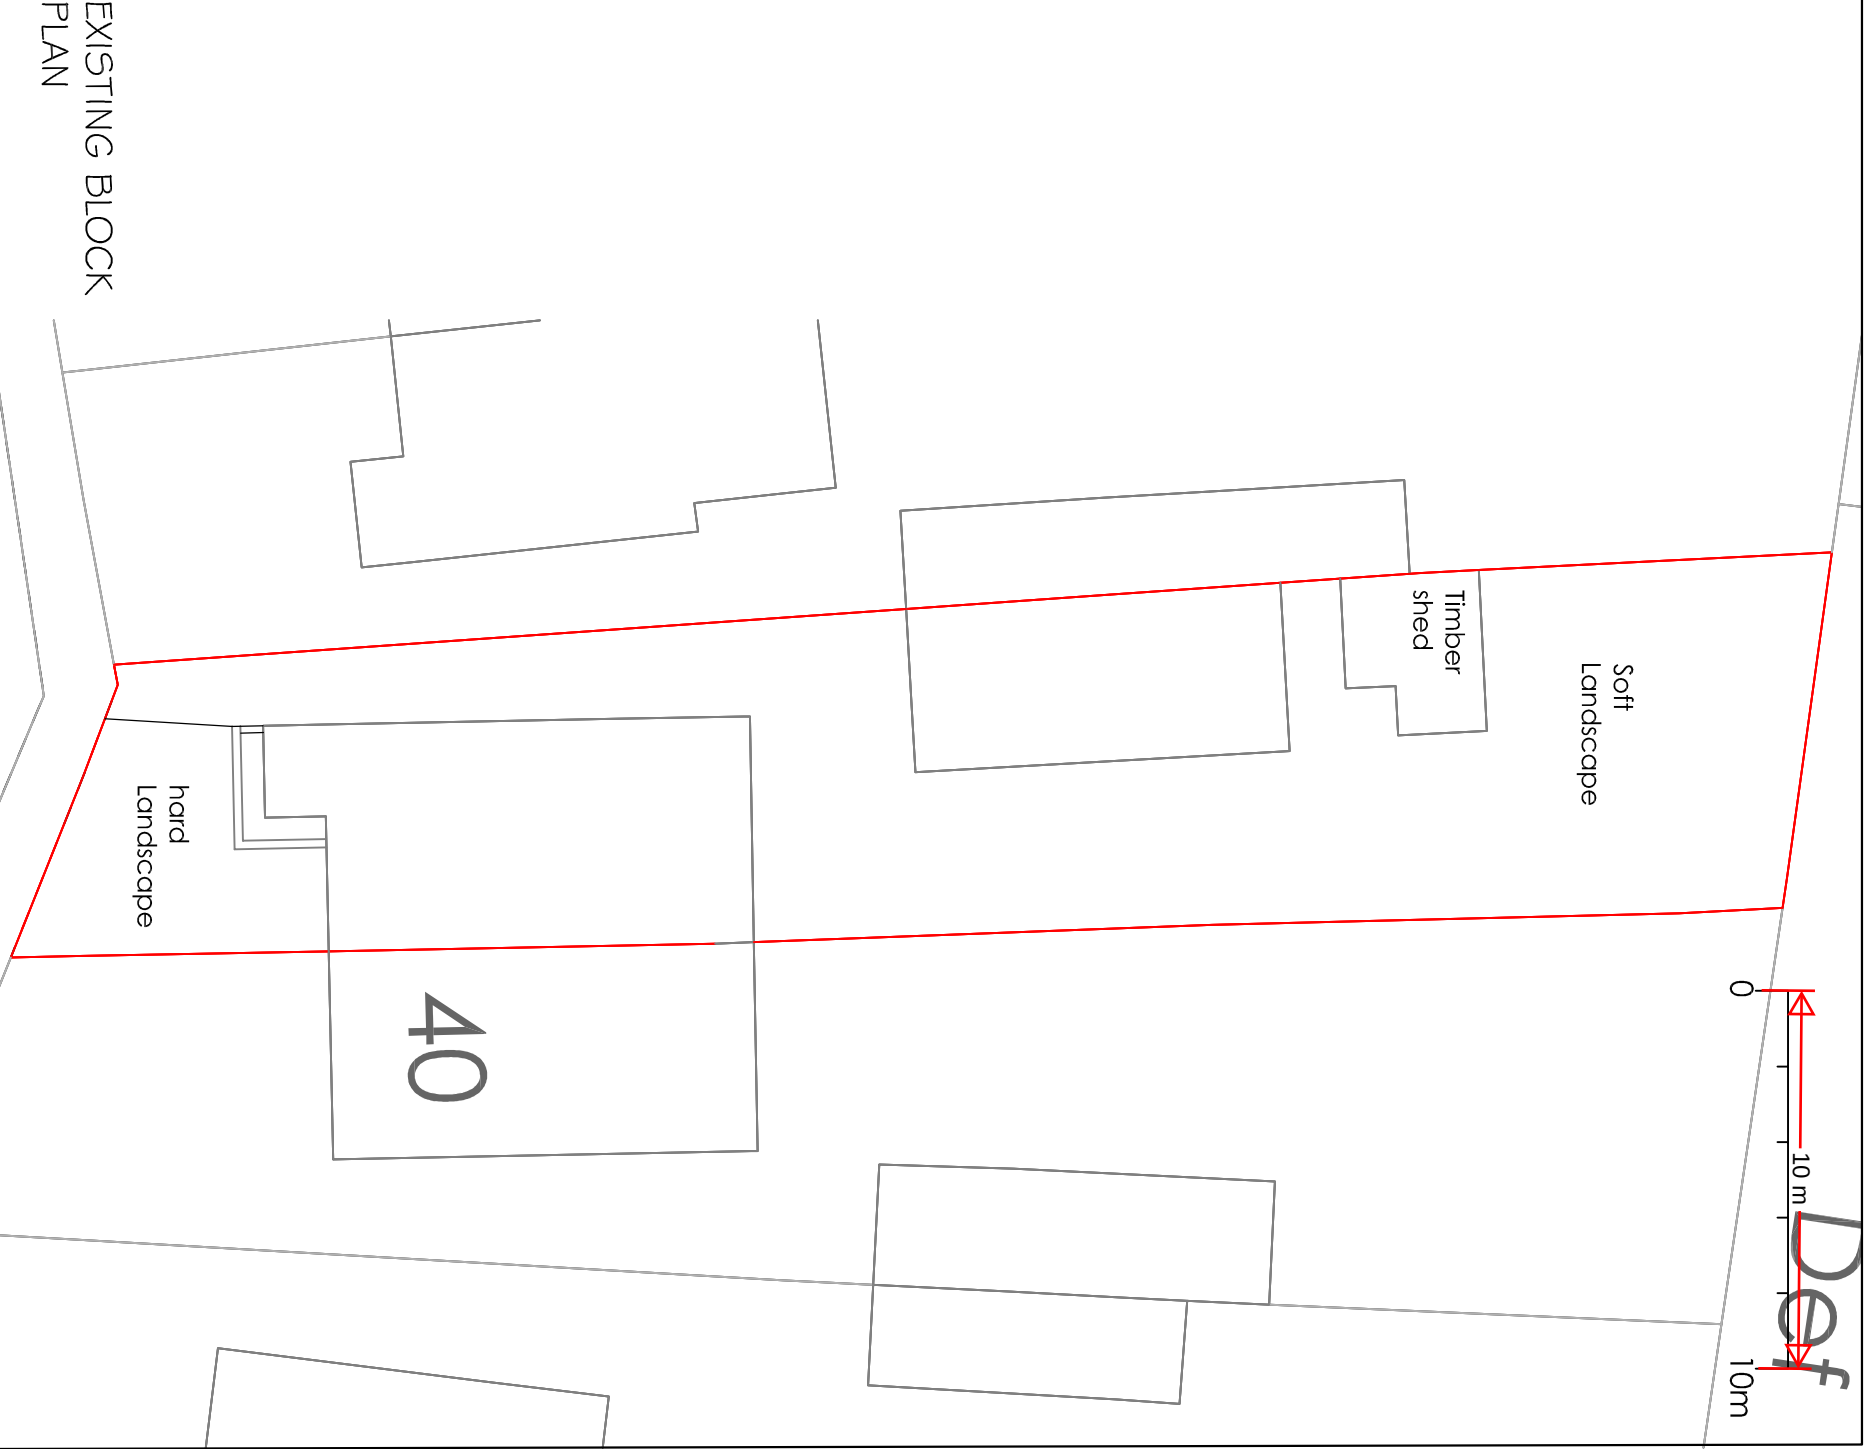
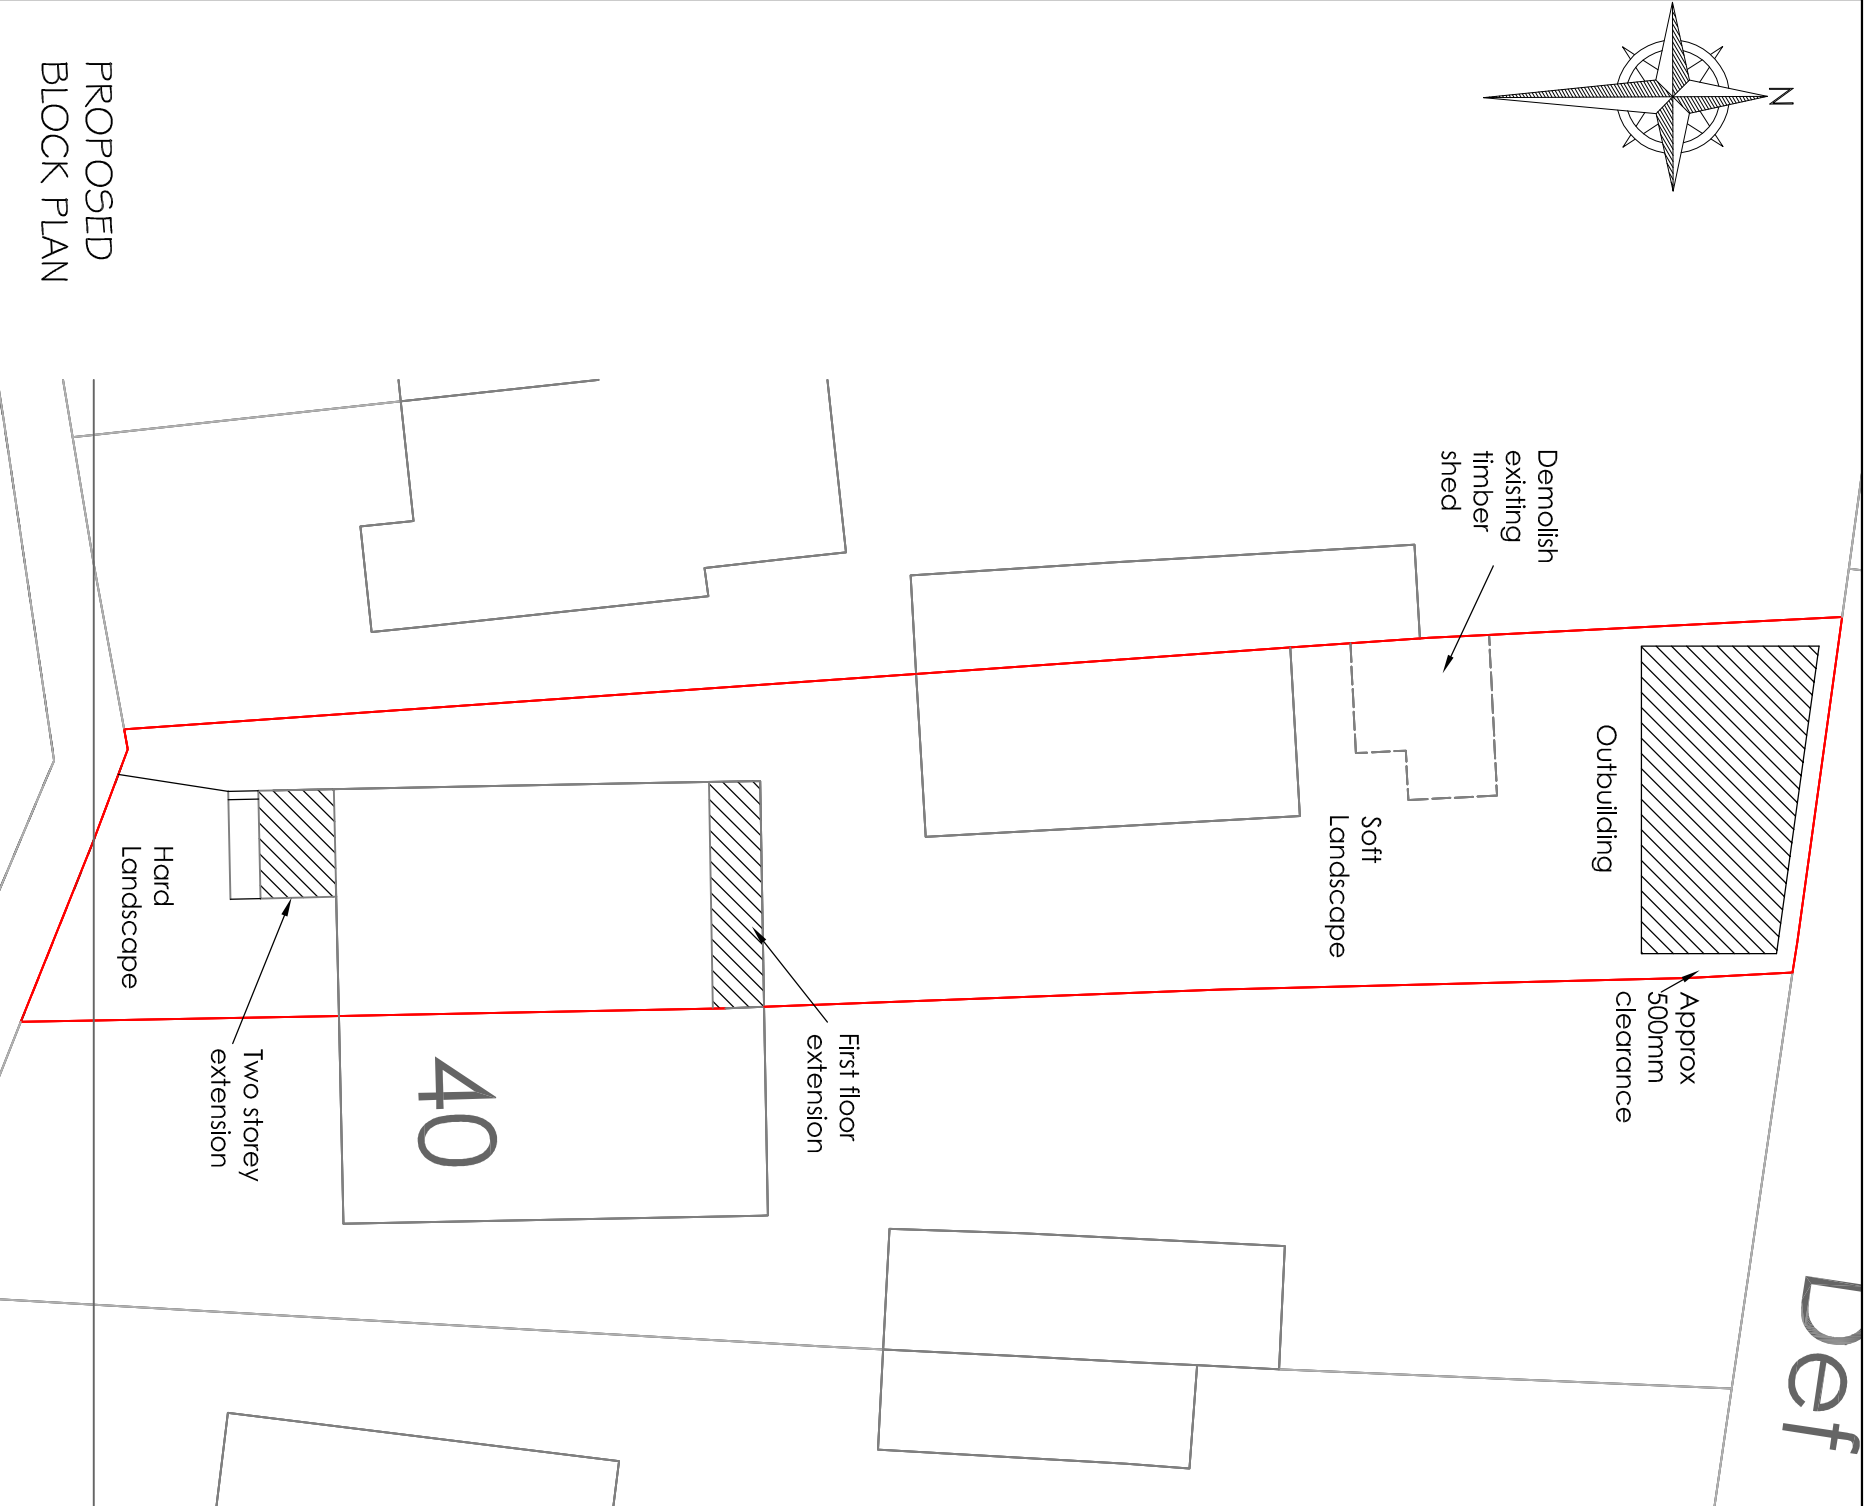


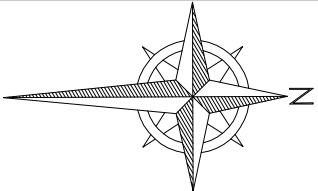

Project		42 Cambria Crescent Gravesend Kent DA12 4NH	
Drawing Title		Part front two storey extension, Extend rear first floor extension flush with ground floor and rear garden outbuilding	
Existing and Proposed Block Plans		Rev	Description
		Date	Drawn HC
		Feb 25	Date
		1:200	Scale
		42CC/A3/06	Drawing No.

H Channa

Picaroons Maidstone Road Platt Kent TN15 8LB

Tel: 07828277909 E-mail: hbechanna@tiscali.co.uk