



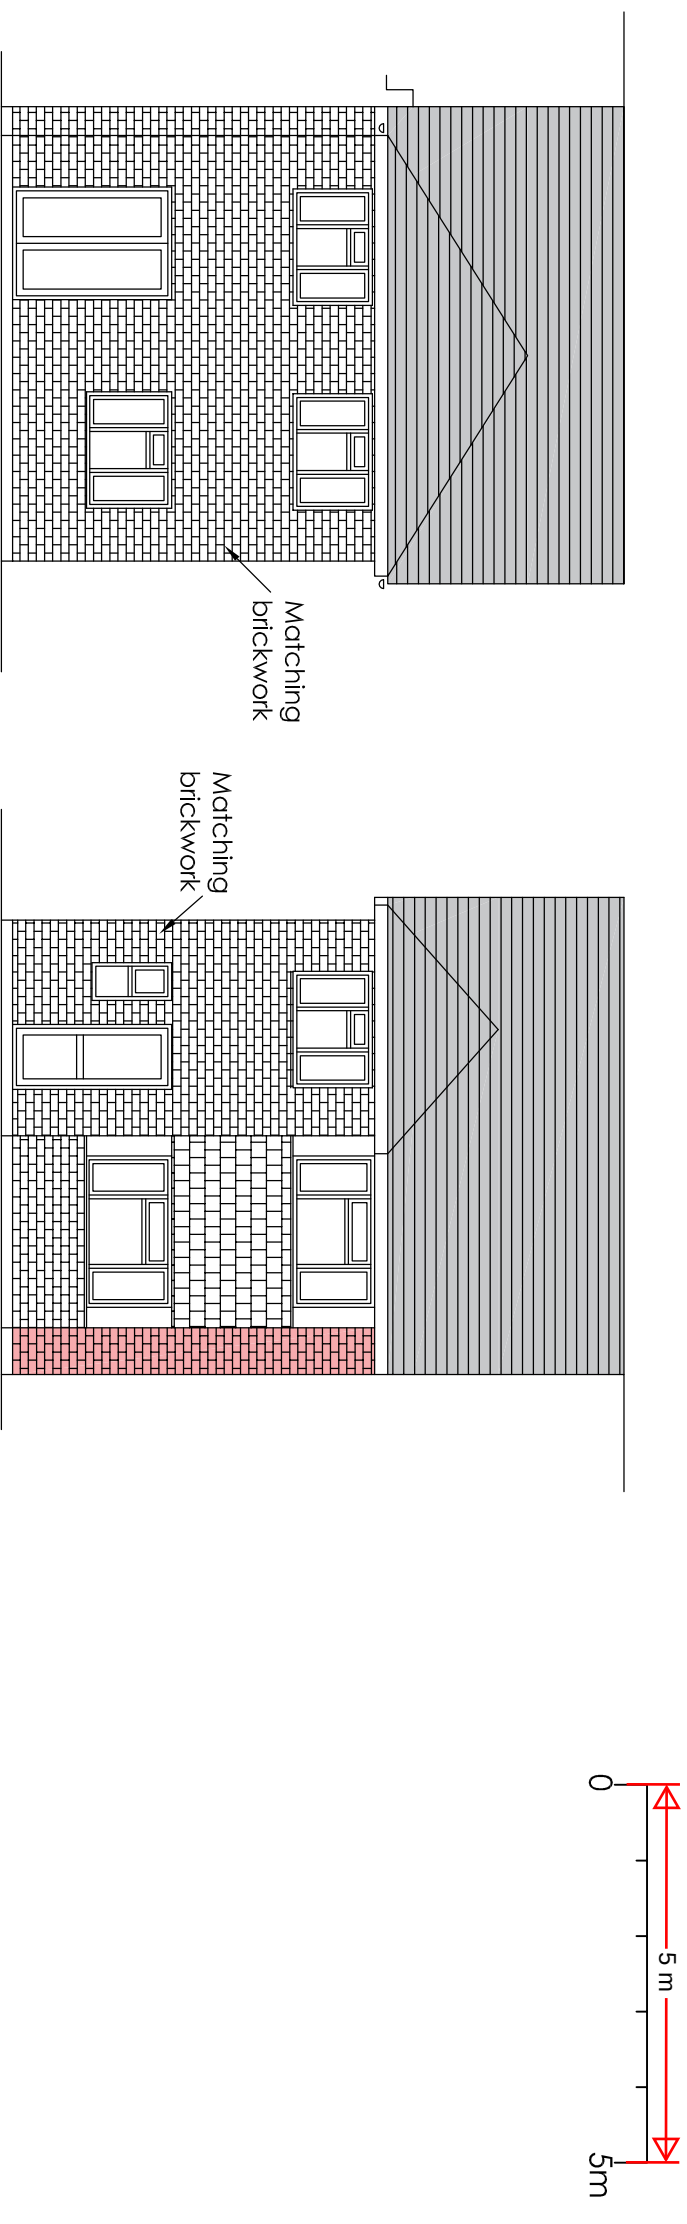


REAR ELEVATION

FRONT ELEVATION

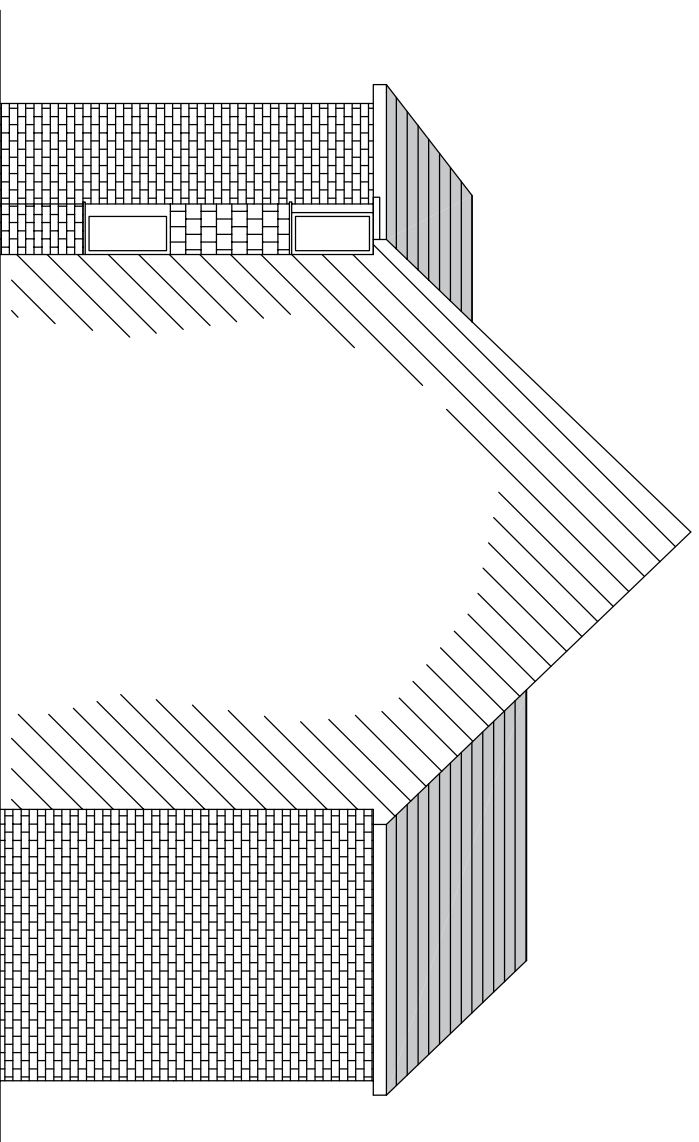

SIDE ELEVATION (view from No. 40)

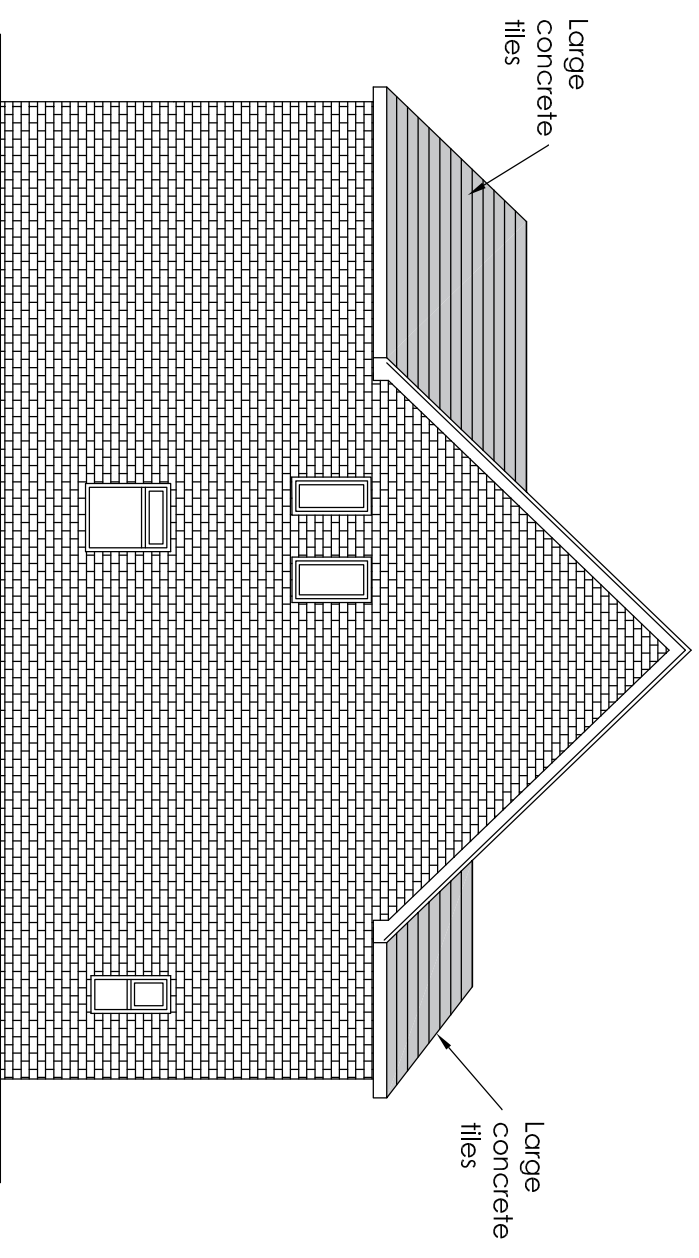

SIDE ELEVATION

Project		42 Cambria Crescent Gravesend Kent DA12 4NH Part front two storey extension, Extend rear first floor extension flush with ground floor and rear garden outbuilding	
Drawing Title			
Proposed Elevations			
Rev	Description	Date	
H/C	Feb 25	1:100	42CC/A3/04