

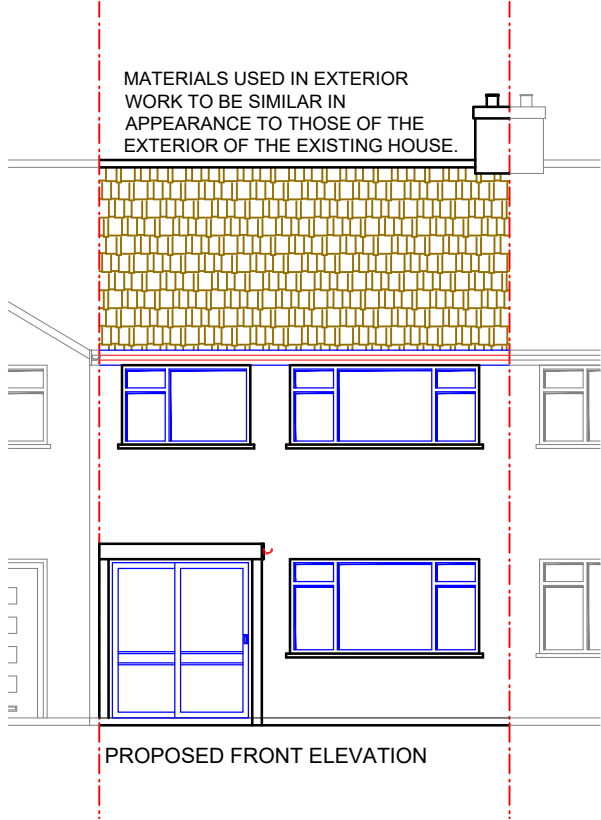


All proposed materials to match existing

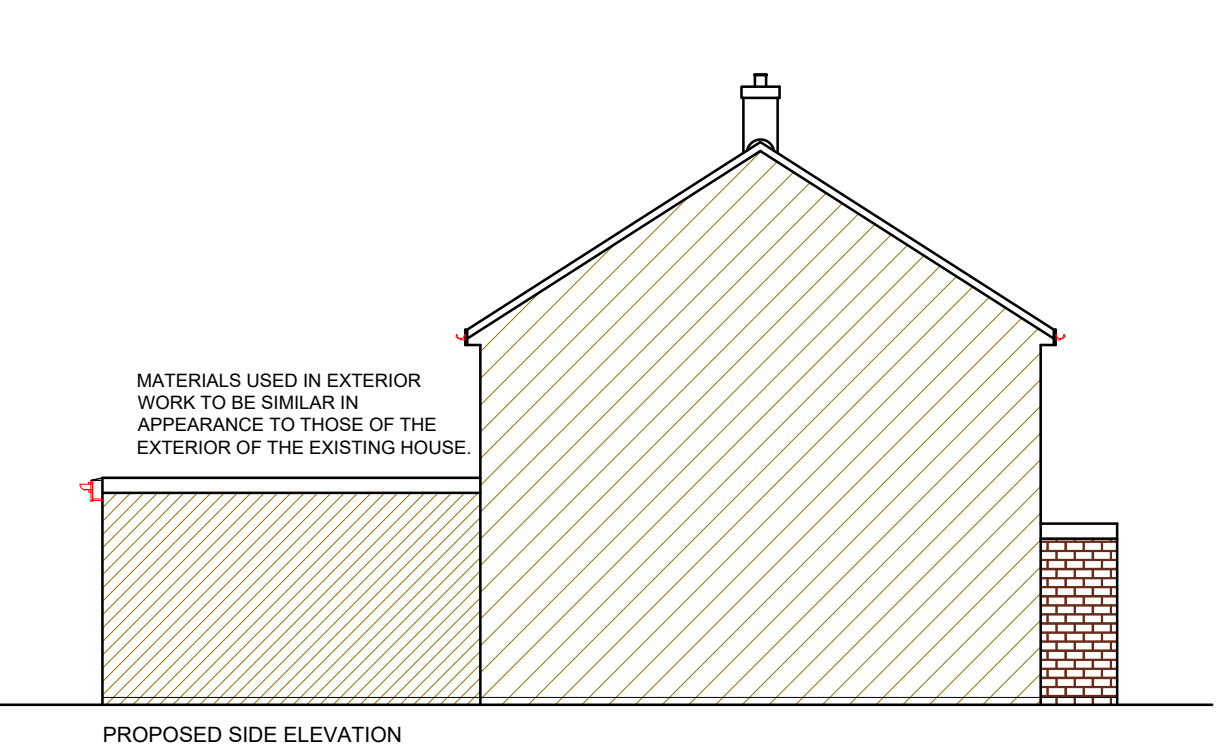

PROCEED TO CONSTRUCTION WORK ONLY AFTER BUILDING CONTROL WILL APPROVE

All proposed materials to match existing

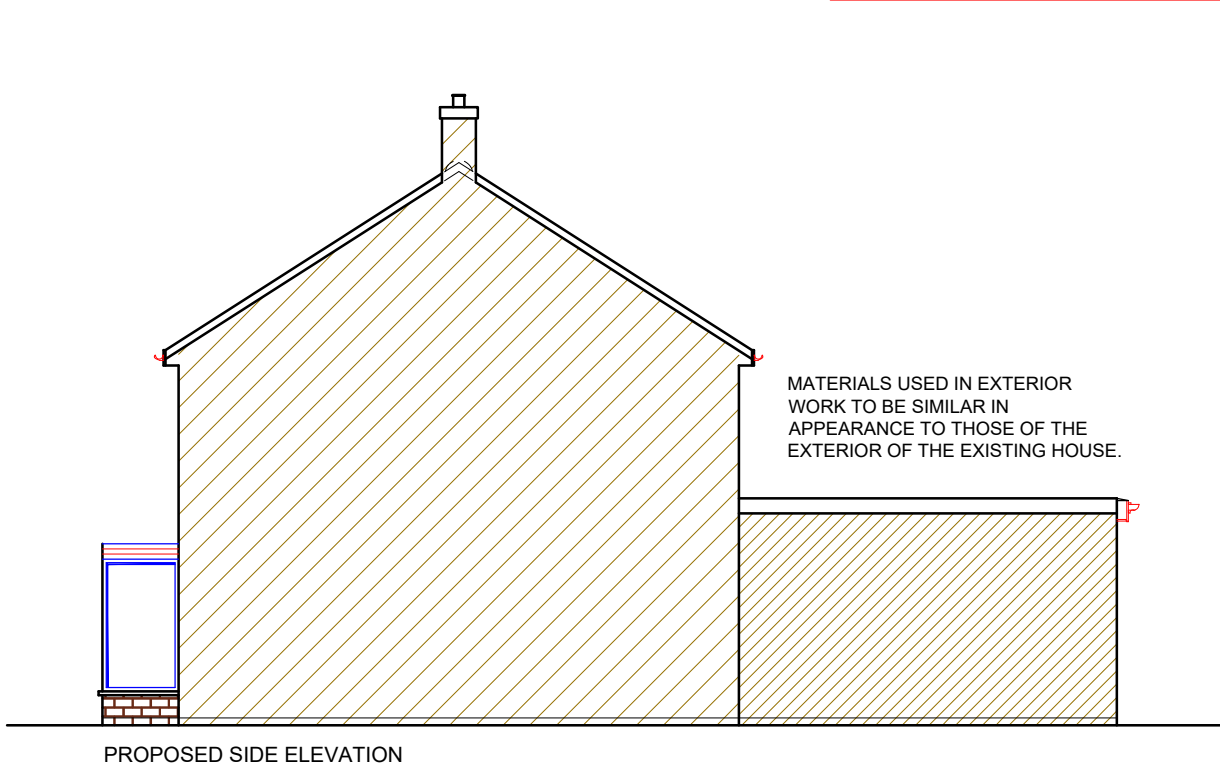

GENERAL NOTES
Work to figured dimensions only. All dimensions, setting out and levels are to be verified on site with the architect prior to the commencement of any site work.

All dimensions are to be verified on site prior to the commencement of any site works. Any variations are to be recorded and reported to the engineer so that the adjustment may be made to the structural scheme if necessary.


The owner/client shall be responsible for and must take all necessary precautions to ensure the stability of the existing structure and earthworks on adjoining sites during the course of the contract.

Materials and constructions are to be in accordance with the relevant British Standards and Codes of Practice.

Any services or drainage which pass through the foundation are to be encased in a flexible sleeve.

It is the responsibility of the owner / client to get all the Planning, Building Control and relevant consents before starting the work.

Steel connection design to be contractor responsibility. Typical steel connection details provided for clarity. Steel fabricator to design steel connection

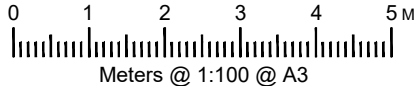

REFERENCE DRAWINGS		NOTES BOUNDARIES SHOWN ARE FOR PLANNING PURPOSES ONLY. THEY DO NOT DETERMINE LEGAL OWNERSHIP OR BOUNDARIES AND CREATE NO RIGHTS, ENTITLEMENTS OR INTERESTS. PLANNING APPLICATIONS OR SUBSEQUENT PERMISSIONS DO NOT CONVEY OWNERSHIP OR RESOLVE BOUNDARY MATTERS. LEGAL BOUNDARIES REMAIN SUBJECT TO THE TITLE DEEDS OF RELEVANT DOCUMENTS	COPYRIGHT THE CONTENTS OF THIS DRAWING MAY NOT BE REPRODUCED IN WHOLE OR IN PART WITHOUT EXPRESS WRITTEN CONSENT OF TOWN & COUNTY VALUERS & SURVEYORS LIMITED	NOTES PLEASE NOTE THAT BEFORE BUILDING WORKS COMMENCES IT THE RESPONSIBILITY OF THE BUILDER OR OWNER TO SERVE PARTY IS. WALL NOTICES TO ALL NEIGHBOURS			CONSULTANT 	A DESIGN STUDIO LTD. ARCHITECTURAL CONSULTANT,CIVIL ENGINEERS,STRUCTURAL ENGINEERS Wellesley House, 1 st Floor 98-102 Cranbrook Road Ilford, IG1 4NH Email:adesignstudio99@gmail.com Tele:020 3651 7861/07886623744	DRAWN AN CHECKED SB PROJECT NO. 7262	CLIENT/PROJECT 3 ASTRA DRIVE GRAVESEND DA12 4PZ TITLE PROPOSED ELEVATIONS	DRAWING No. A07 SCALE: 1:100 DATE: August 2026						
No					DATE	REVISION						BY		CHK			