


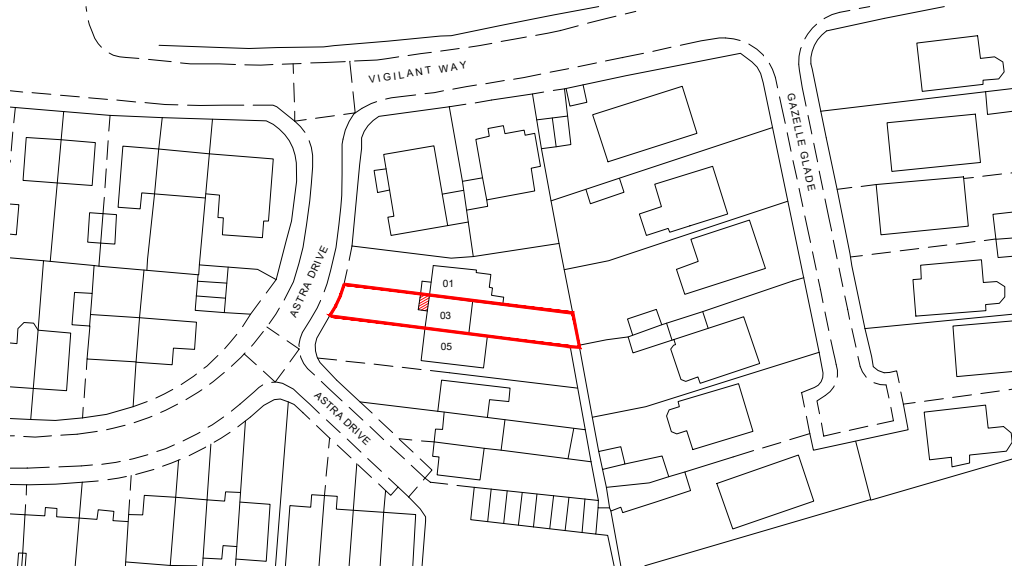


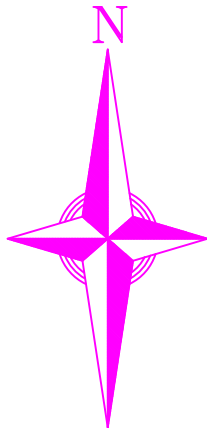

Location Map Scale: 1:1250

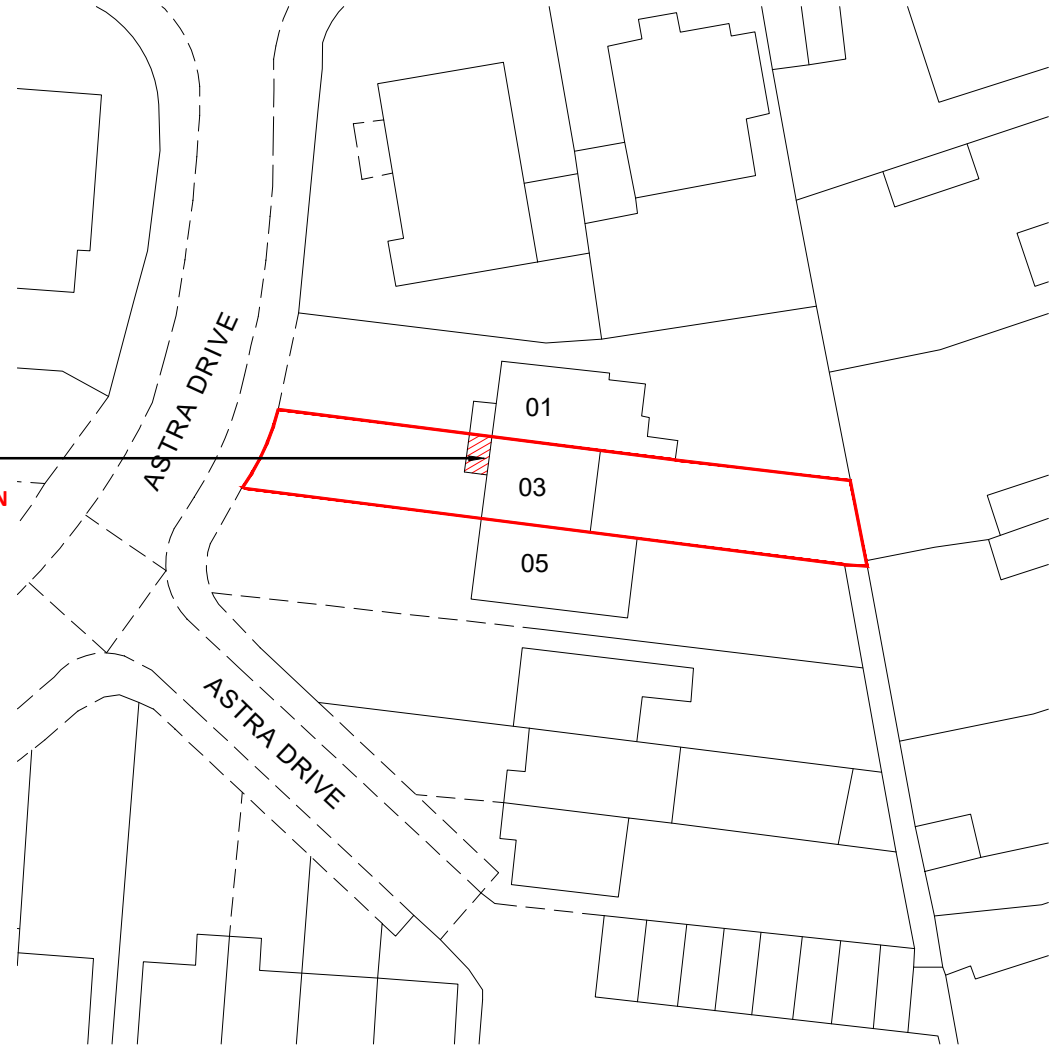

Block Plan Scale: 1:500

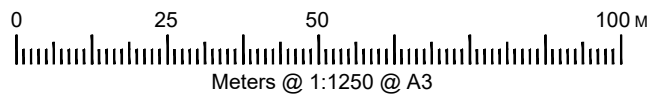

REFERENCE DRAWINGS		NOTES BOUNDARIES SHOWN ARE FOR PLANNING PURPOSES ONLY. THEY DO NOT DETERMINE LEGAL OWNERSHIP OR BOUNDARIES AND CREATE NO RIGHTS, ENTITLEMENTS OR INTERESTS. PLANNING APPLICATIONS OR SUBSEQUENT PERMISSIONS DO NOT CONVEY OWNERSHIP OR RESOLVE BOUNDARY MATTERS. LEGAL BOUNDARIES REMAIN SUBJECT TO THE TITLE DEEDS OF RELEVANT DOCUMENTS	COPYRIGHT THE CONTENTS OF THIS DRAWING MAY NOT BE REPRODUCED IN WHOLE OR IN PART WITHOUT EXPRESS WRITTEN CONSENT OF TOWN & COUNTY VALUERS & SURVEYORS LIMITED	NOTES PLEASE NOTE THAT BEFORE BUILDING WORKS COMMENCES IT THE RESPONSIBILITY OF THE BUILDER OR OWNER TO SERVE PARTY IS. WALL NOTICES TO ALL NEIGHBOURS								A DESIGN STUDIO LTD. ARCHITECTURAL CONSULTANT,CIVIL ENGINEERS,STRUCTURAL ENGINEERS Wellesley House, 1 st Floor 98-102 Cranbrook Road Ilford, IG1 4NH Email: adesignstudio99@gmail.com Tele:020 3651 7861/07886623744	DRAWN AN	CLIENT/PROJECT 3 ASTRA DRIVE GRAVESEND DA12 4PZ	DRAWING No. A00
													CHECKED SB		
													PROJECT NO. 7262	TITLE BLOCK AND LOCATION PLAN	DATE: August 2026
A		B		C		D									
No	DATE	R E V I S I O N				BY	CHK								