


Location Plan

Site Address: 3, Astra Drive, Gravesend, DA12 4PZ

Date Produced: 06-Aug-2026

Scale: 1:1250 @A3

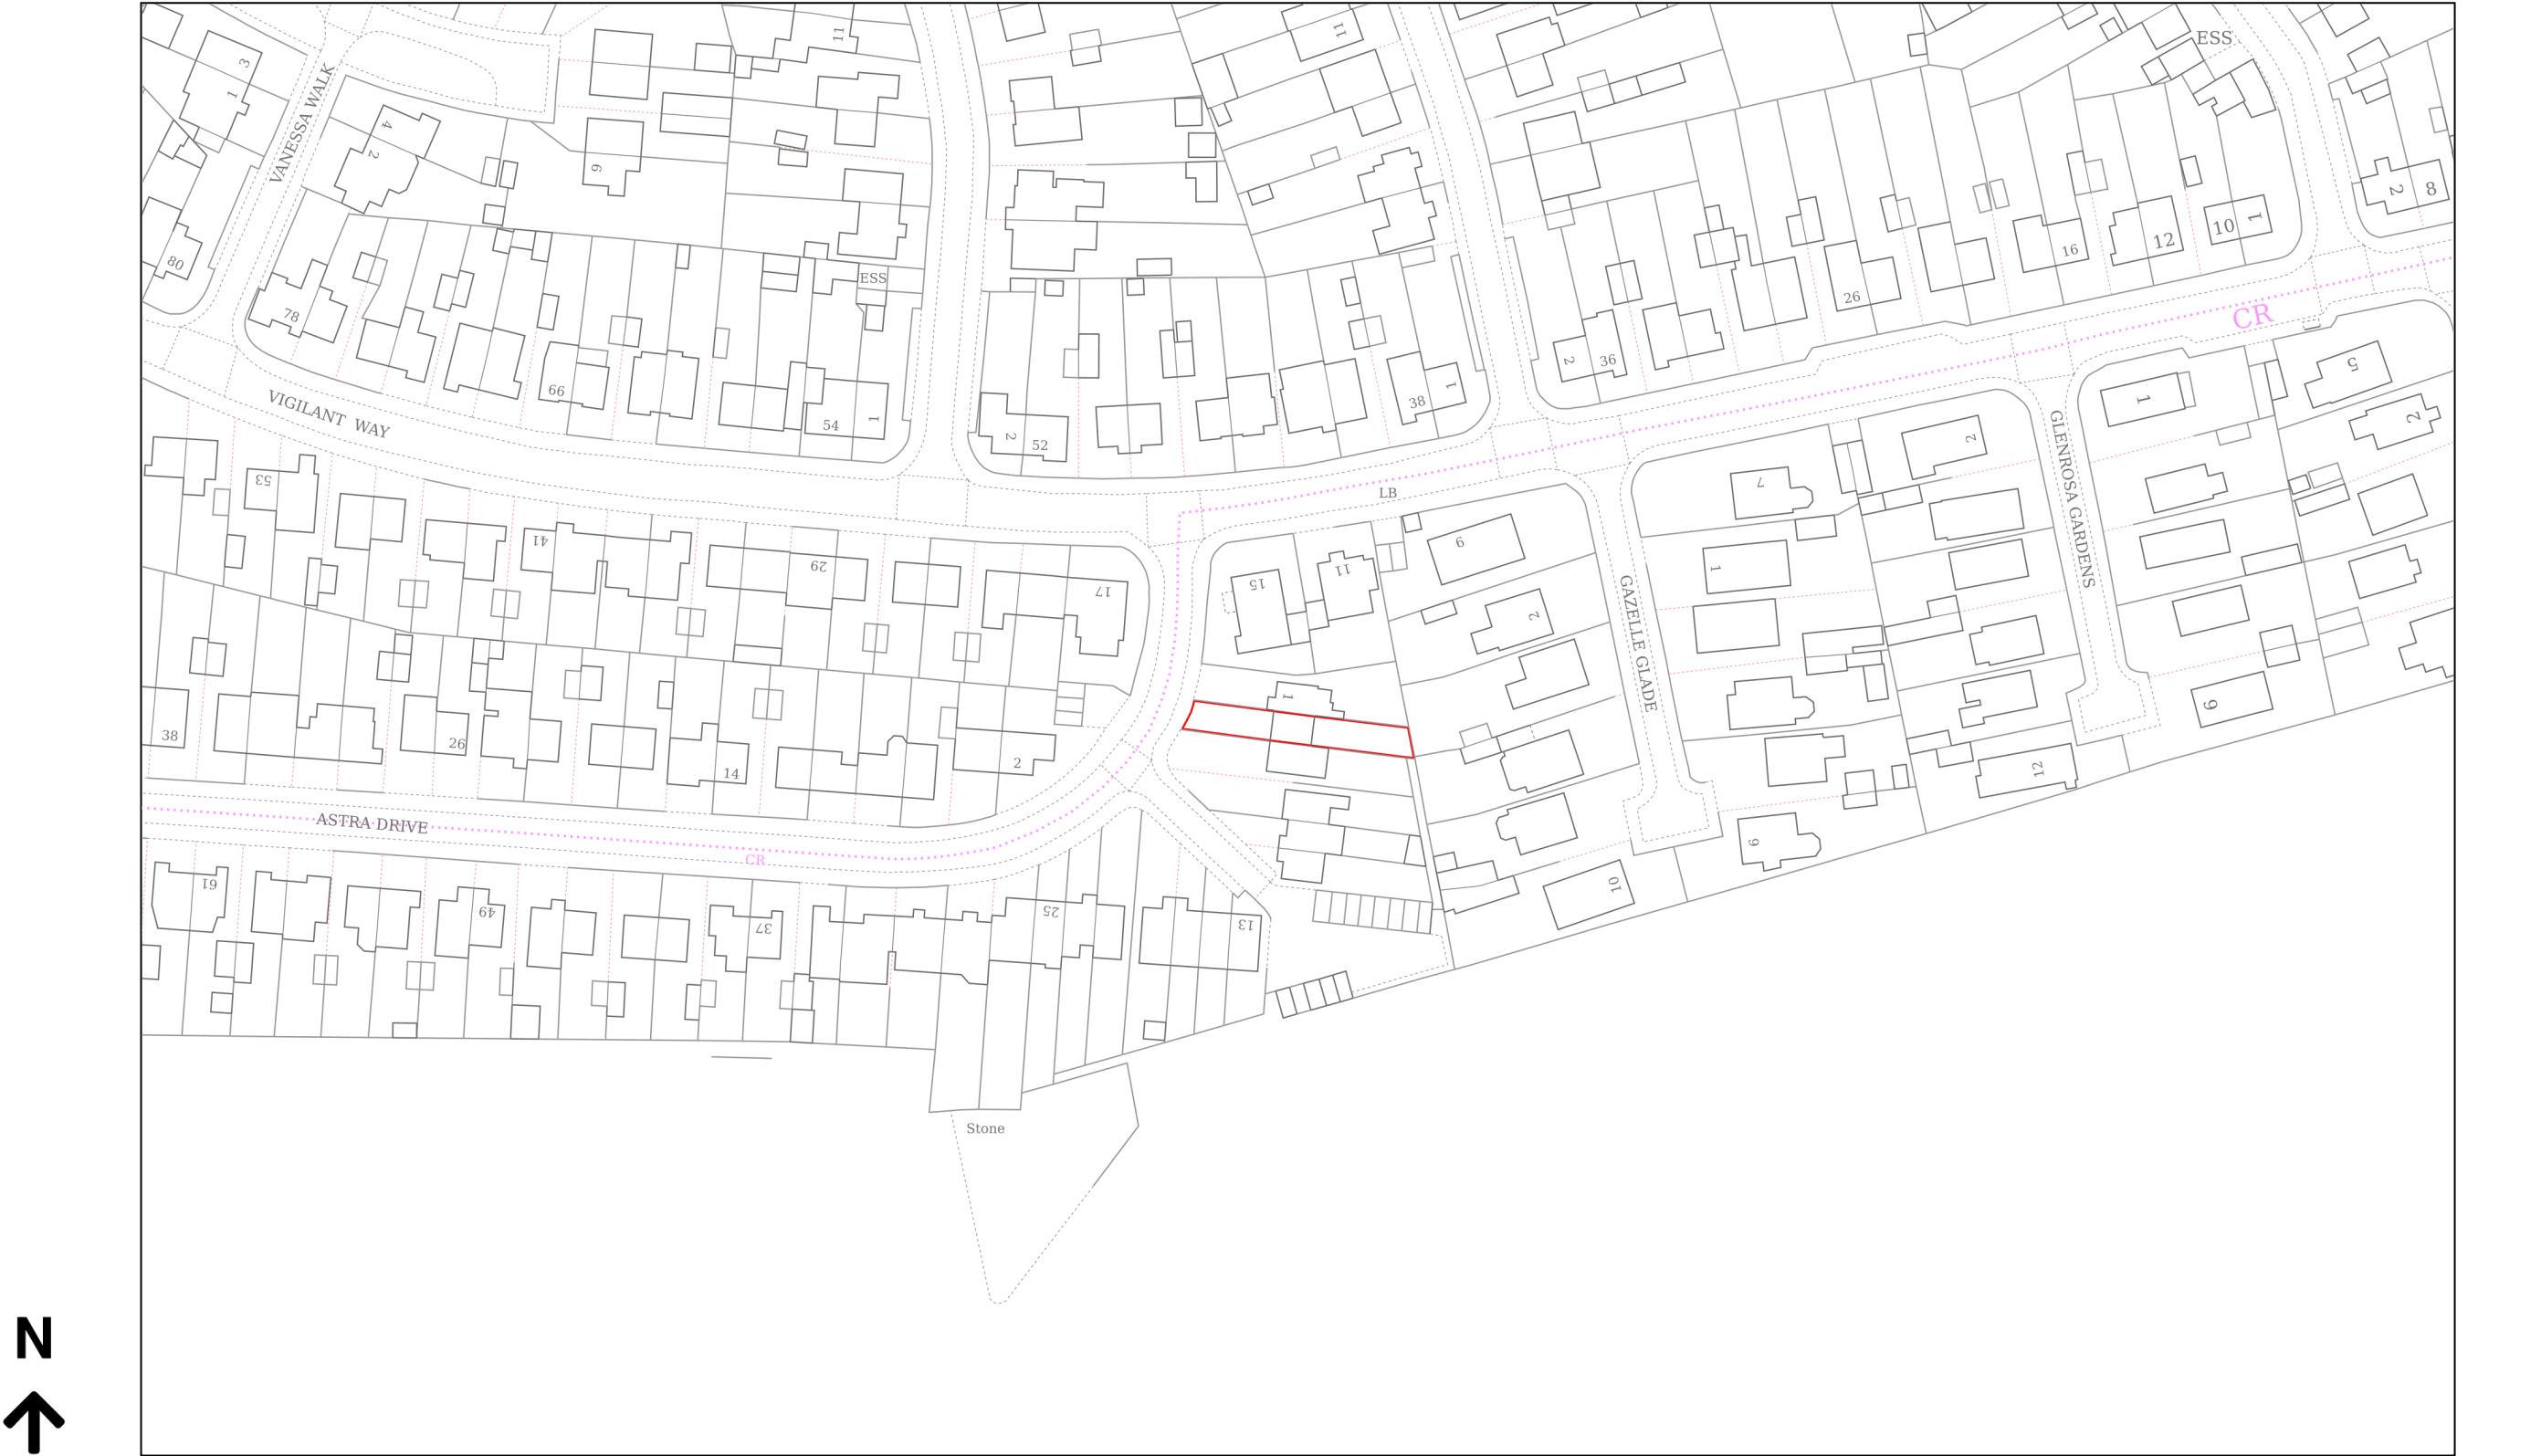

Planning Portal Reference: PP-15136797v1