

All proposed materials
to match existing

PROCEED TO CONSTRUCTION WORK ONLY
AFTER BUILDING CONTROL WILL APPROVE

All proposed materials
to match existing

GENERAL NOTES
Work to figured dimensions only. All dimensions, setting out and levels are to be verified on site with the architect prior to the commencement of any site work.

All dimensions are to be verified on site prior to the commencement of any site works. Any variations are to be recorded and reported to the engineer so that the adjustment may be made to the structural scheme if necessary.


The owner/client shall be responsible for and must take all necessary precautions to ensure the stability of the existing structure and earthworks on adjoining sites during the course of the contract.

Materials and constructions are to be in accordance with the relevant British Standards and Codes of Practice.

Any services or drainage which pass through the foundation are to be encased in a flexible sleeve.

It is the responsibility of the owner / client to get all the Planning, Building Control and relevant consents before starting the work.

Steel connection design to be contractor responsibility. Typical steel connection details provided for clarity. Steel fabricator to design steel connection

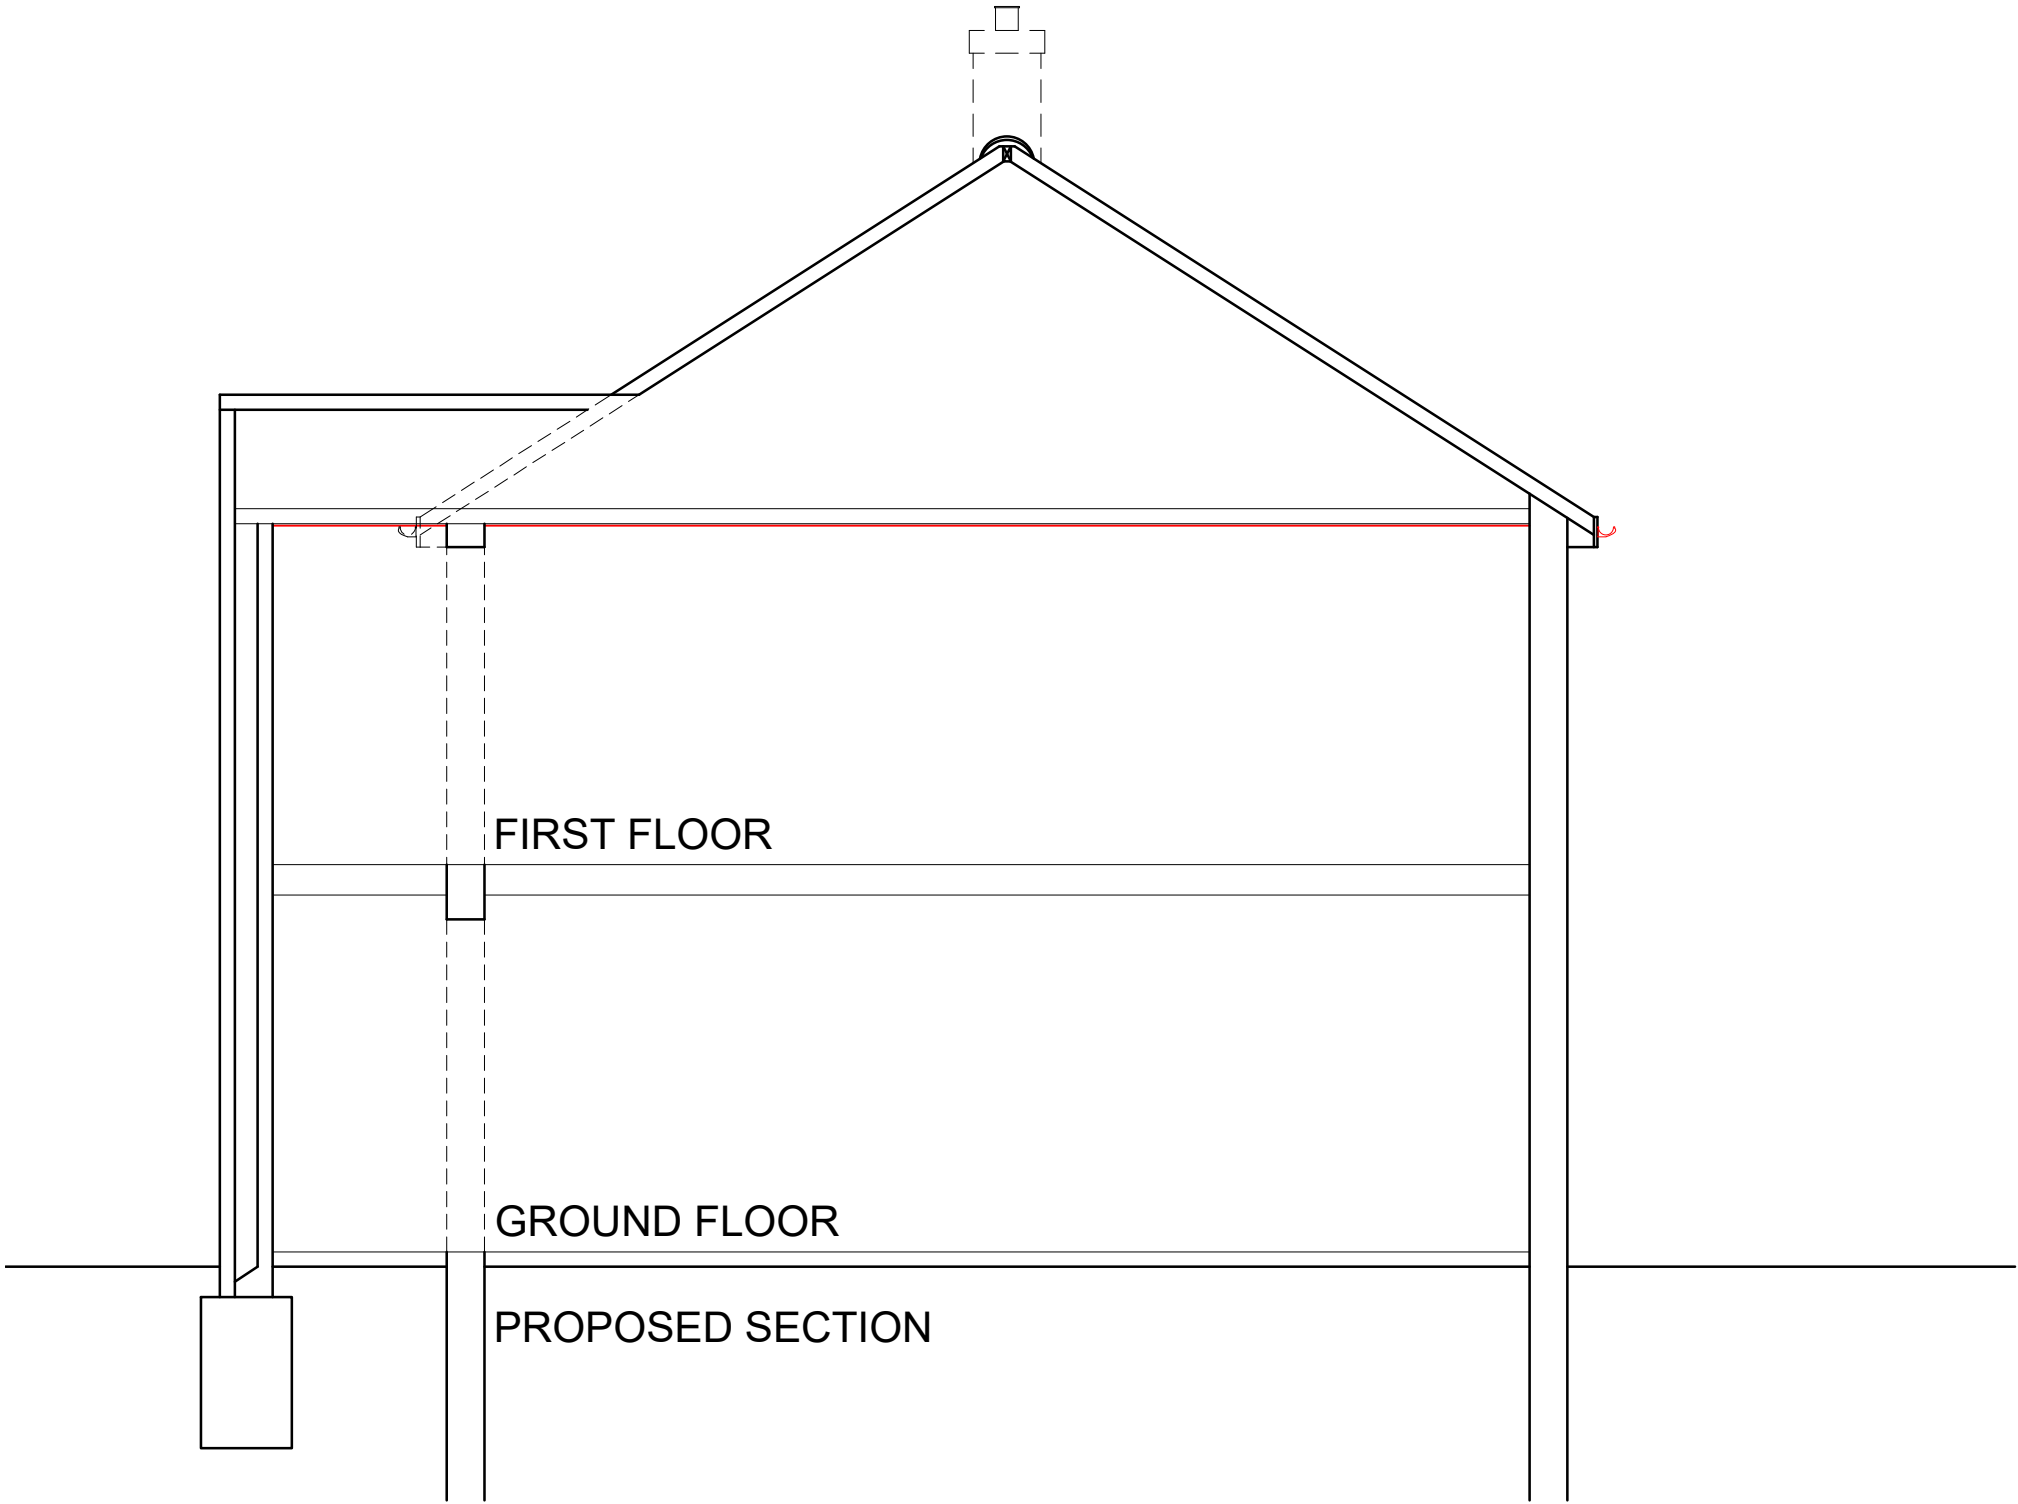

REFERENCE DRAWINGS		NOTES	COPYRIGHT	NOTES				CONSULTANT	
--------------------	--	-------	-----------	-------	--	--	--	------------	--	--	