


TYPICAL WINDOW
CASEMENT DETAIL

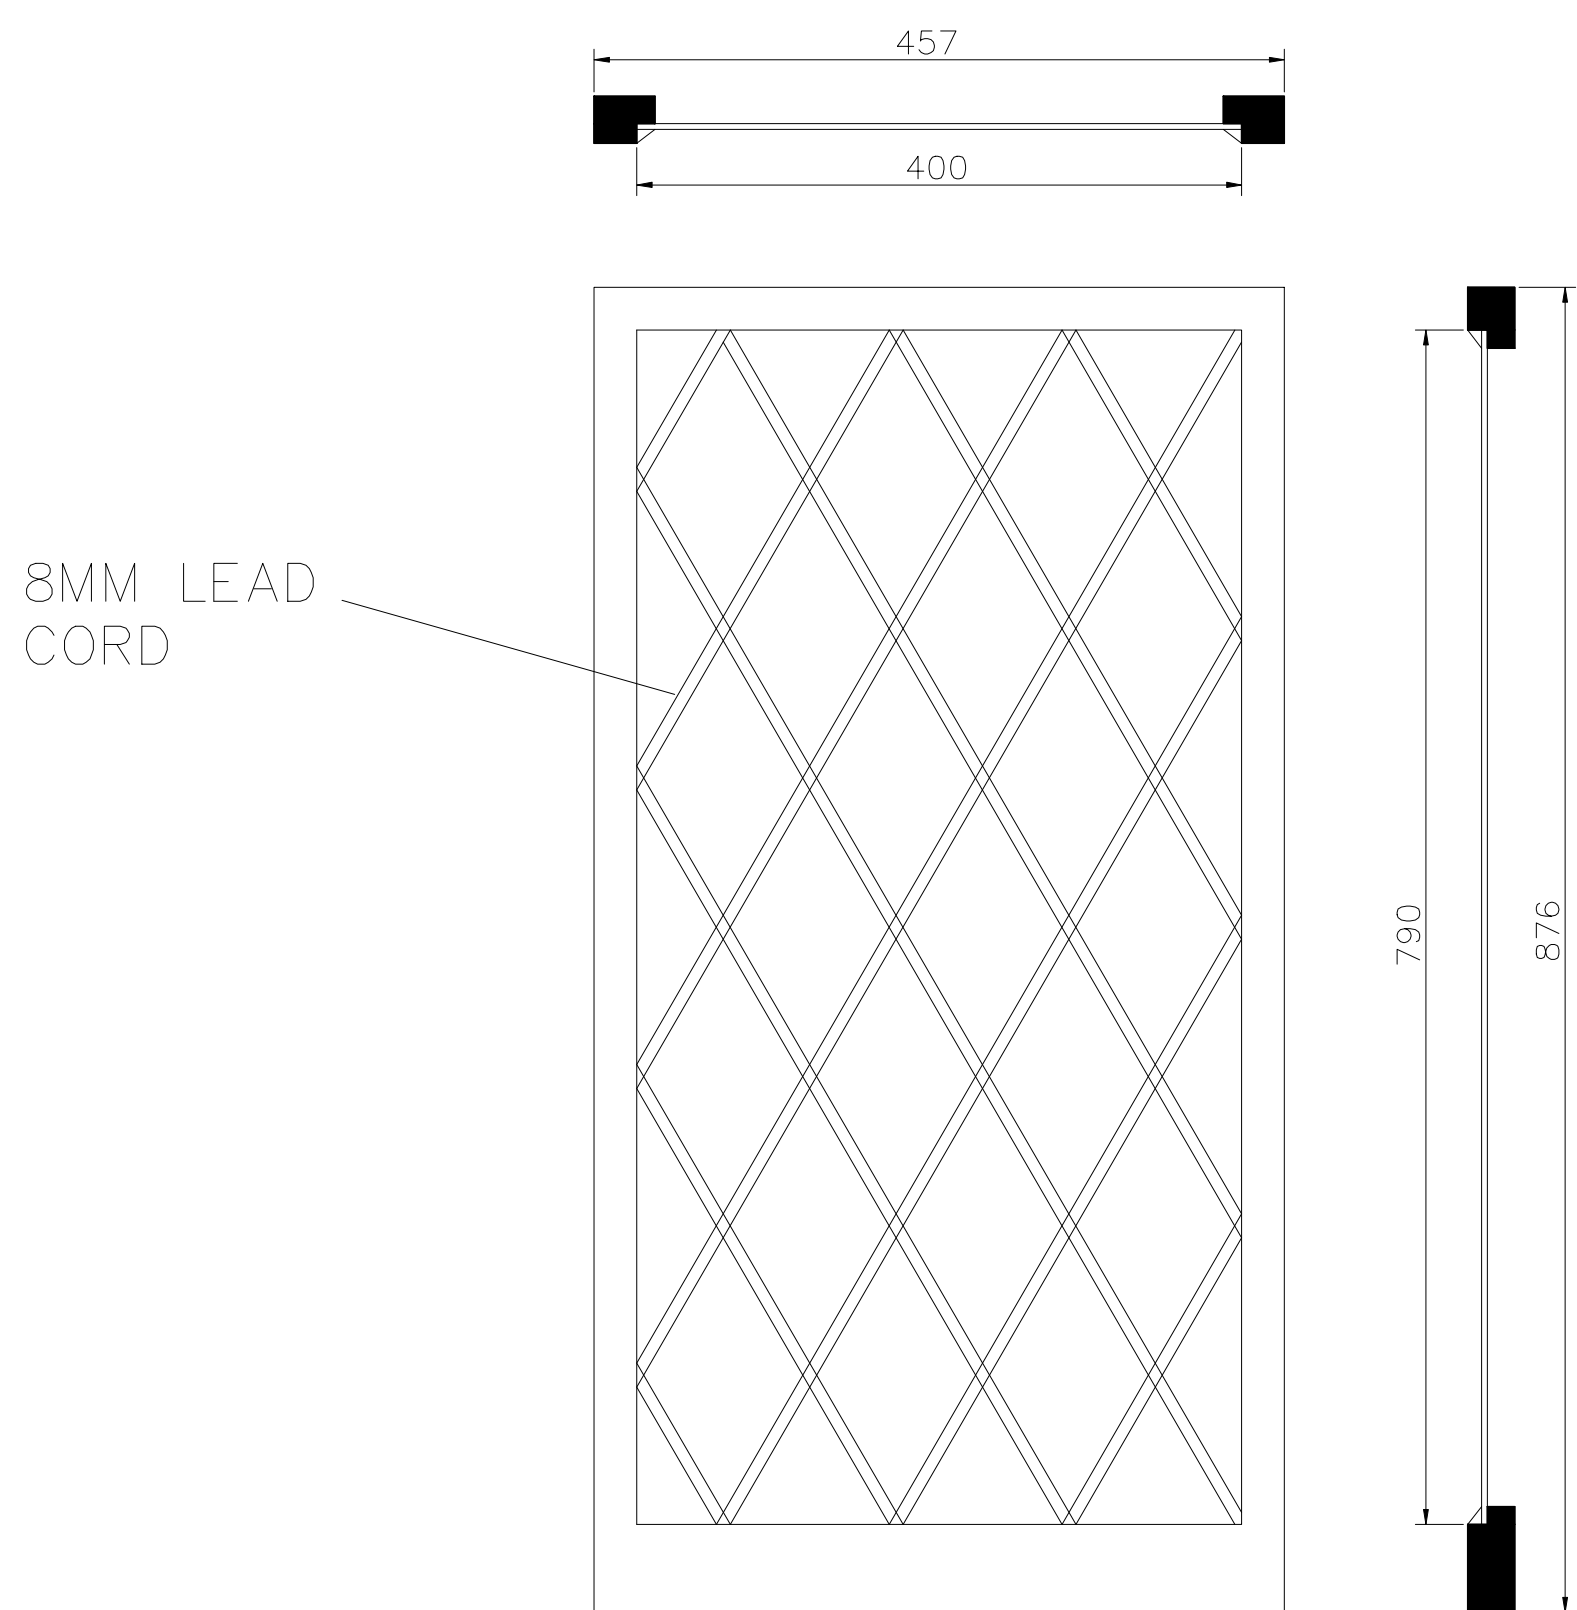


EXISTING LEADED
GLAZING CAREFULLY
REMOVED & RE-INSERTED
IN NEW CASEMENTS




*SEE DWG CHF/01B FOR EXISTING WINDOW PLAN & ELEVATION

Scale 1:5 @ A1

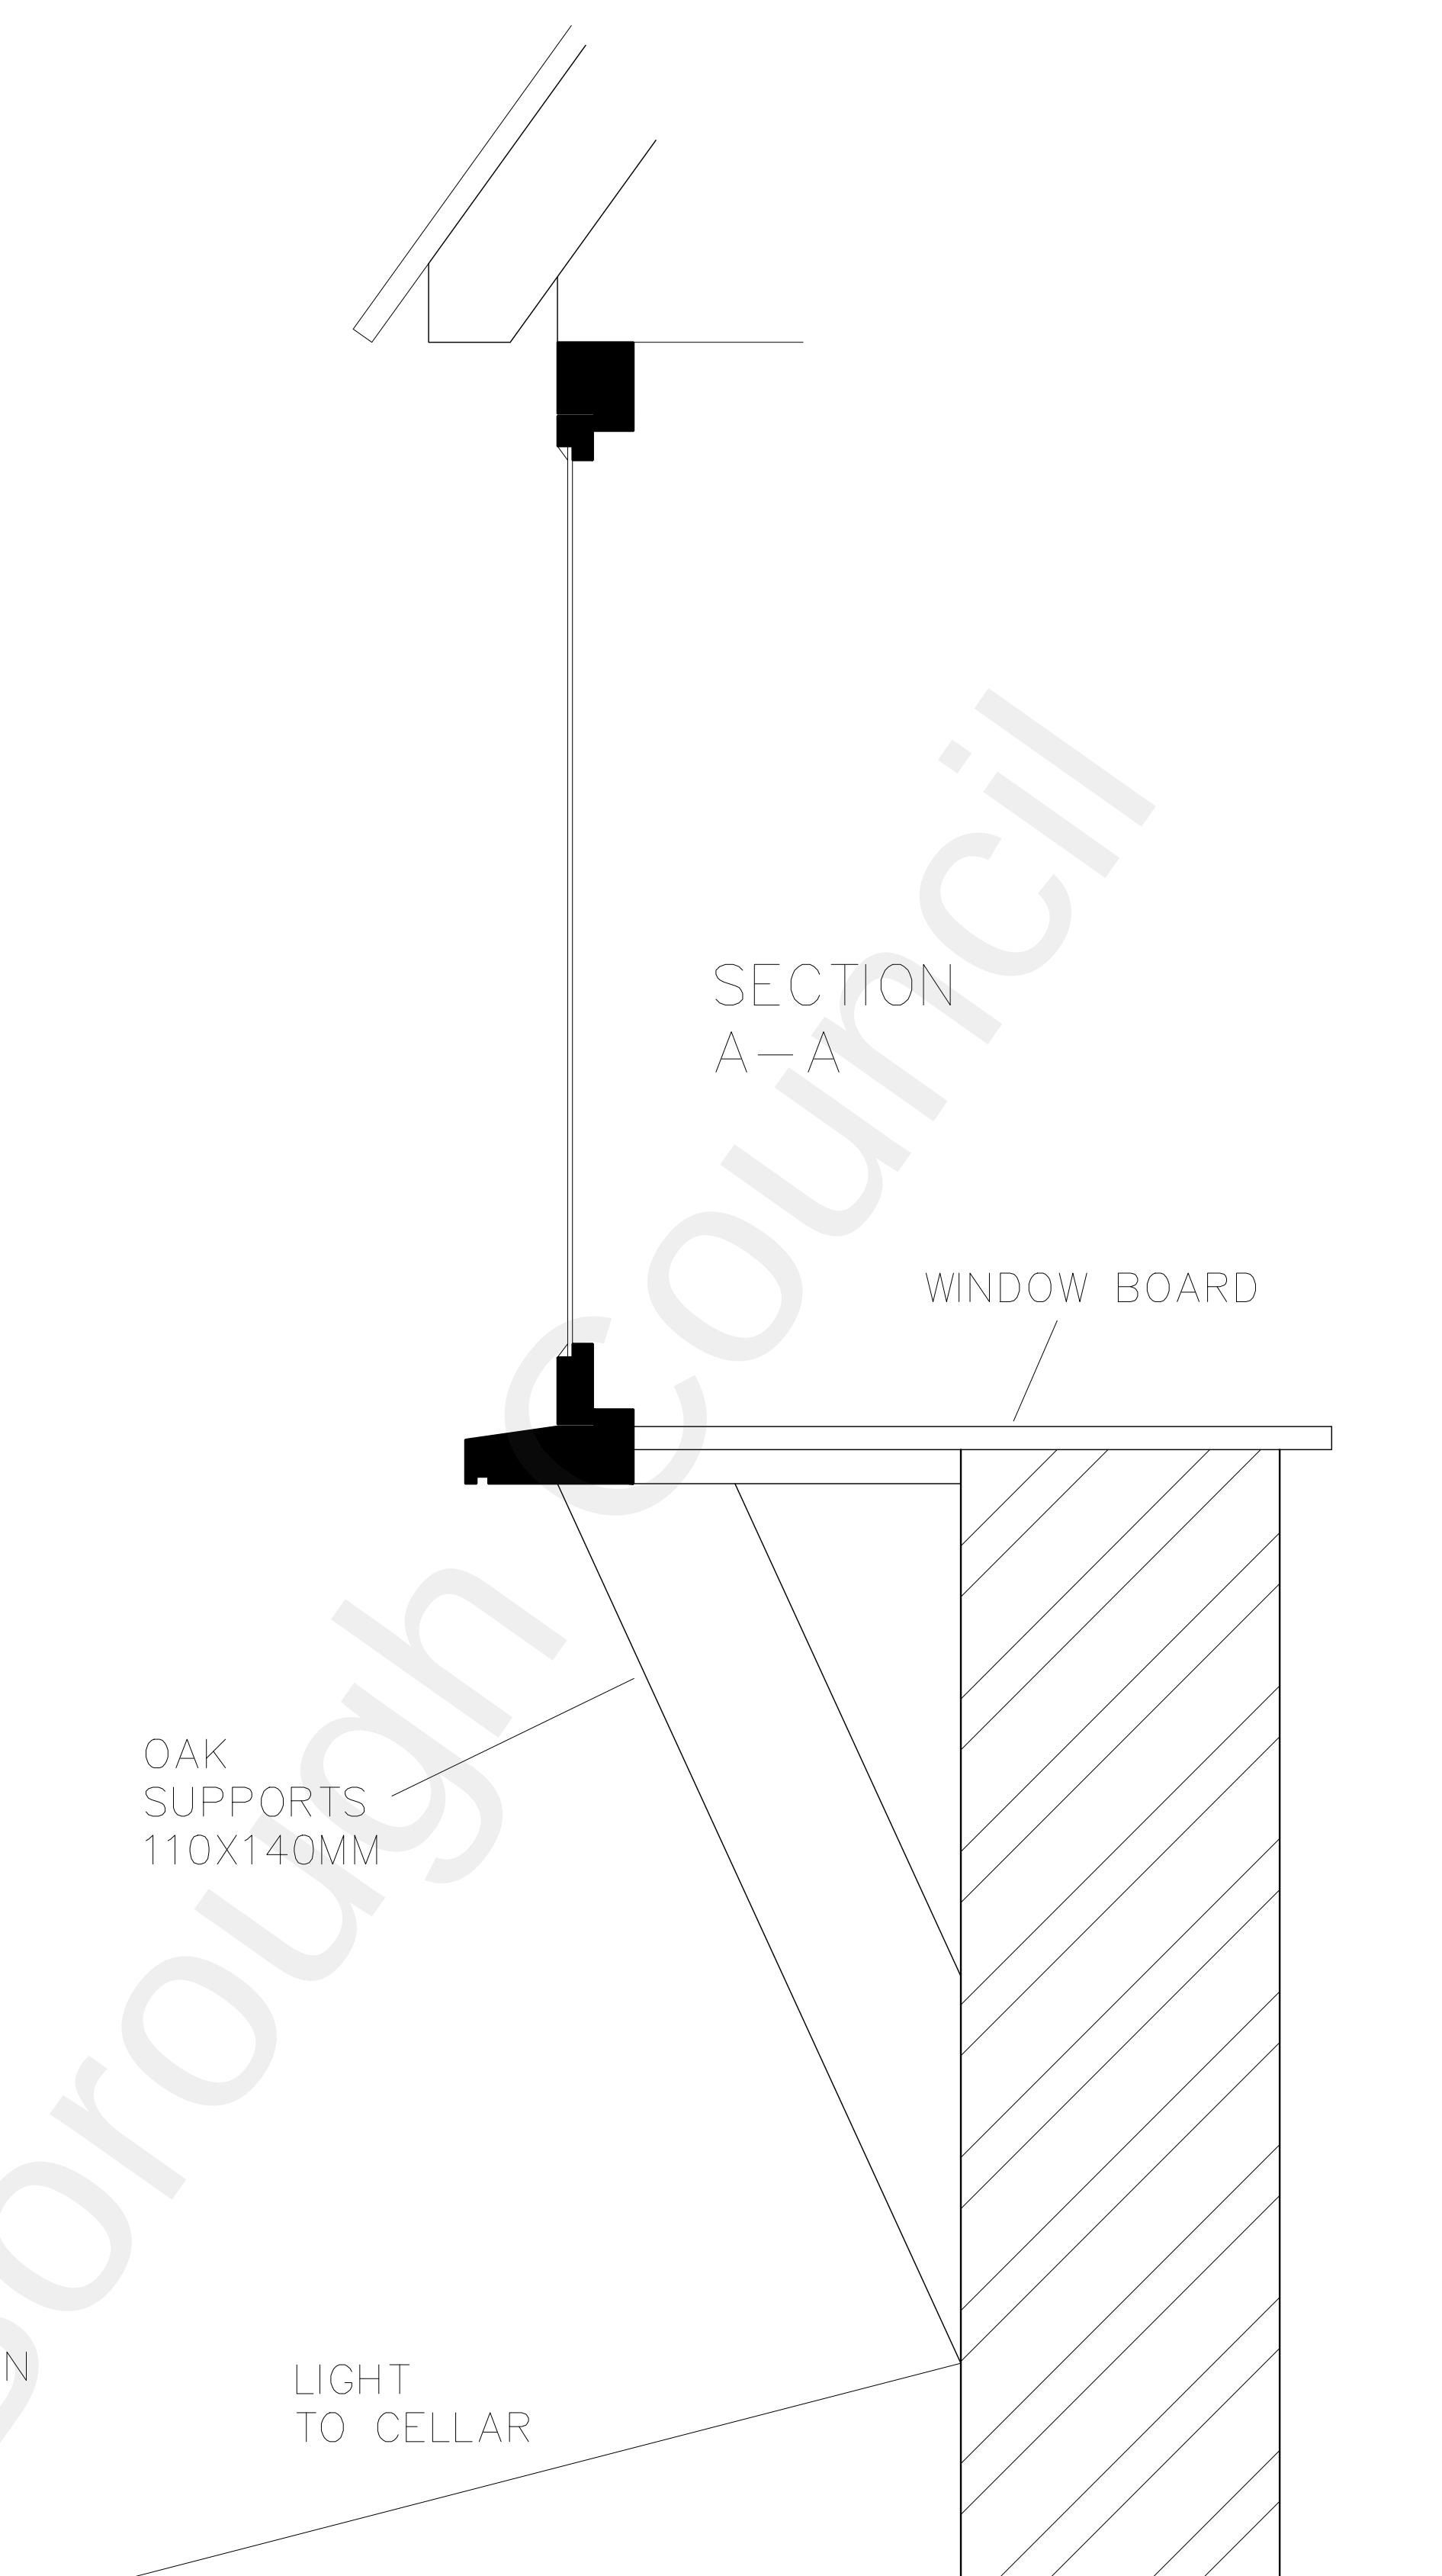

*SEE DWG CHF/02C FOR EXISTING
1:2 SCALE SECTION DETAILS

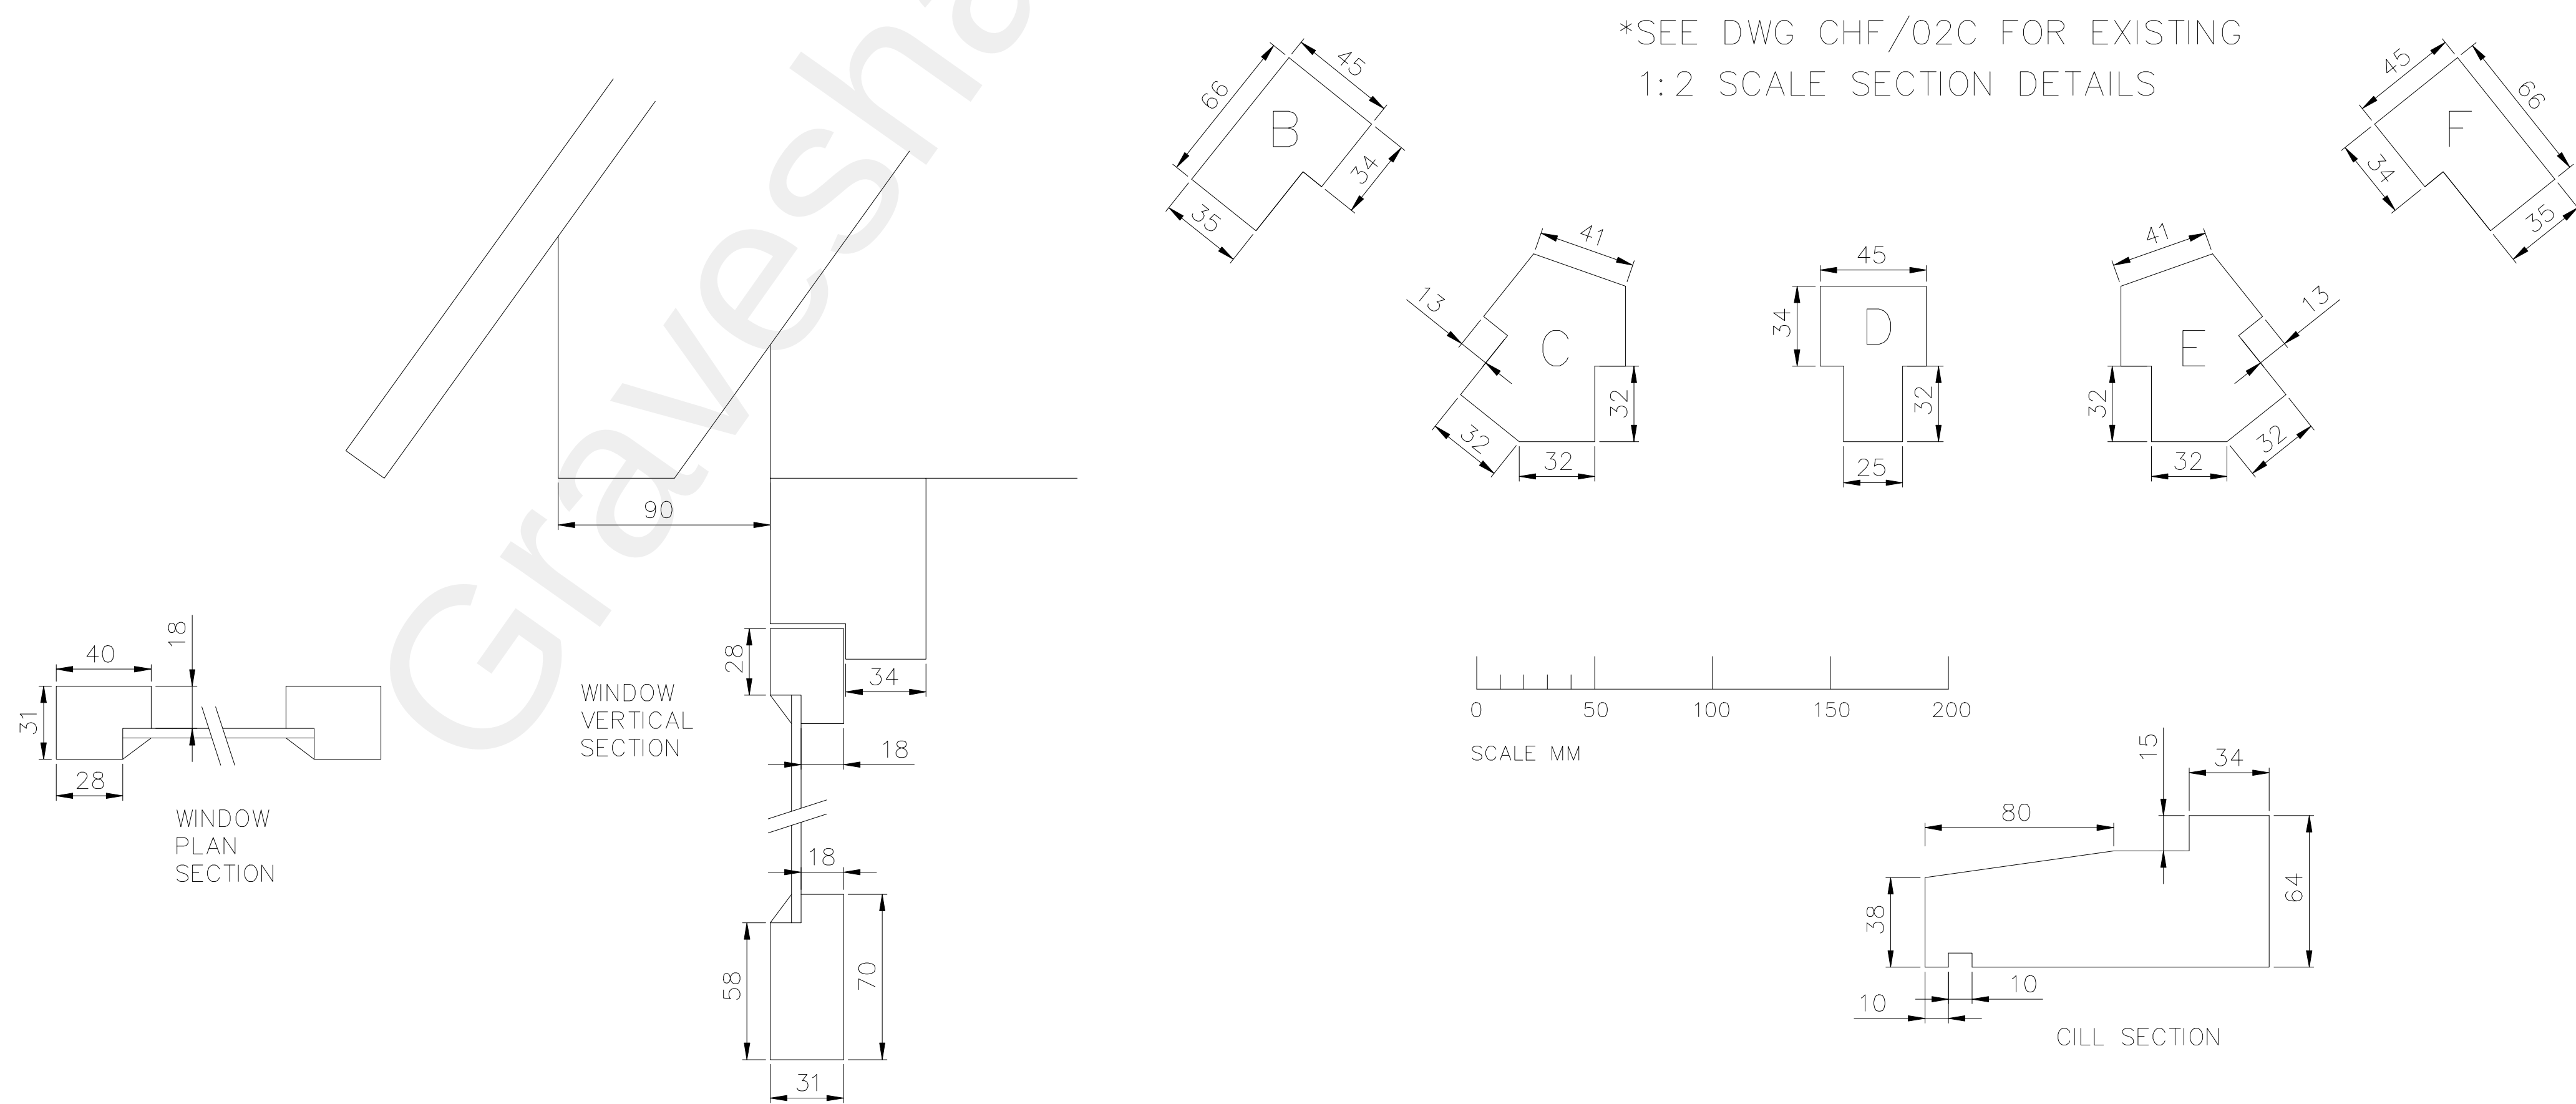

Scale 1:2 @ A1