PROPOSED FRONT ELEVATION
Scale 1:50

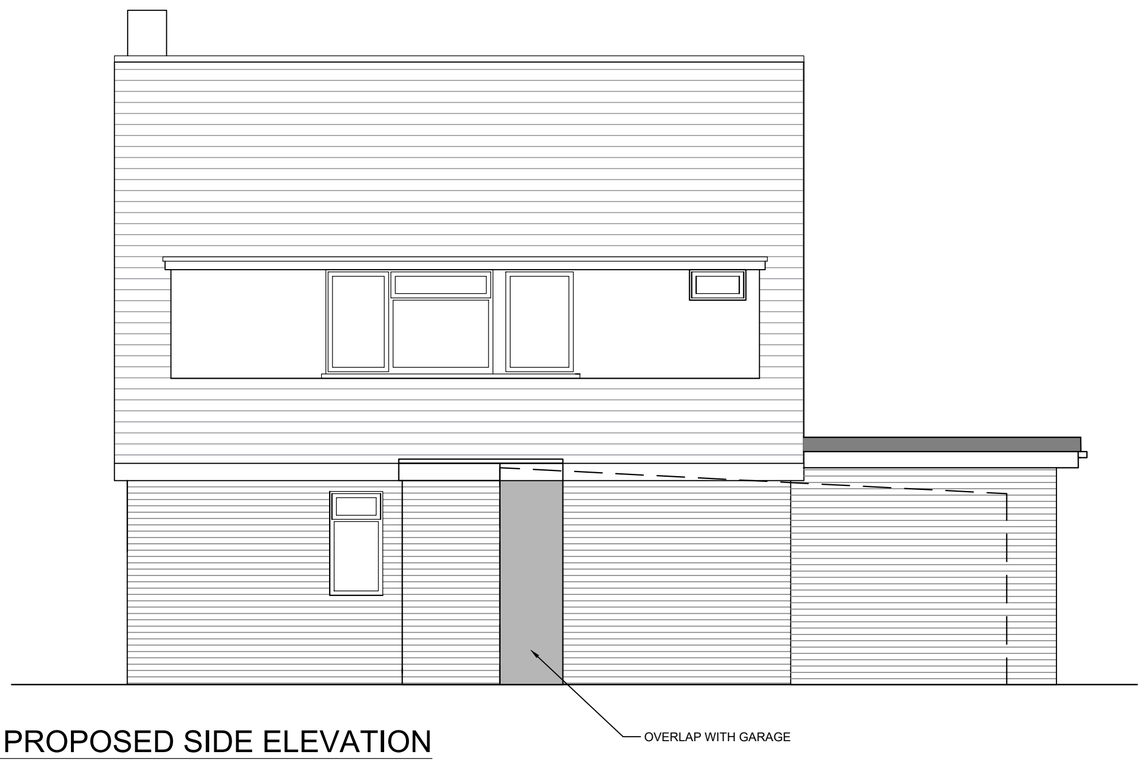

PROPOSED SIDE ELEVATION
Scale 1:50

PROPOSED REAR ELEVATION
Scale 1:50

PROPOSED SIDE ELEVATION
Scale 1:50

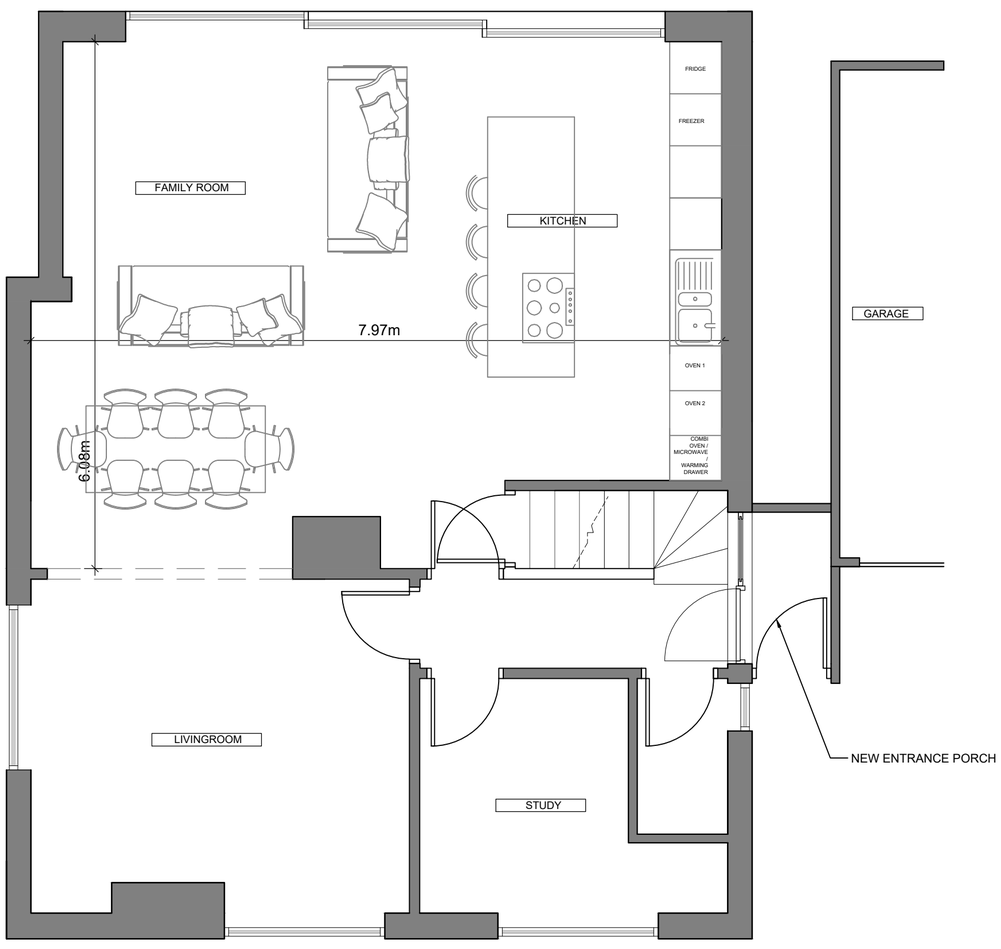

PROPOSED GROUND FLOOR PLAN
Scale 1:50

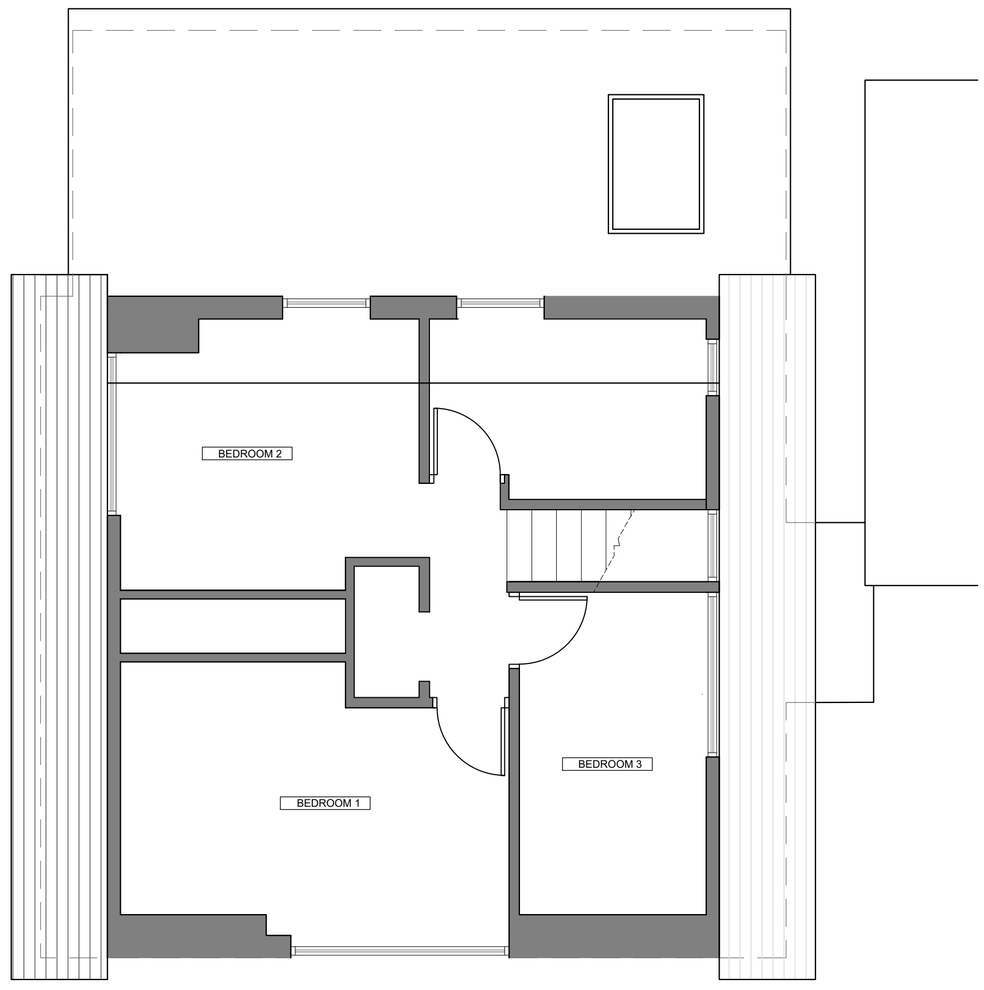

PROPOSED FIRST FLOOR PLAN
Scale 1:50

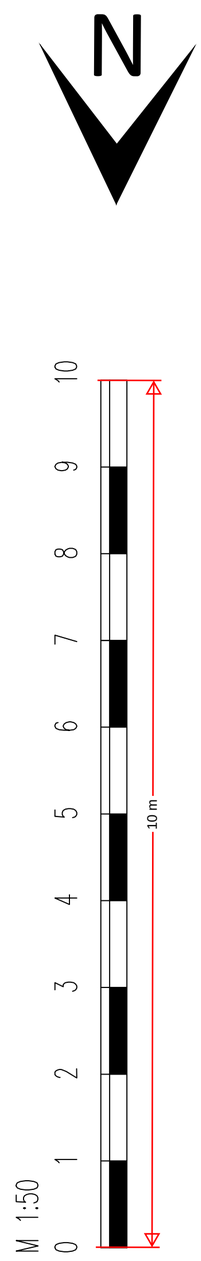

IMPORTANT:
This drawing is the copyright
and shall not be copied or reproduced without permission.

Unless stated otherwise, all dimensions are in millimetres.

Where applicable all dimensions shall be checked by the contractor onsite, prior to commencement of any works.

This drawing shall be read inconjunction with all other drawings and the services specification document(s).

All materials and workmanship shall conform with the relevant British & European Standards, Specifications and Codes of Practice

NOTES:

rev	date	description	chkd
-	-	-	

reference files

status
PLANNING

client

project
2 Blenheim Cl
Meopham,
Gravesend
DA13 0PQ

PHA
Philip Holley Architects
+44 (0) 77 3858 2136
Email philipjamesholley@gmail.com

drawing title
PROPOSED PLANS

drawn	engineer	approved	date
-	-	-	17.4.25

scale
1:50 @ A1

drawing number
PHA-PL-004

revision
-