




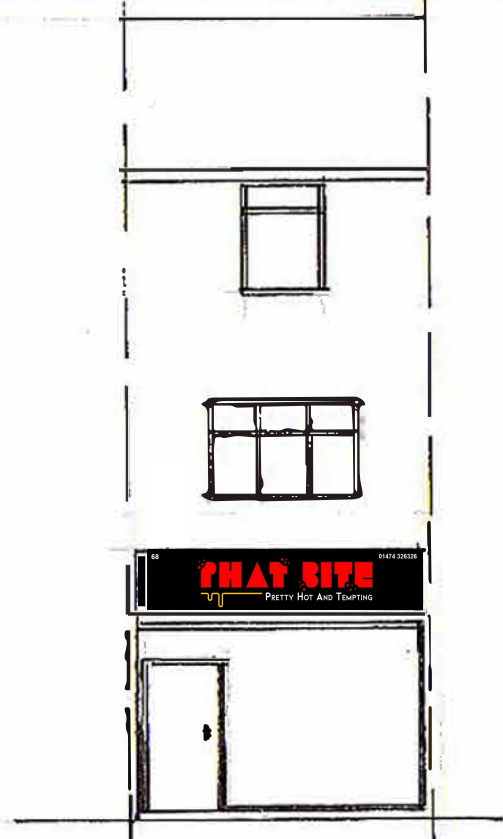


PROPOSED FRONT ELEVATION.

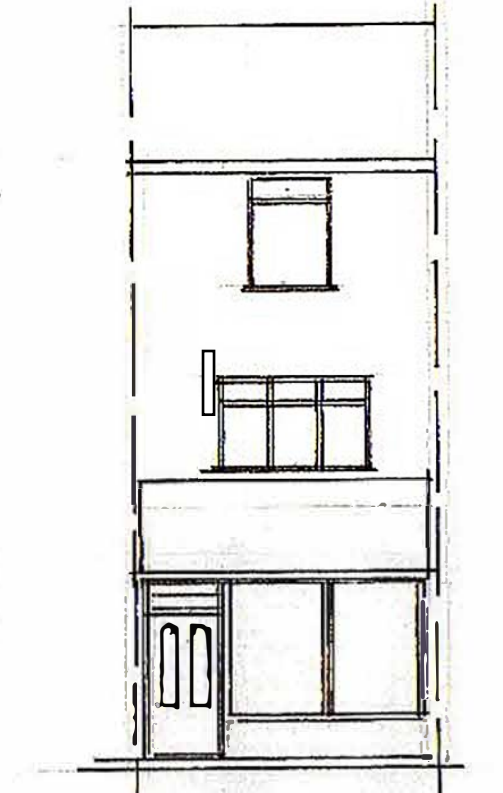


EXISTING FRONT ELEVATION.

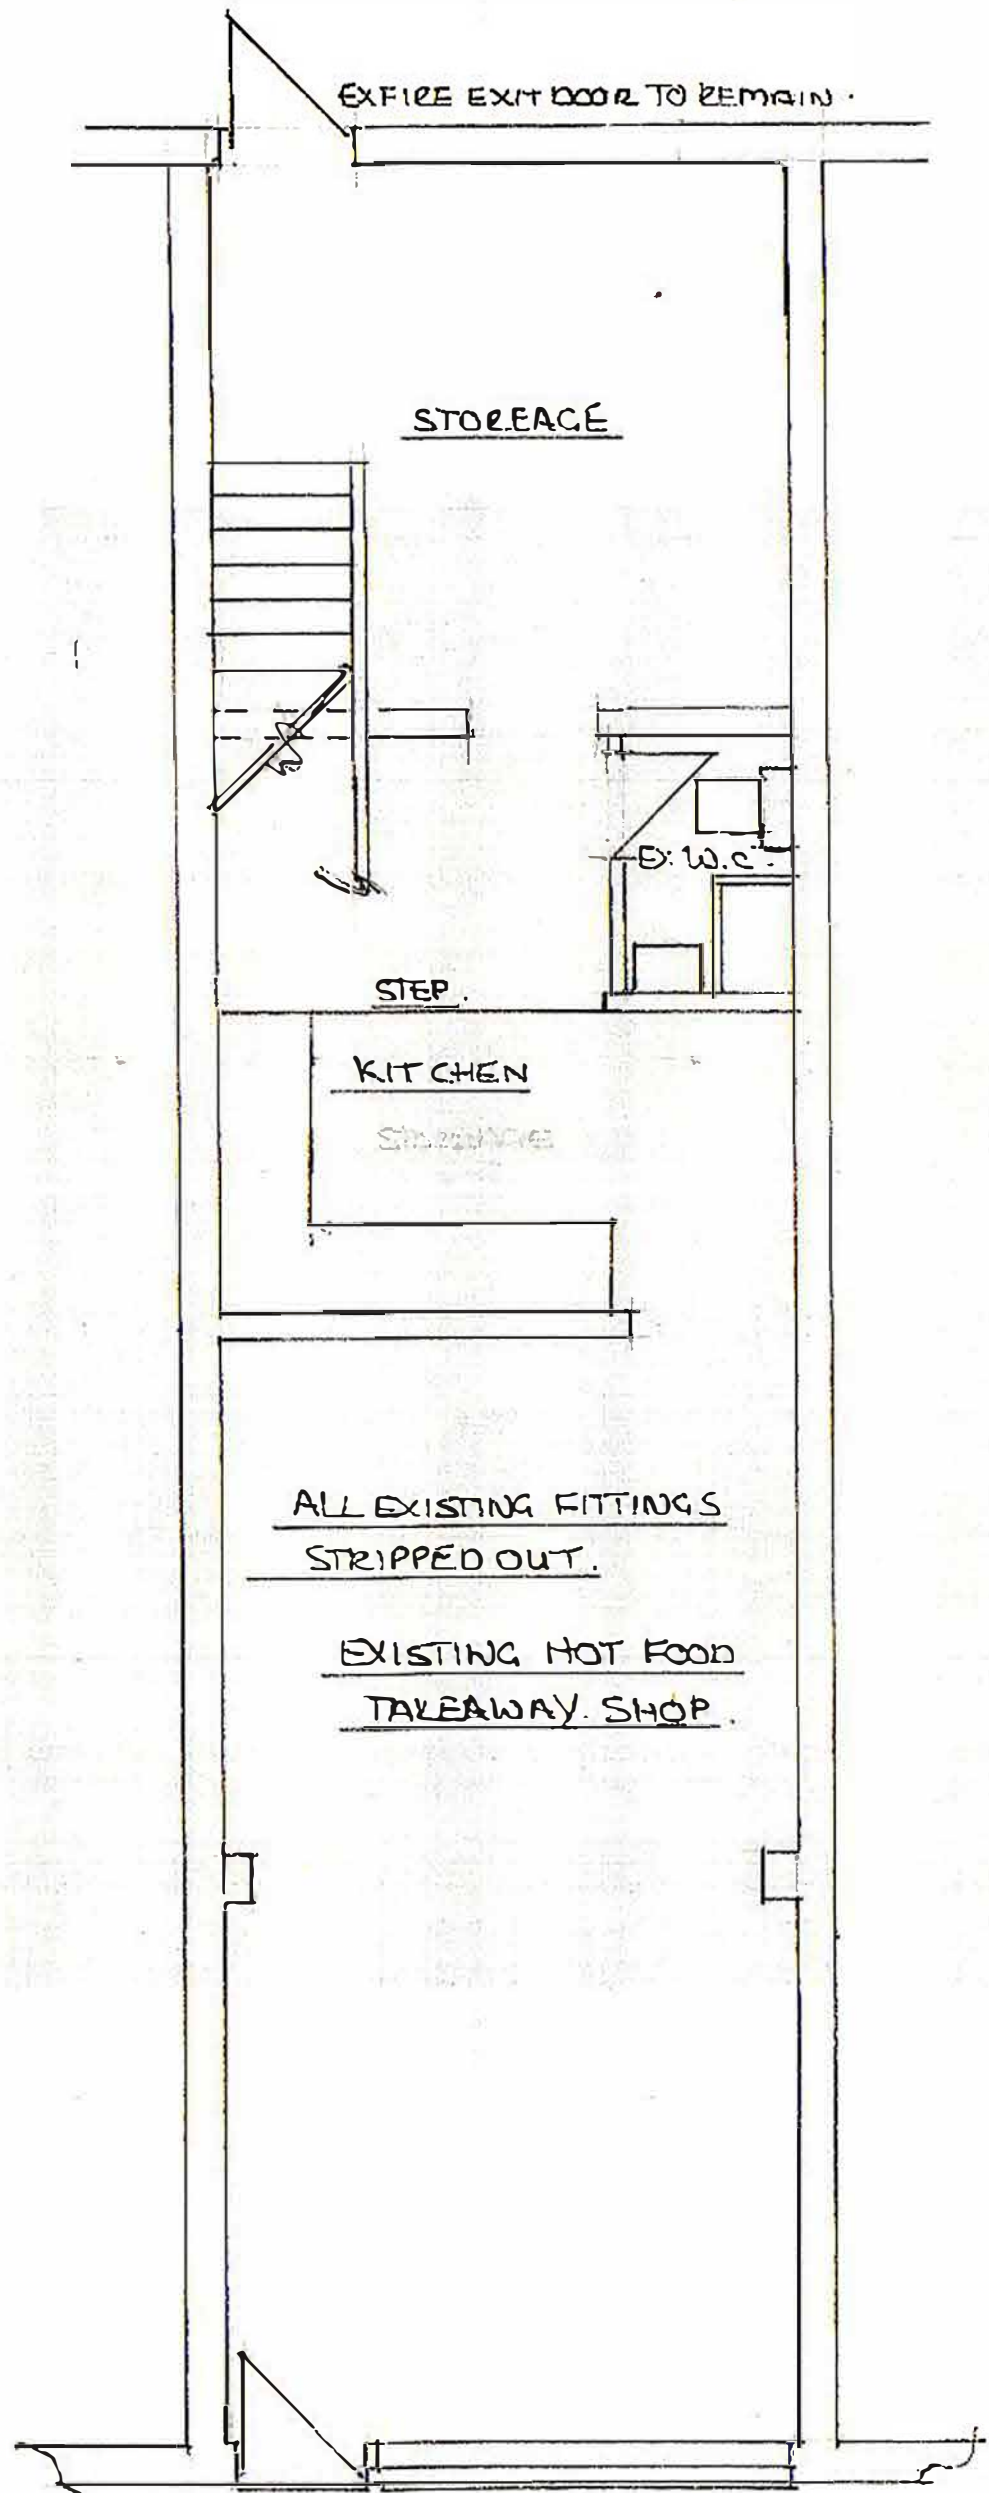


EXISTING GROUND FLOOR.

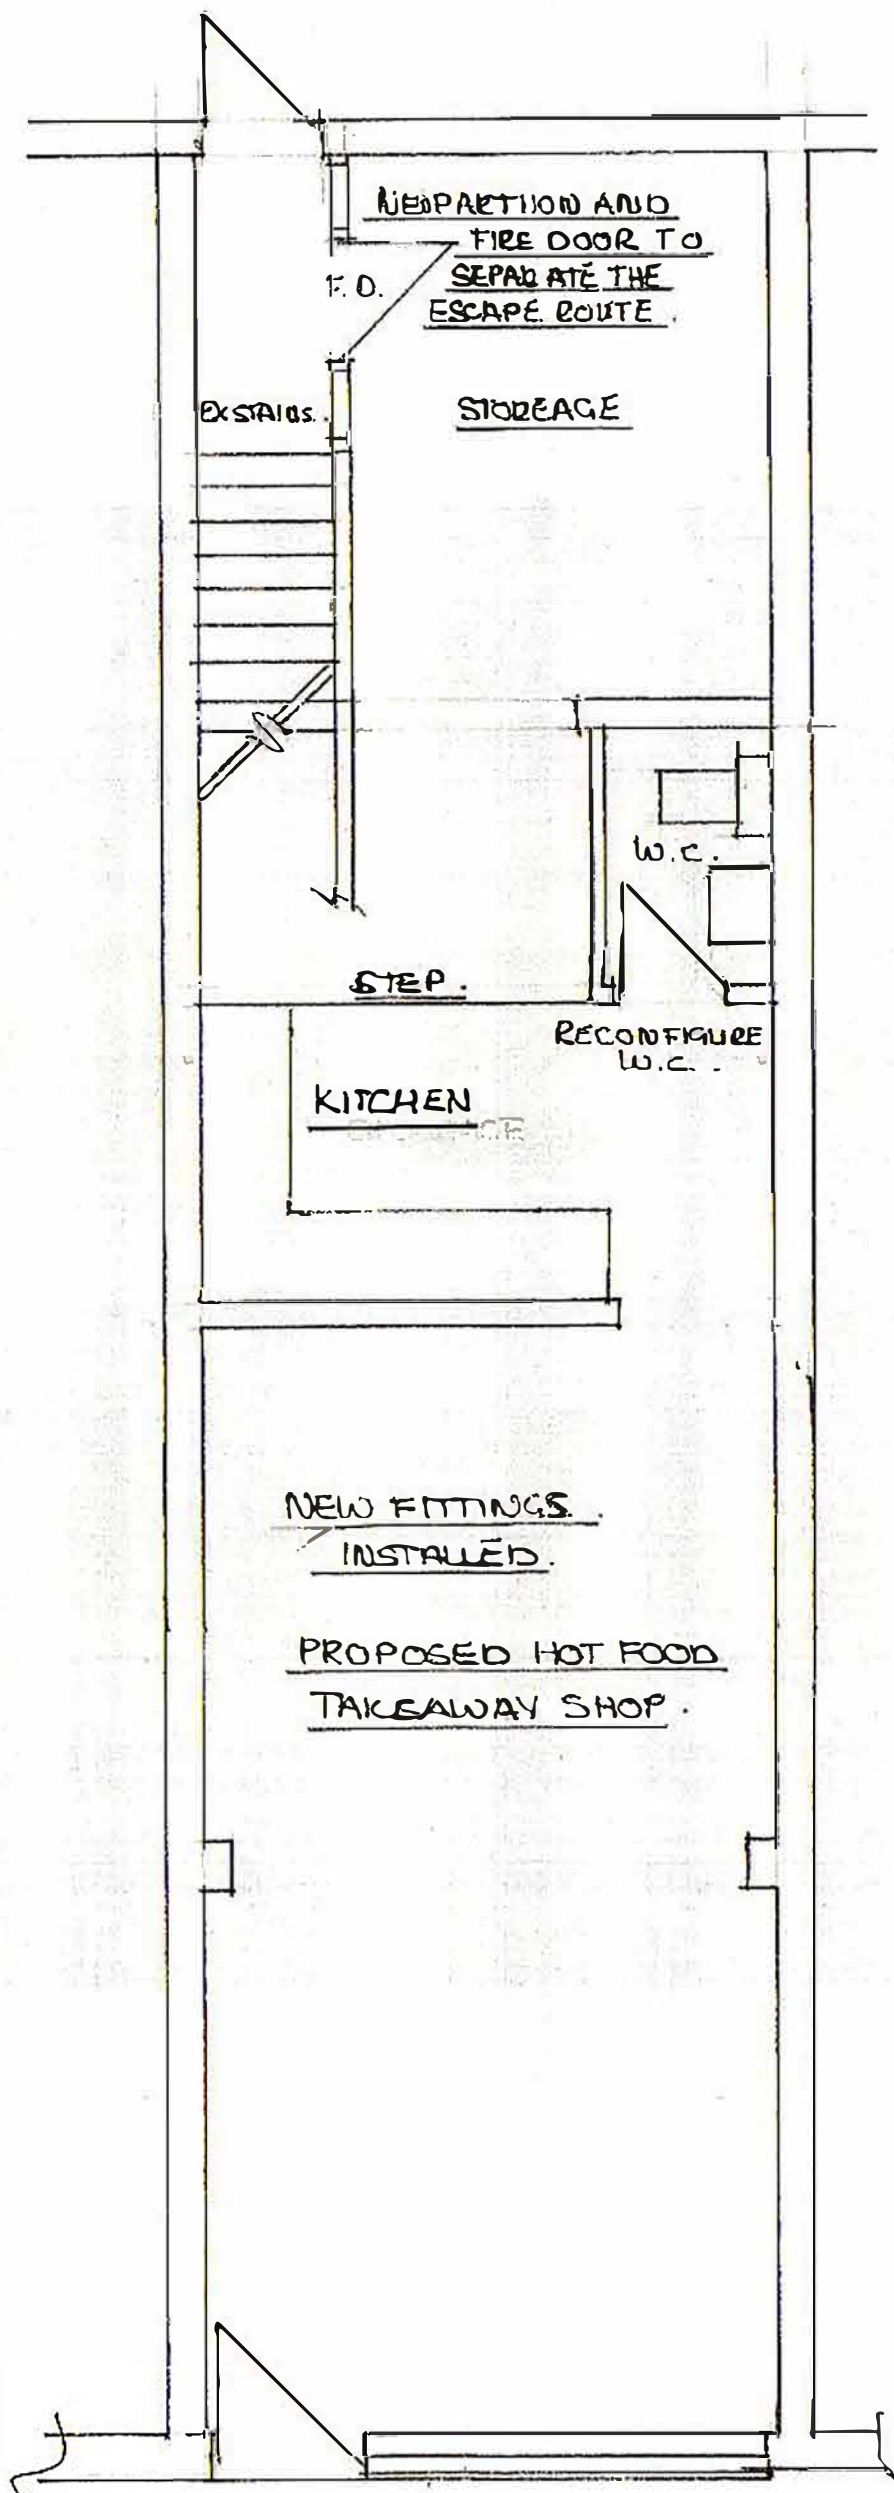

PROPOSED GROUND FLOOR.

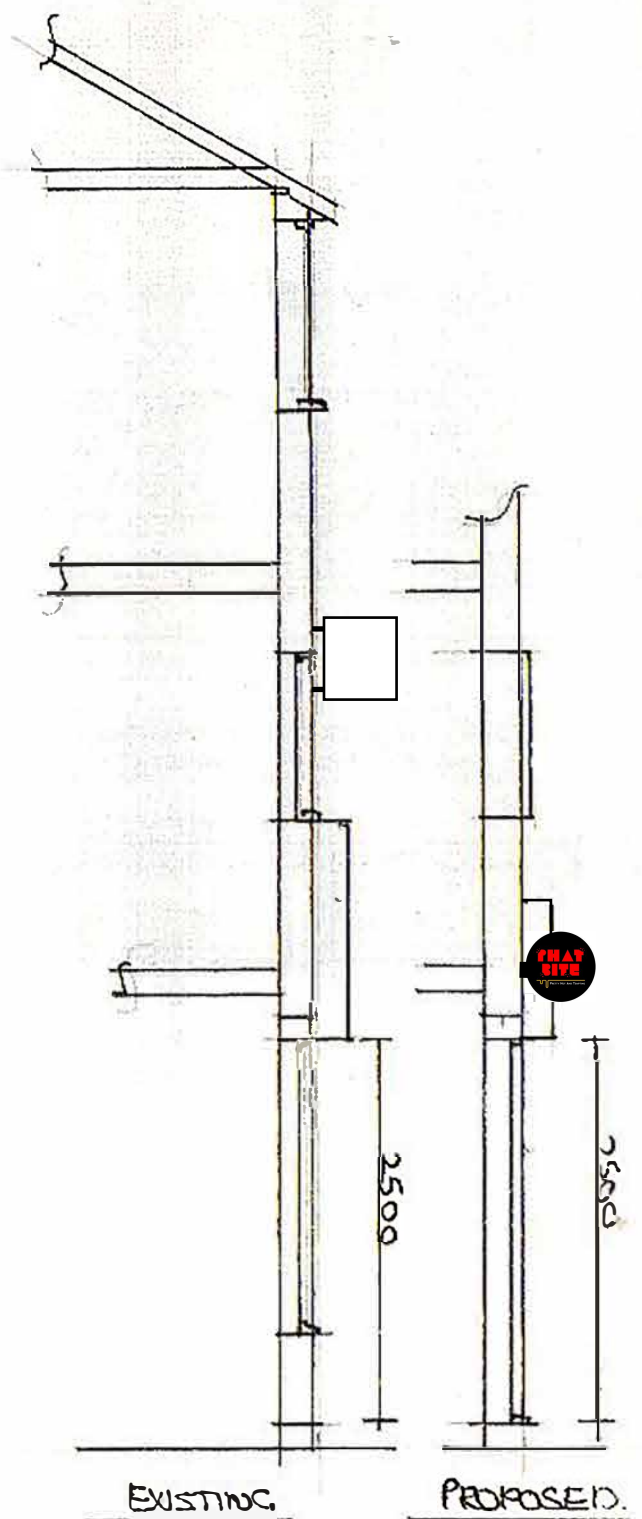

SECTIONS THROUGH FRONT WALL.

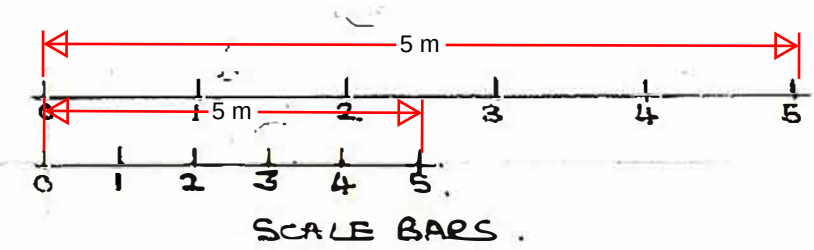

PROJECT	DRAWING	SCALES
PROPOSED NEW SHOP FRONT AND FASIA AT 68 NEW ROAD, GRAVESEND KENT DA11 0AE	PLANS, SECTIONS	1:50 1:100
	ELEVATIONS,	DWG N°-
		R/C/MZ/01