




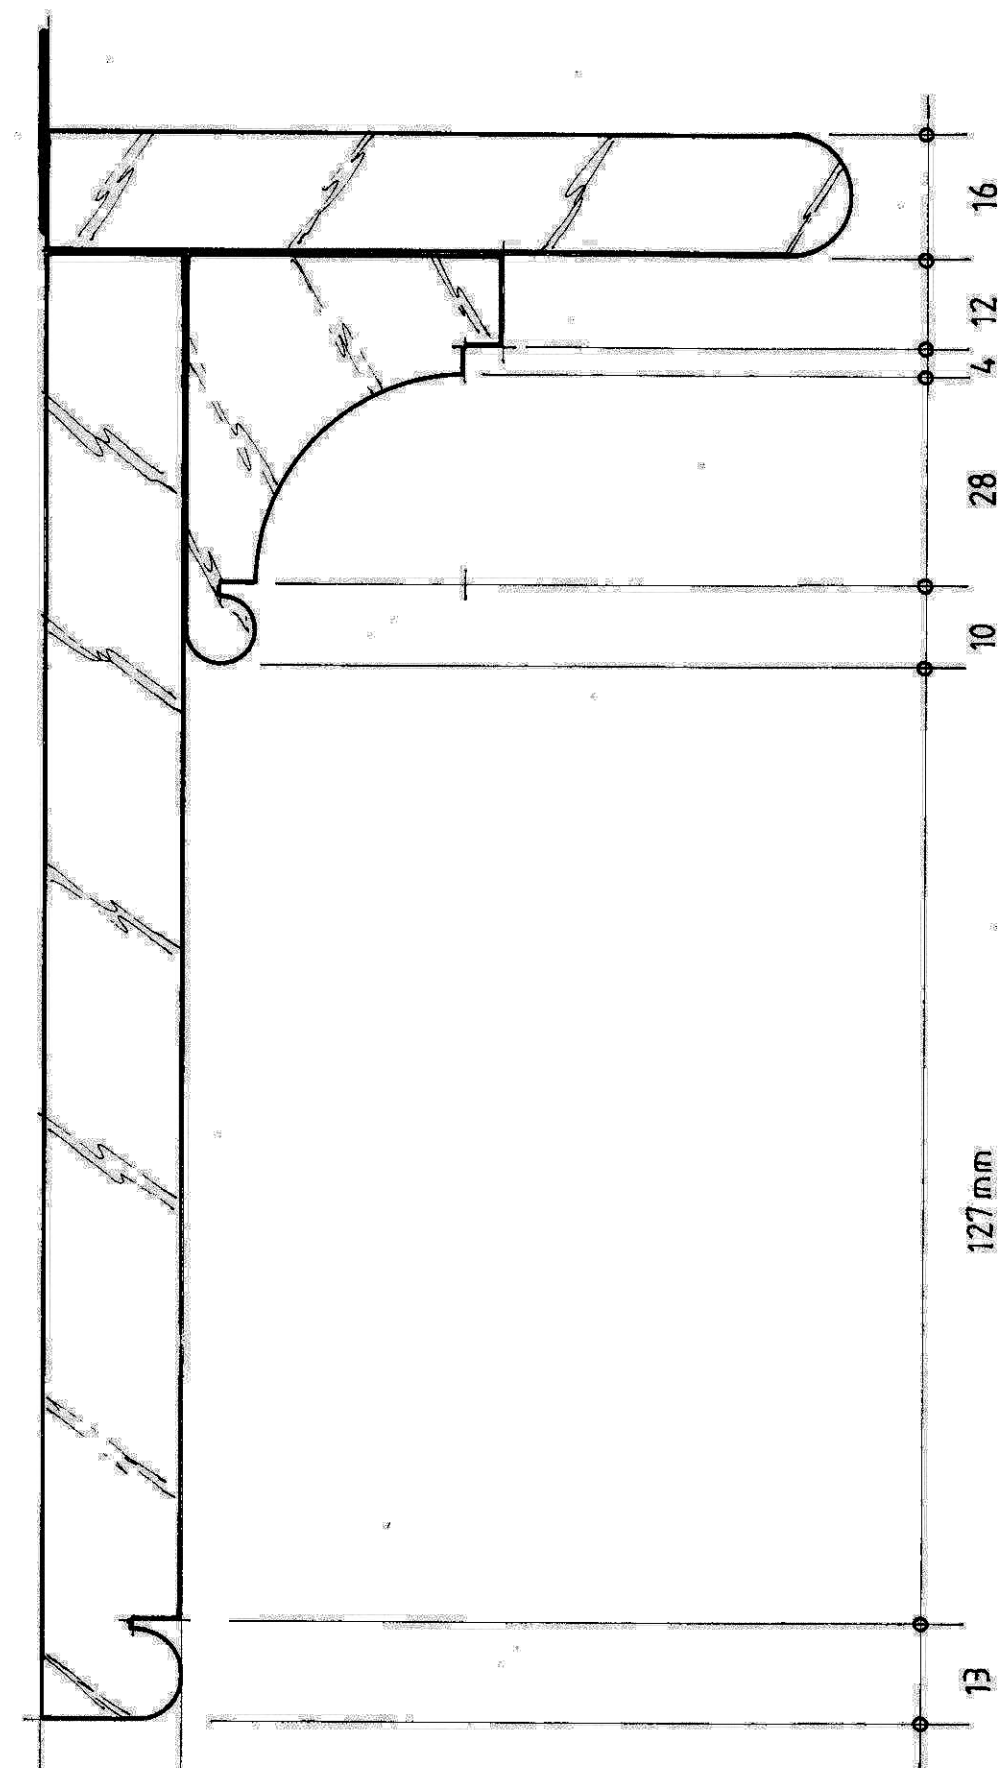


Full size section A-A

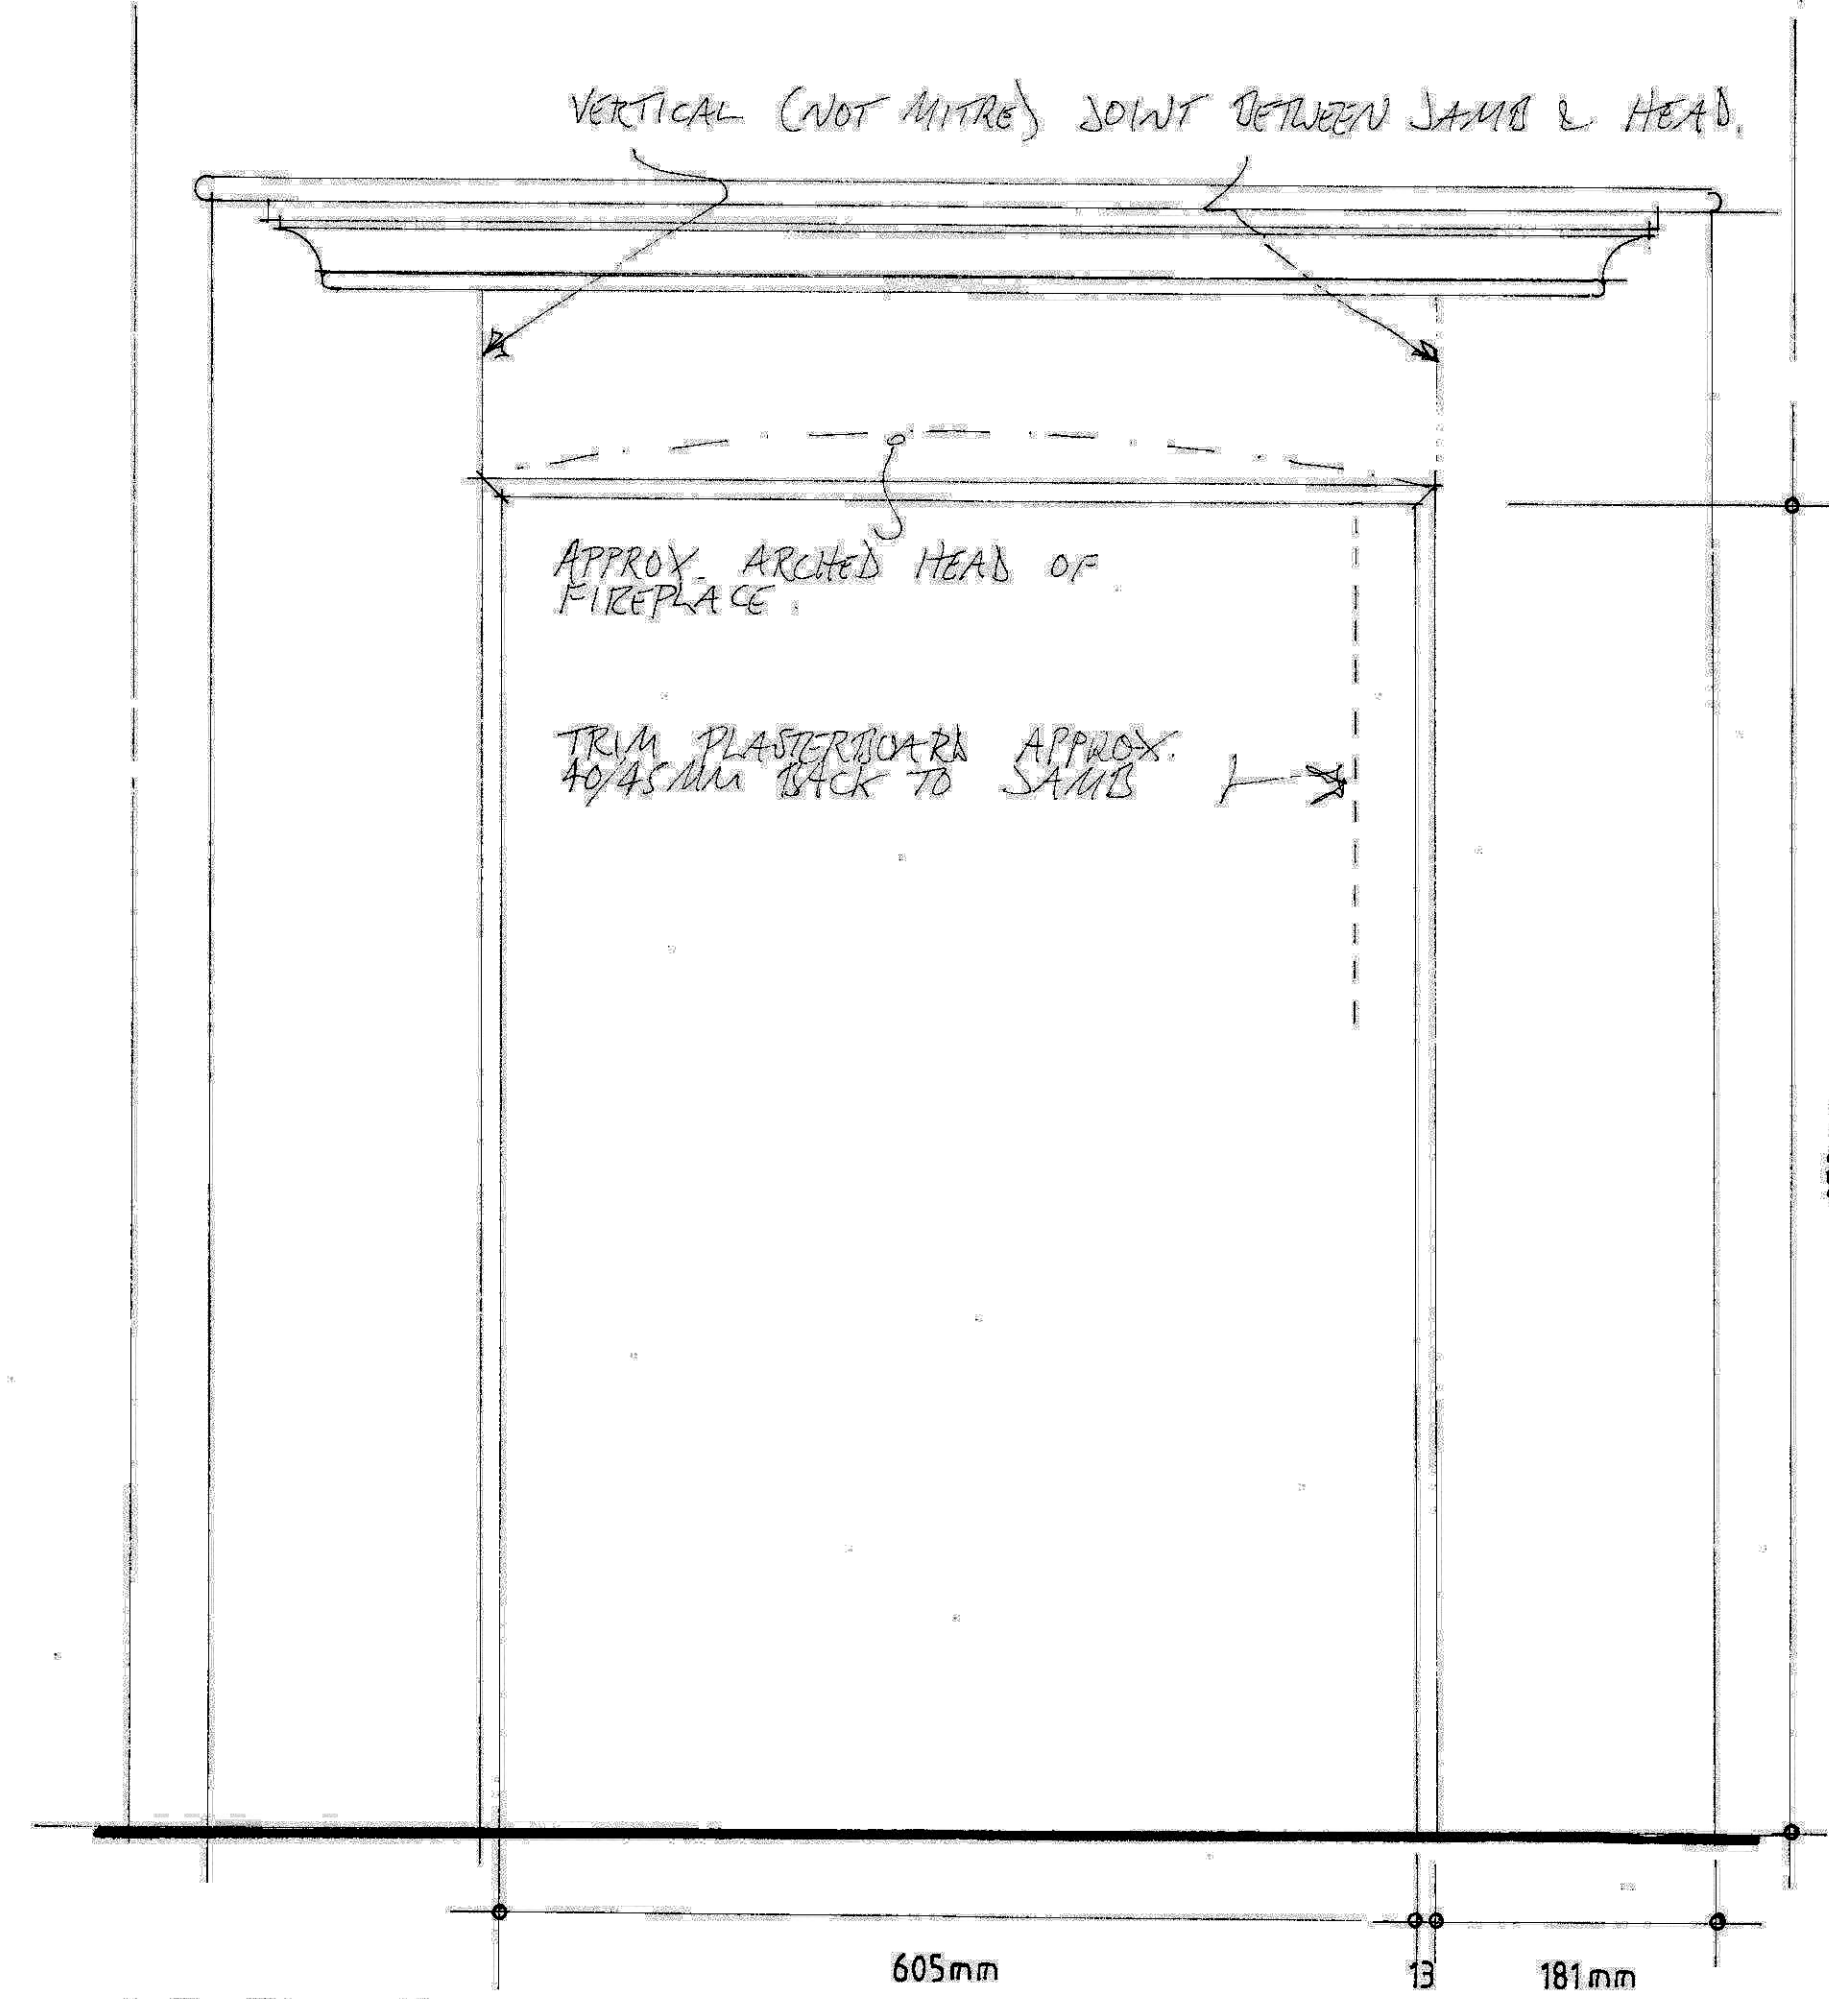


1:5 Elevation

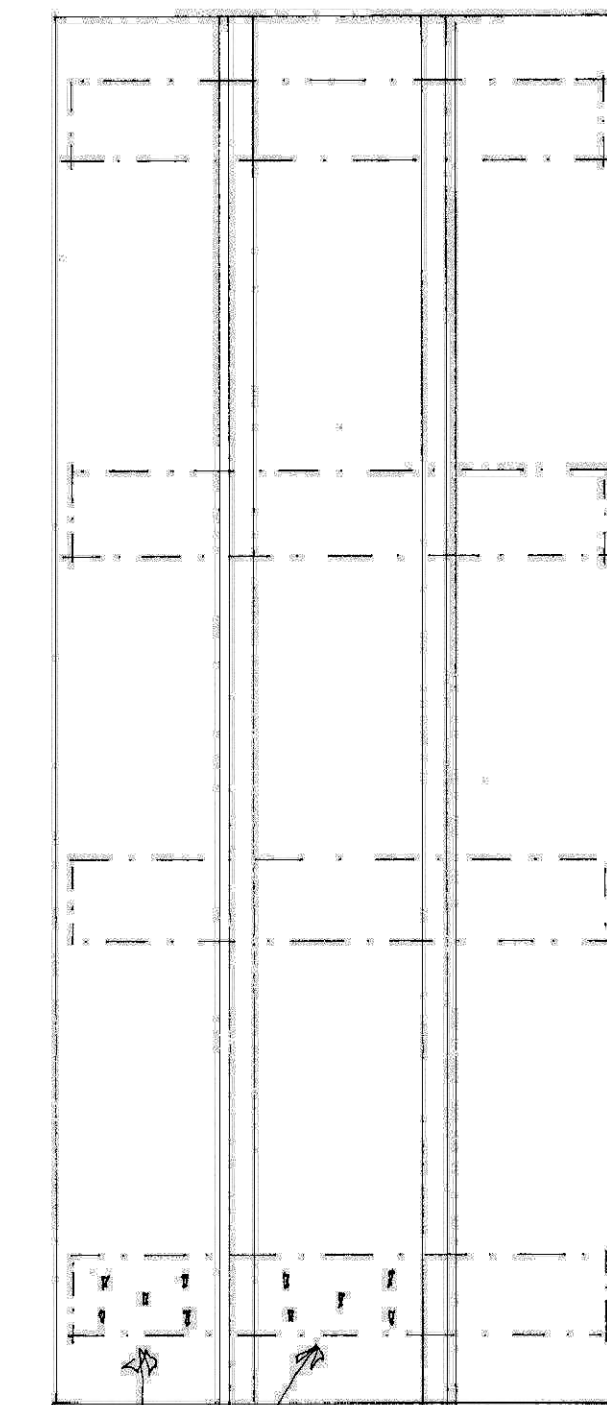

EACH PLANK/LEDGE JUNCTION SECURED WITH 5N° POT NAILS DRIVEN IN THROUGH LEDGE & CLANGED DOWNWARDS OVER FACE OF BOARDS & HAMMERED FLUSH. PILOT DRILL PRIOR TO NAILING.

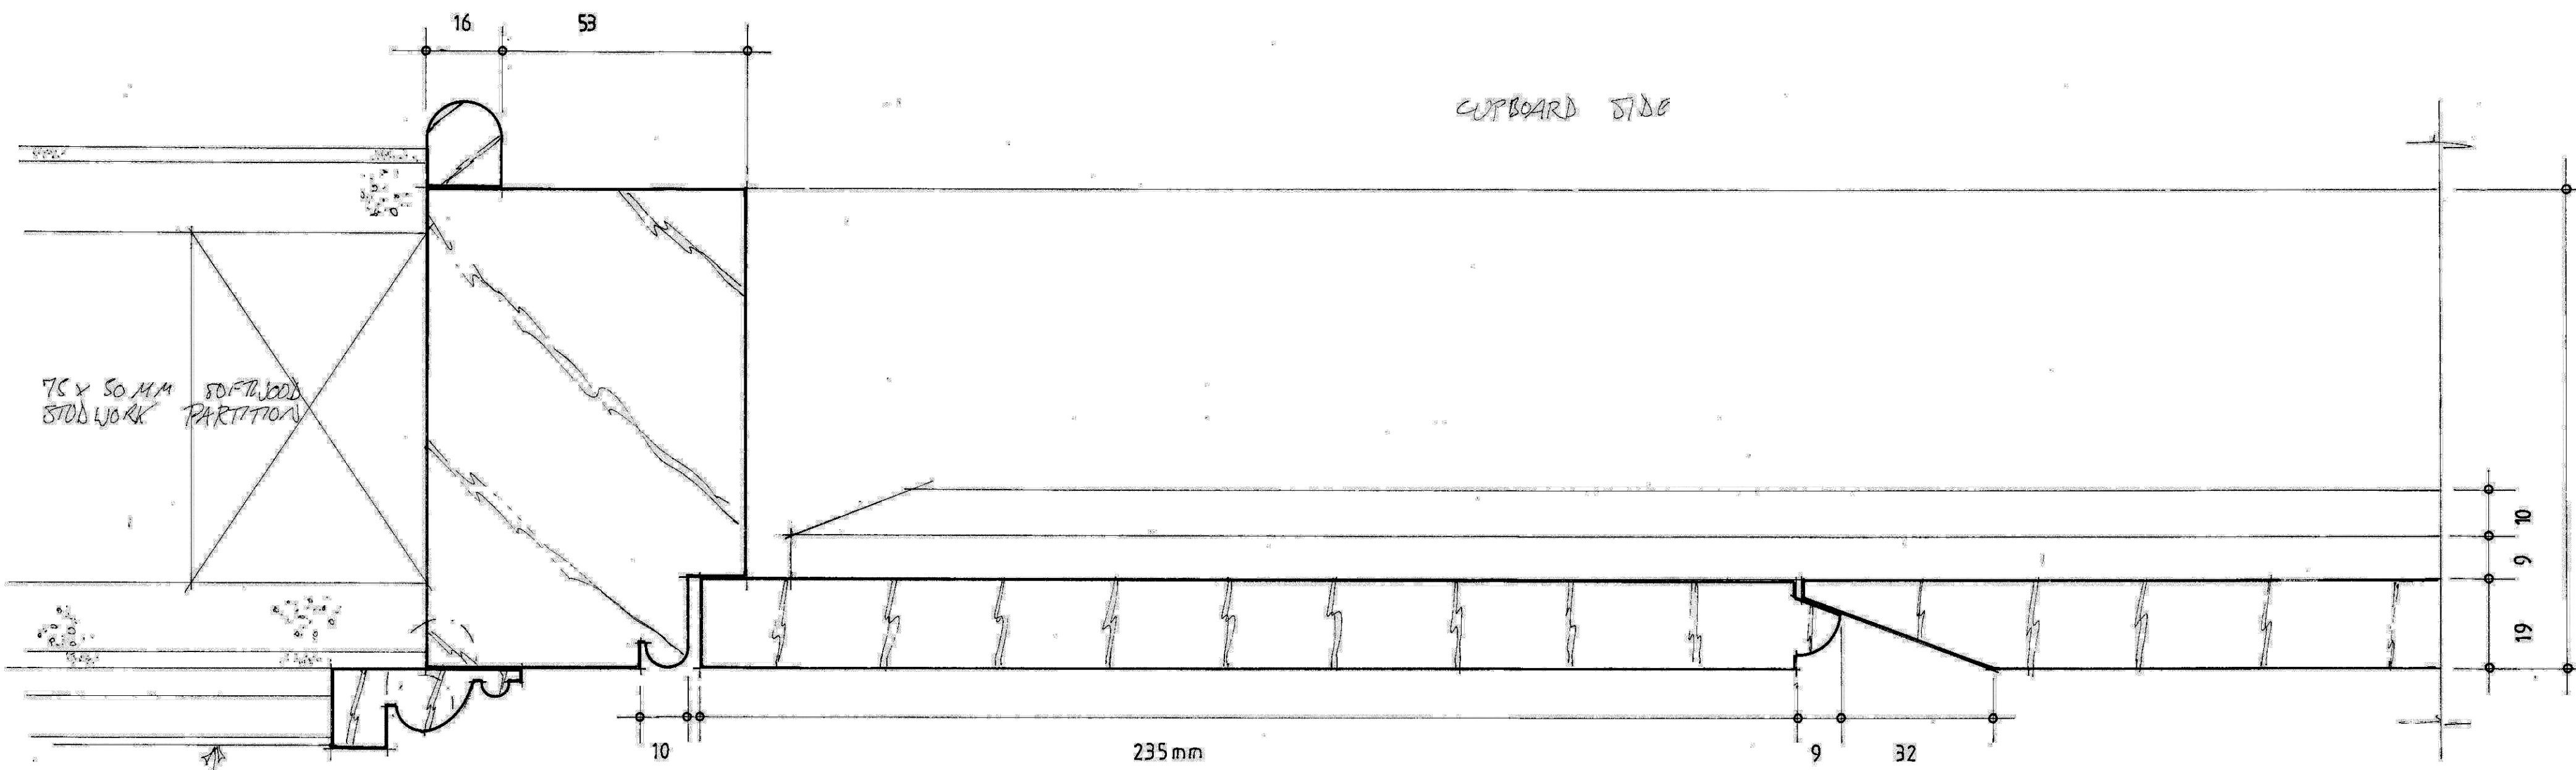

Full size plan

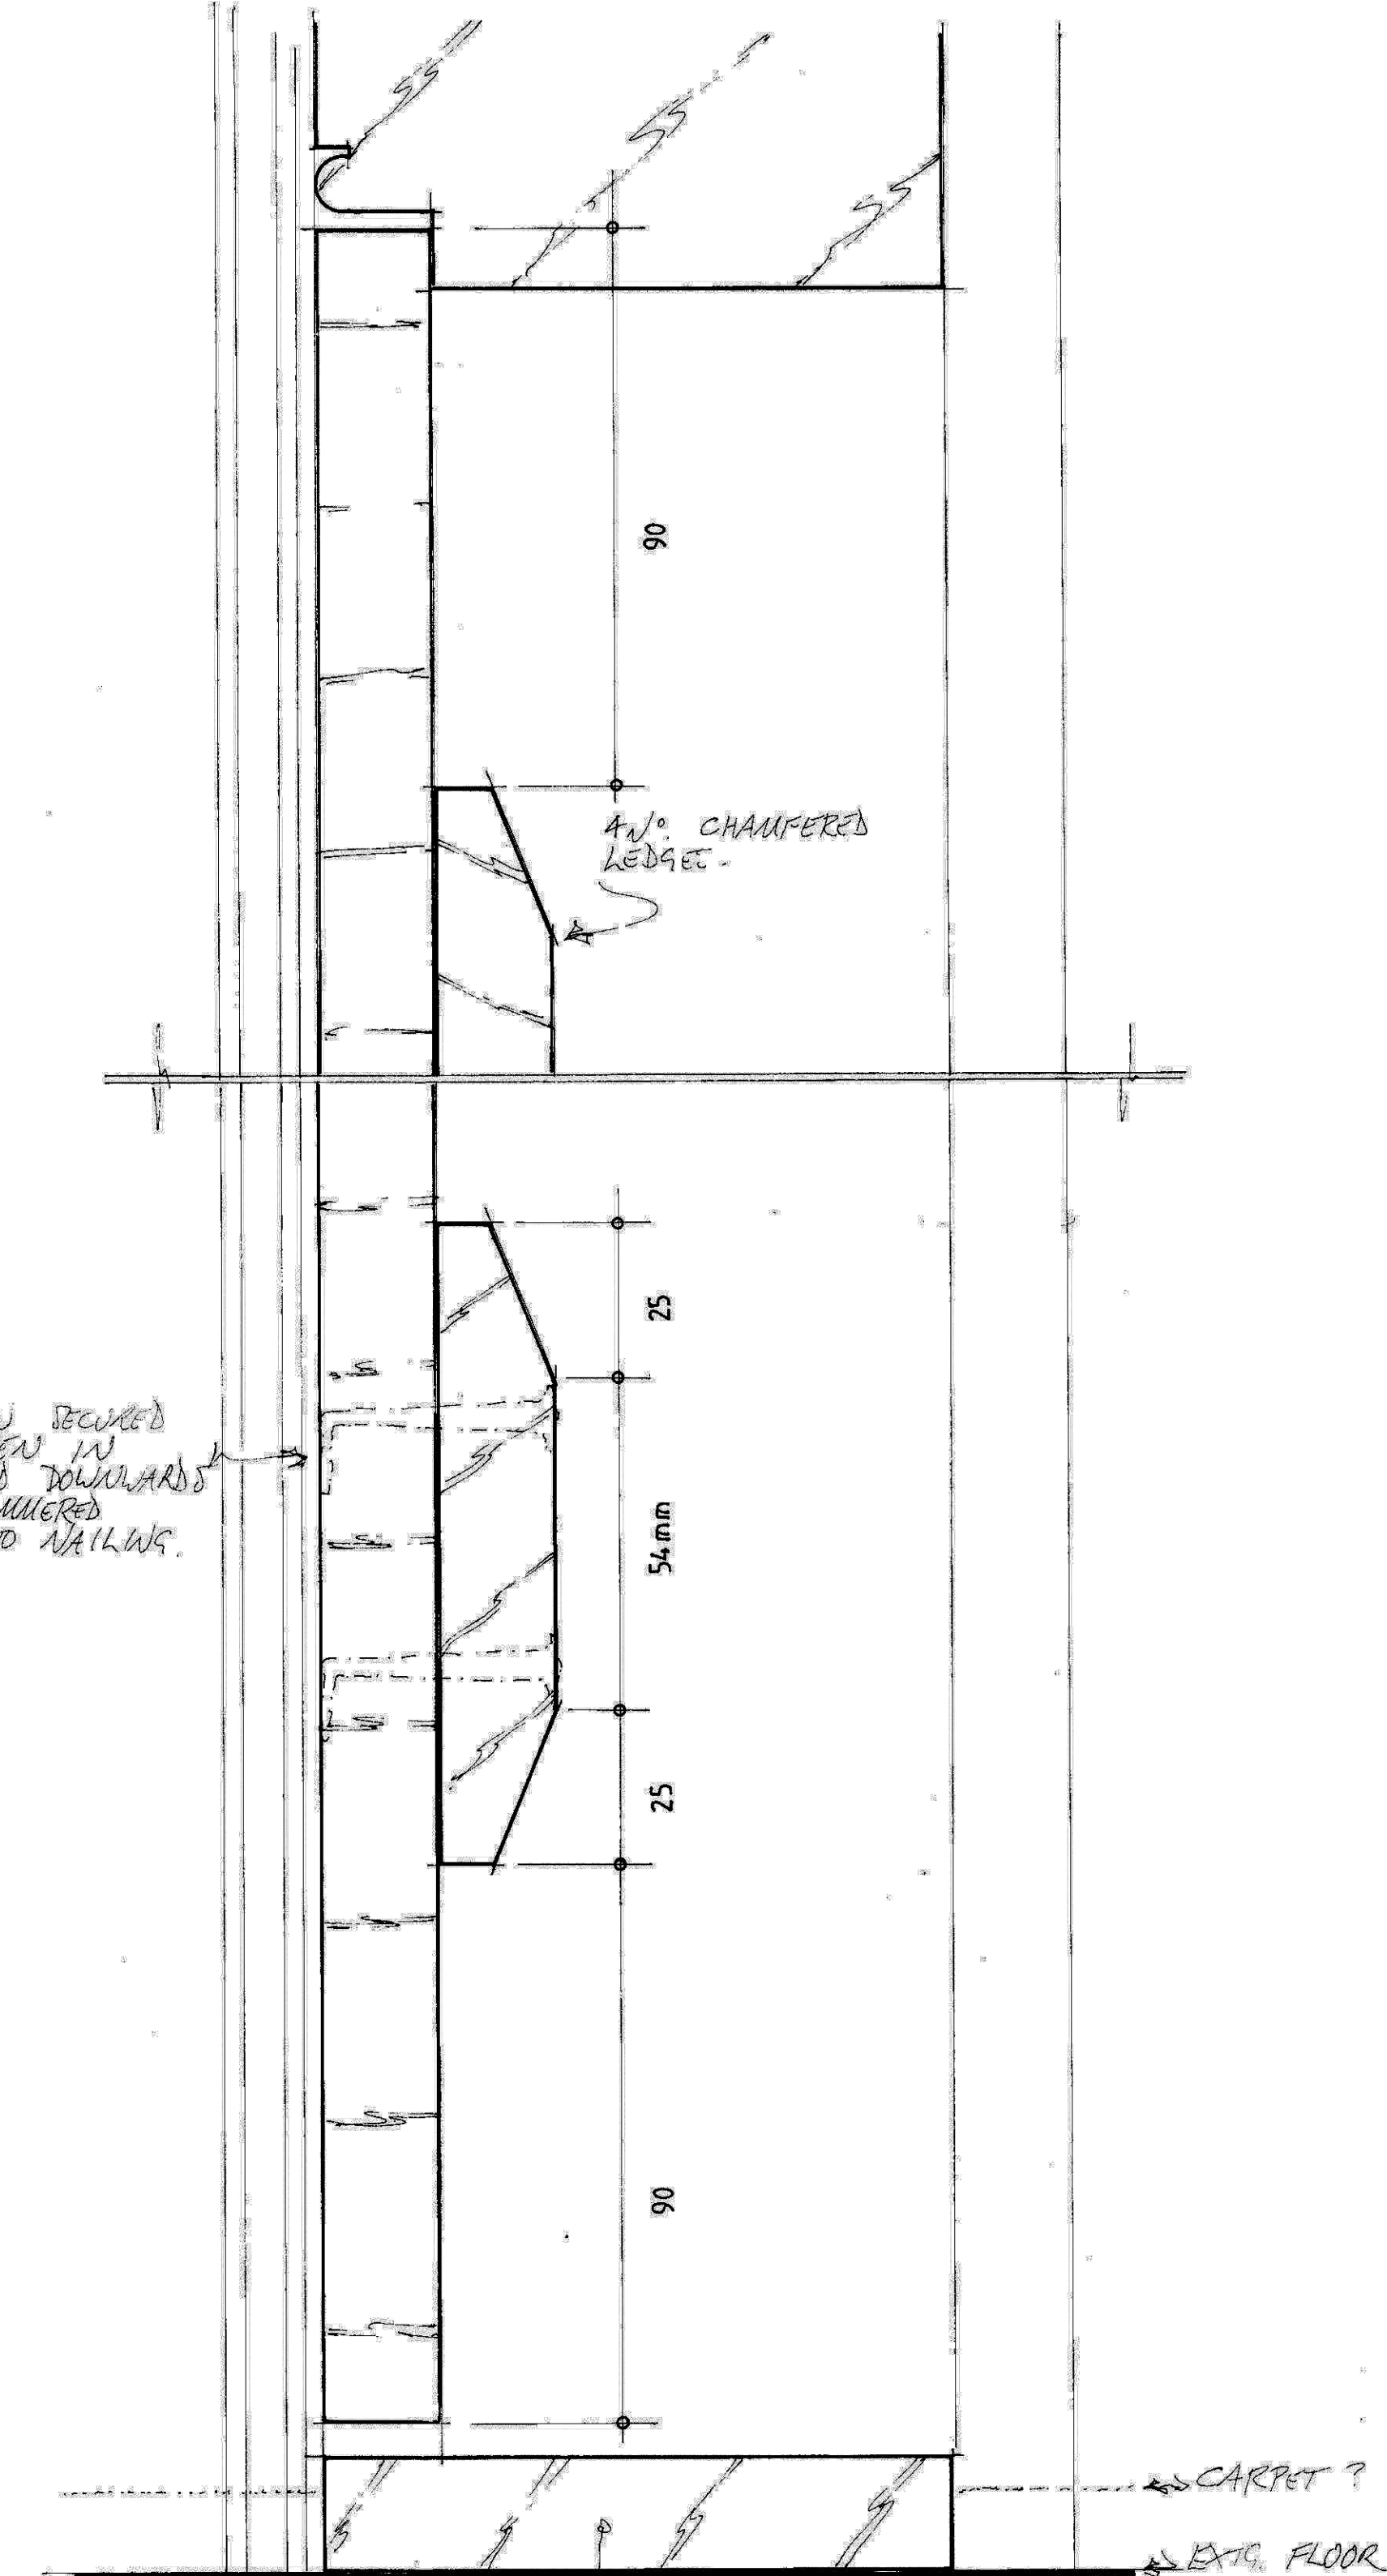

Full size section

East Court Manor

Bedroom 3 cupboard & FFD10 & bedroom 9 fire surround

Scale: full size & 1:5 at A1

Drwg.: ECM/0123/20

Drwg. by: T. Ellis August 2023 Tel.: 01233 770498

Notes:

See drwg. ECM/0123/19 for elevation

Manufacture joinery using joinery quality softwood

Use quarter sawn boards for door

Scan + 2 folded