


FAULTY RESTORED & BROKEN
GLASS REPLACED

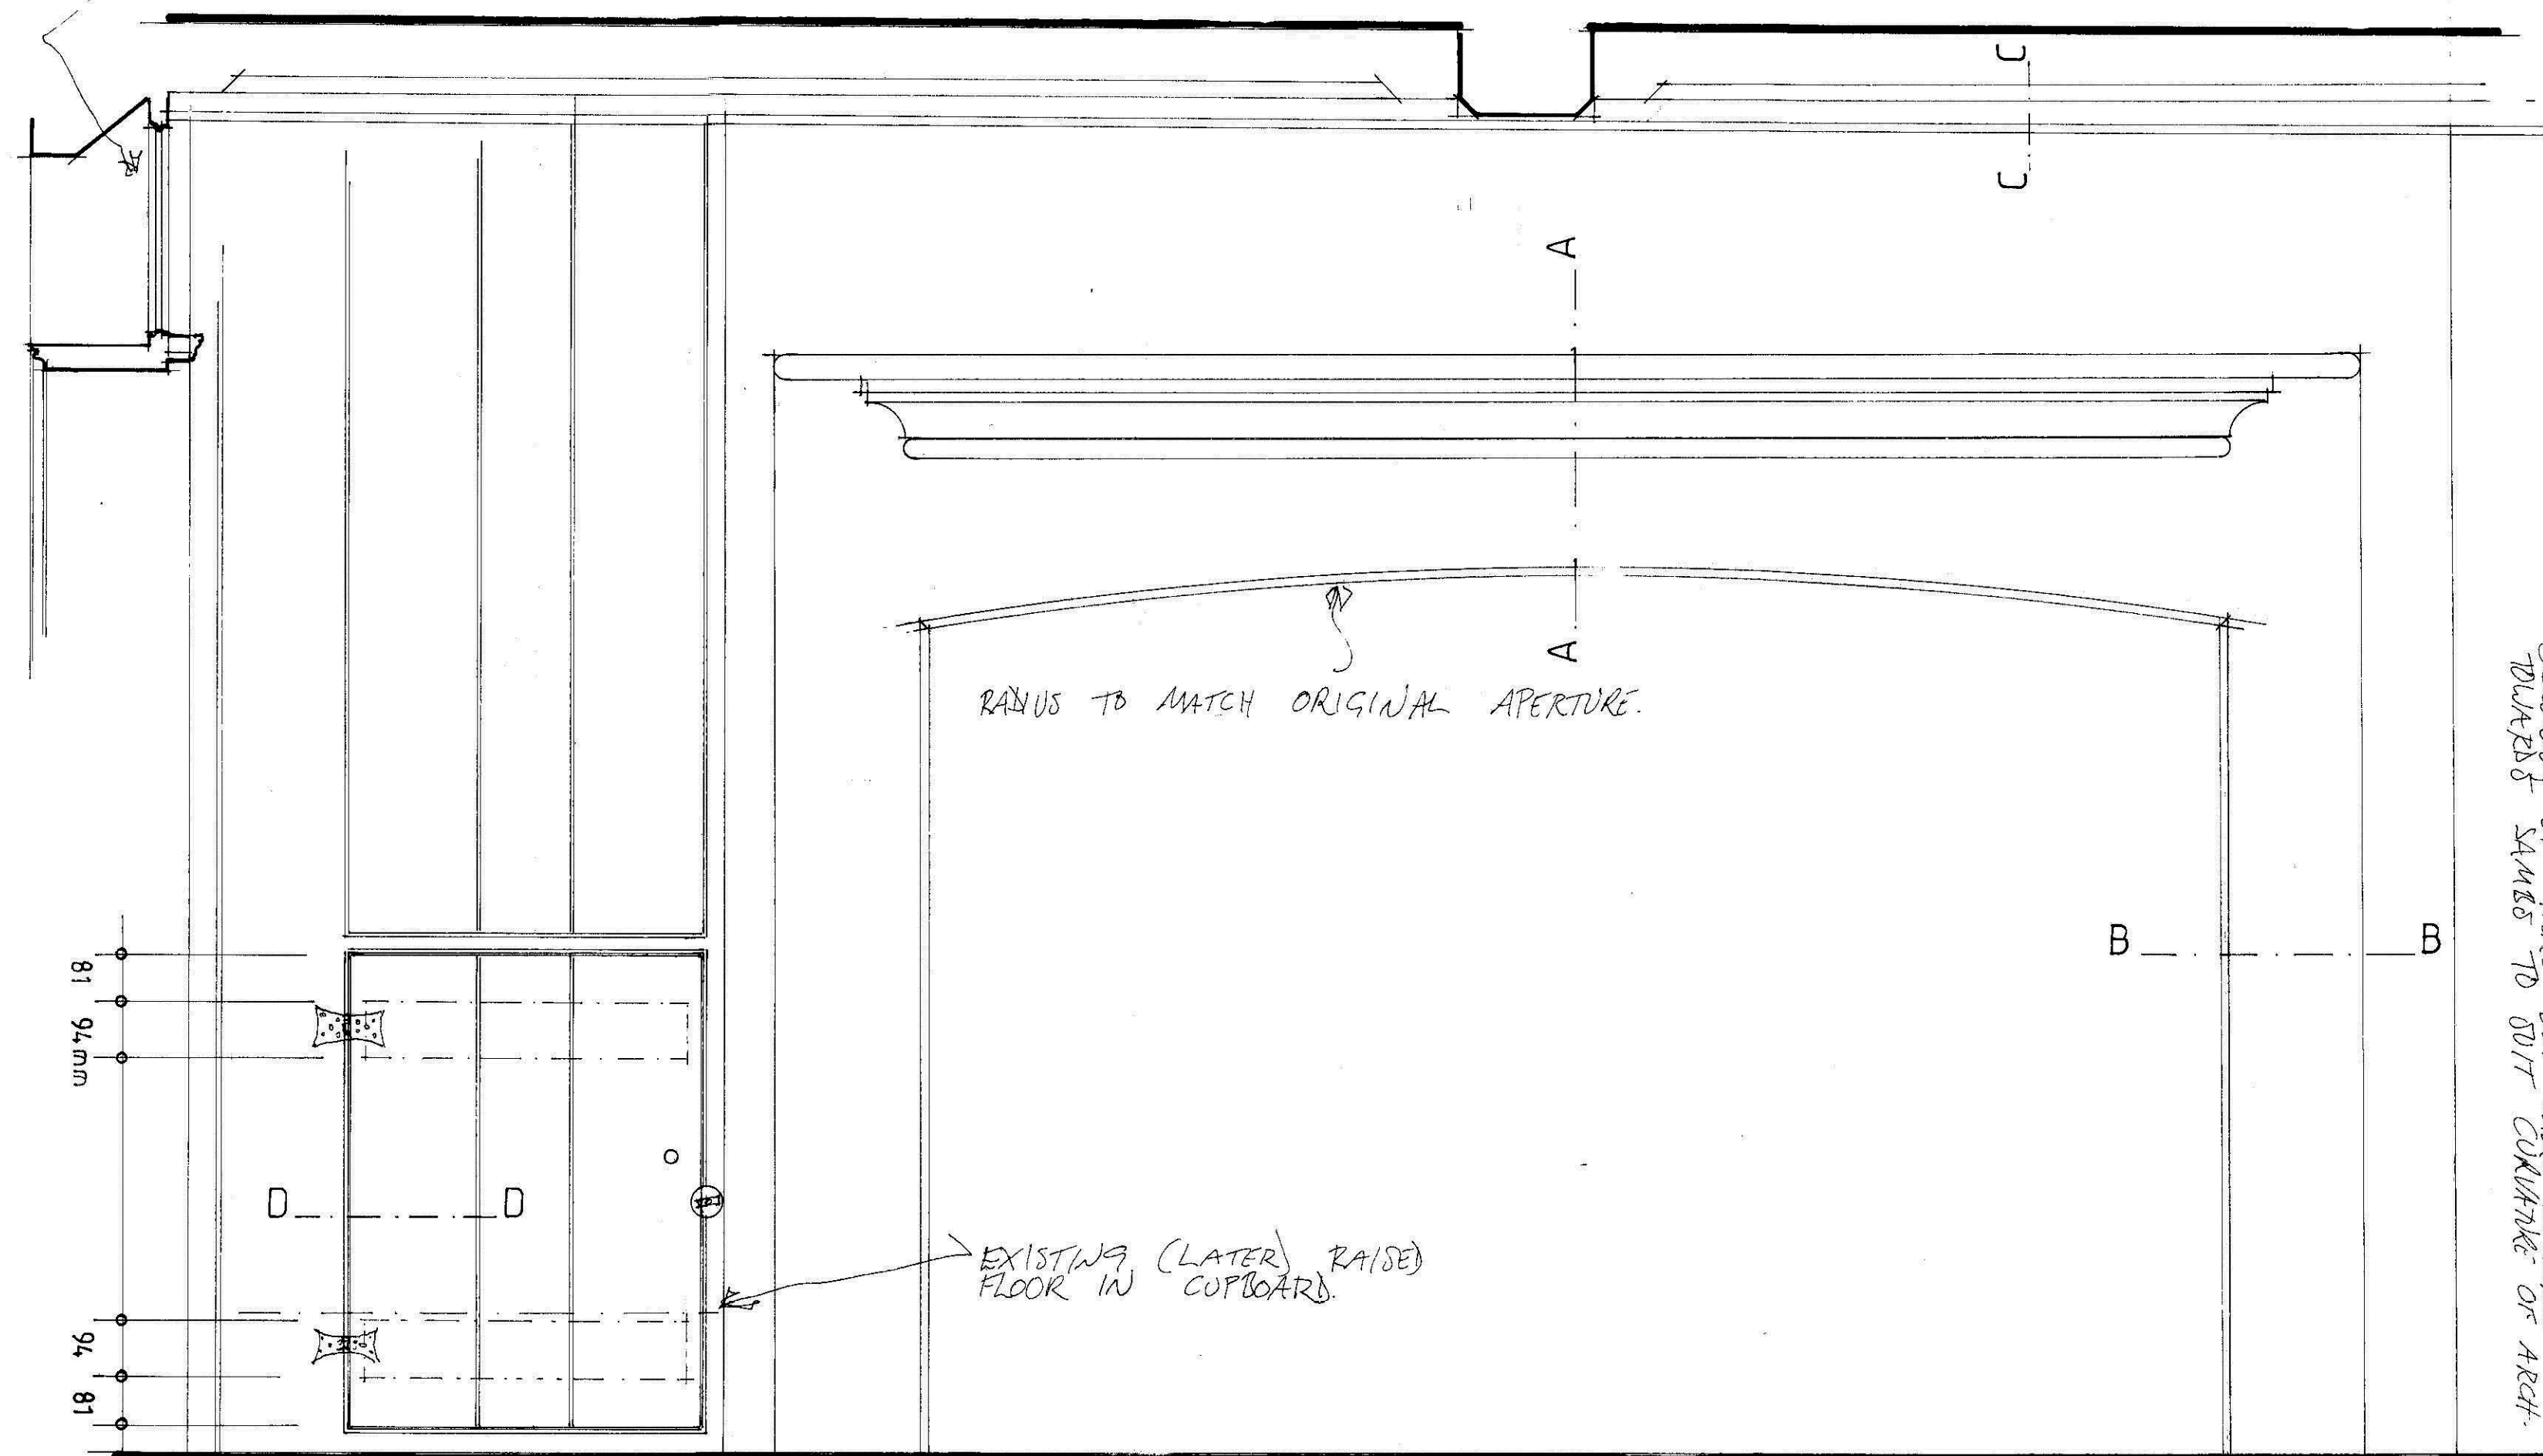

1:10 Elevation

HANG CUPBOARD DOOR ON PAIR OF BUTTERFLY HINGES (HANG FORGED).
BRASS CUPBOARD CATCH & SPON.
BRASS KNOB TO BE SUPPLIED BY TIM ELLIS.


PLANK & LEDGE DOOR MANUFACTURED TO SUIT EXISTING FRAME

1:10 Plan


MANTEL SHELF DOTTED

MANTEL SHELF LET IN TO WALL
PLASTER TO COUNTER ROTATION FROM
WEIGHT OF OBJECTS ON MANTEL SHELF


* THIS IS THE DIMENSION AT THE CENTRE
(CROWN) OF HEAD NOT WITH INCREASE
THICKNESS JAMBS TO SUIT CORNER OF ARCH.

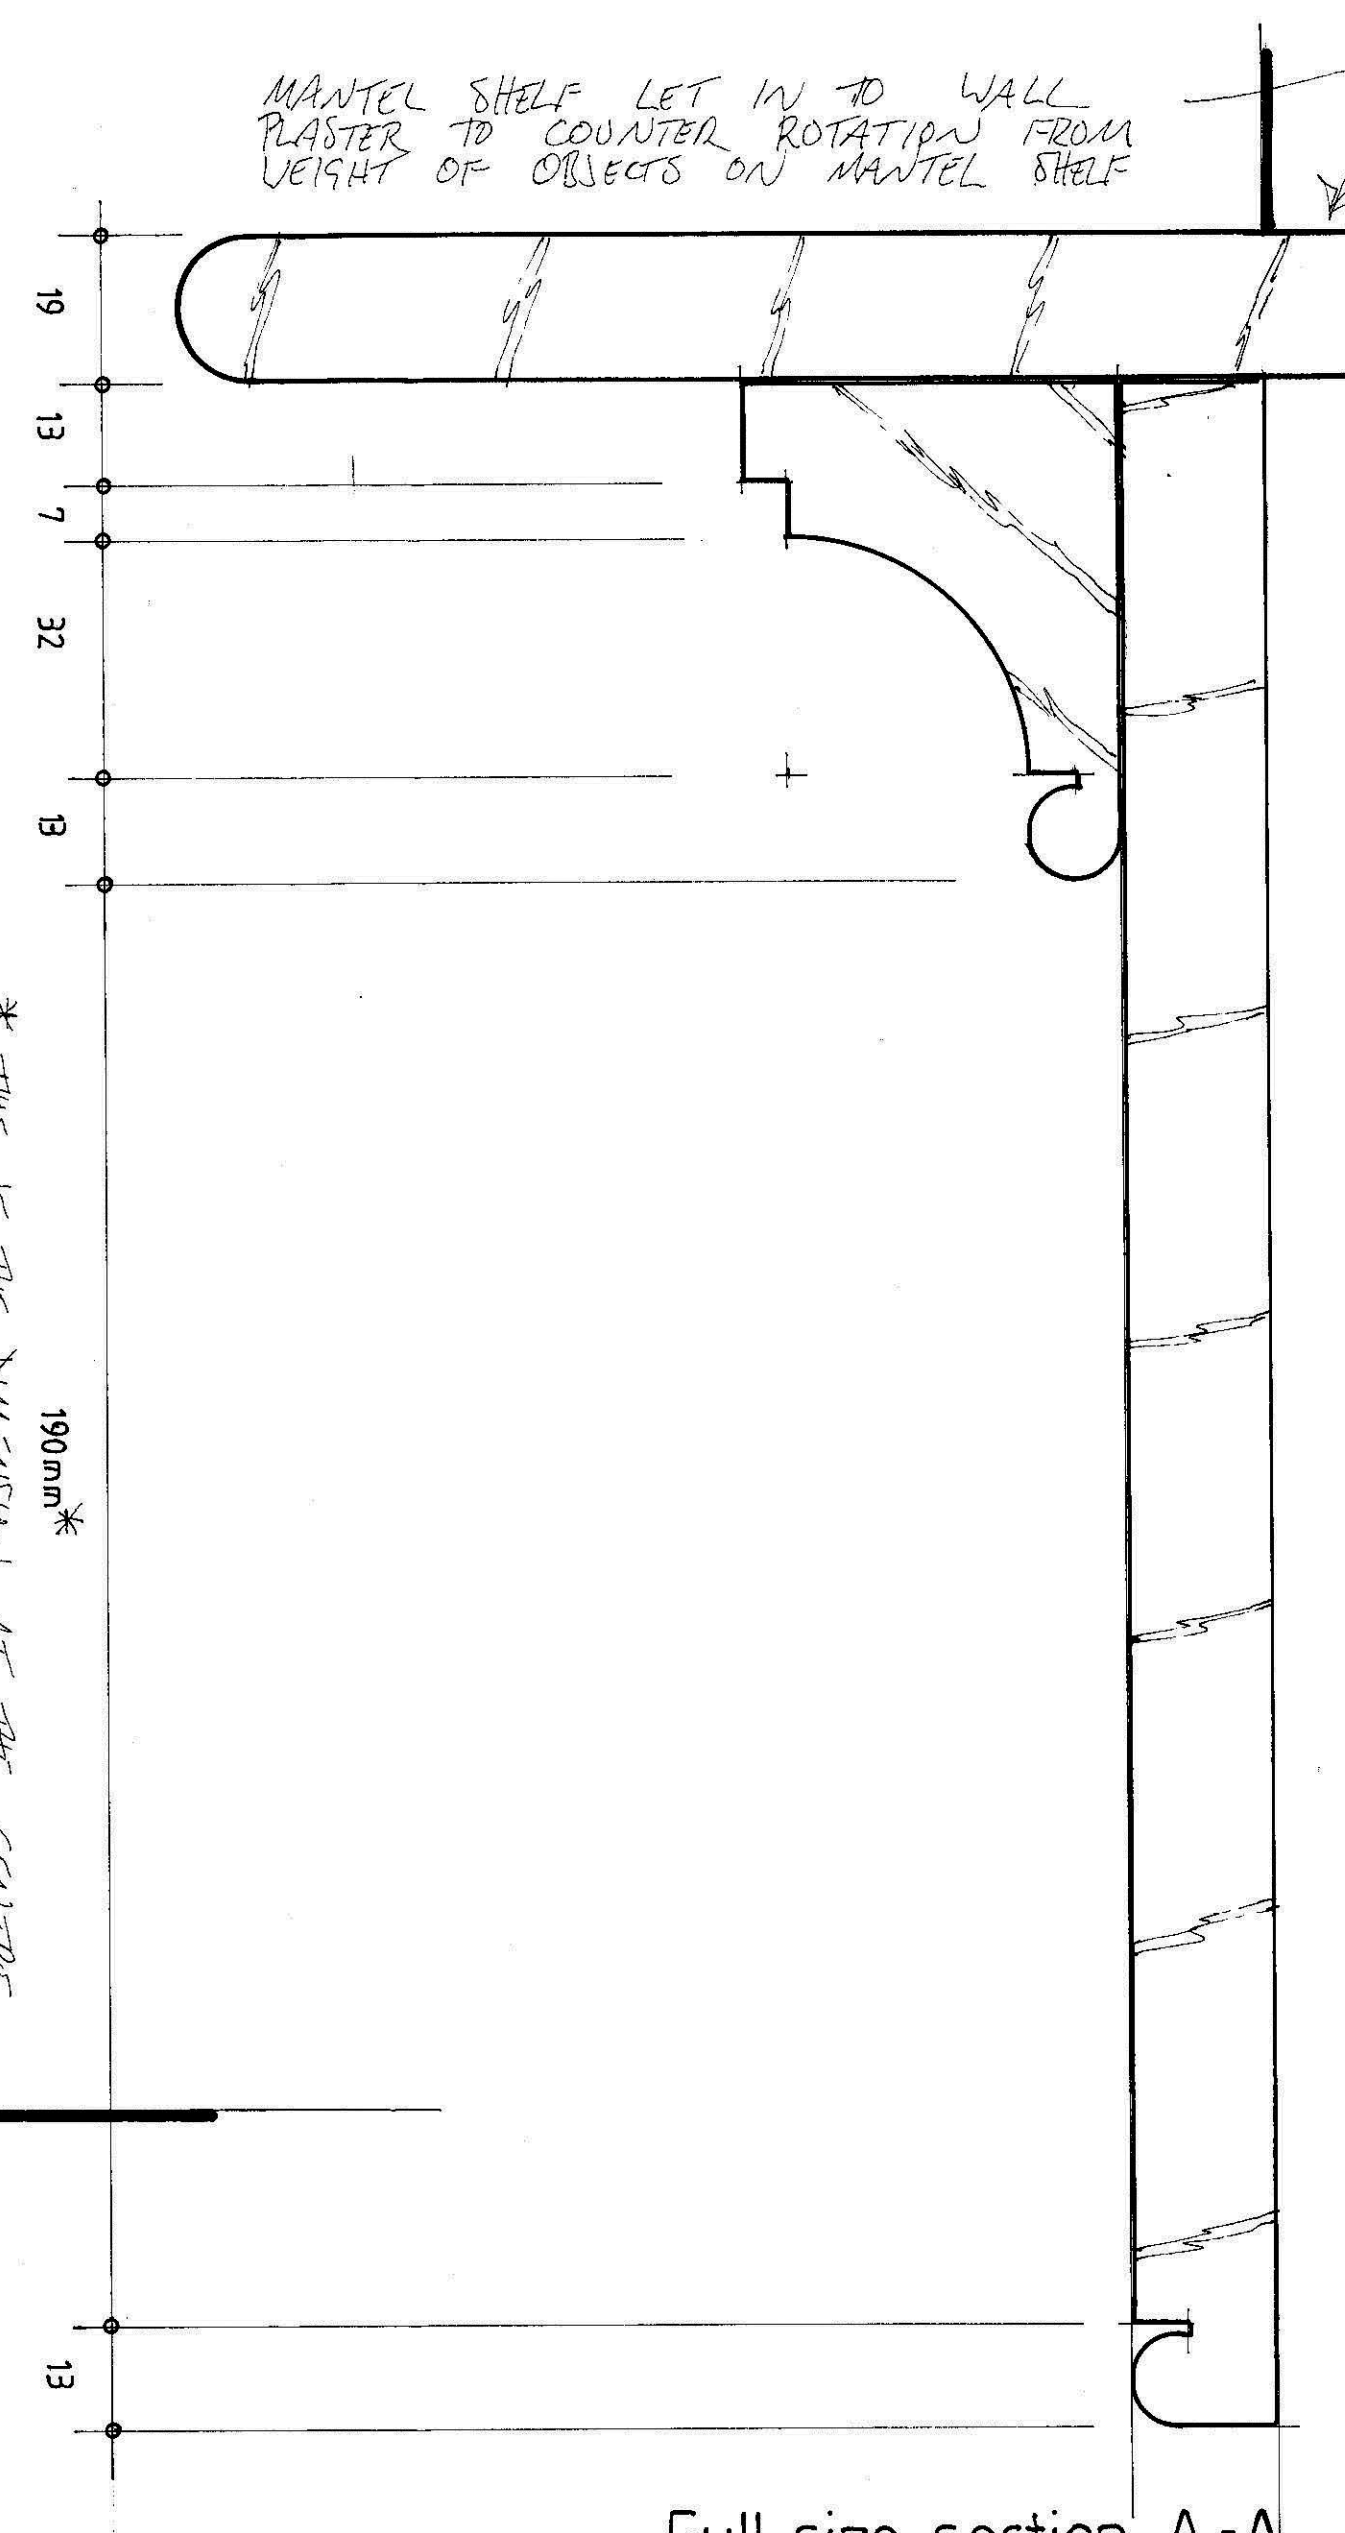

Full size section A-A

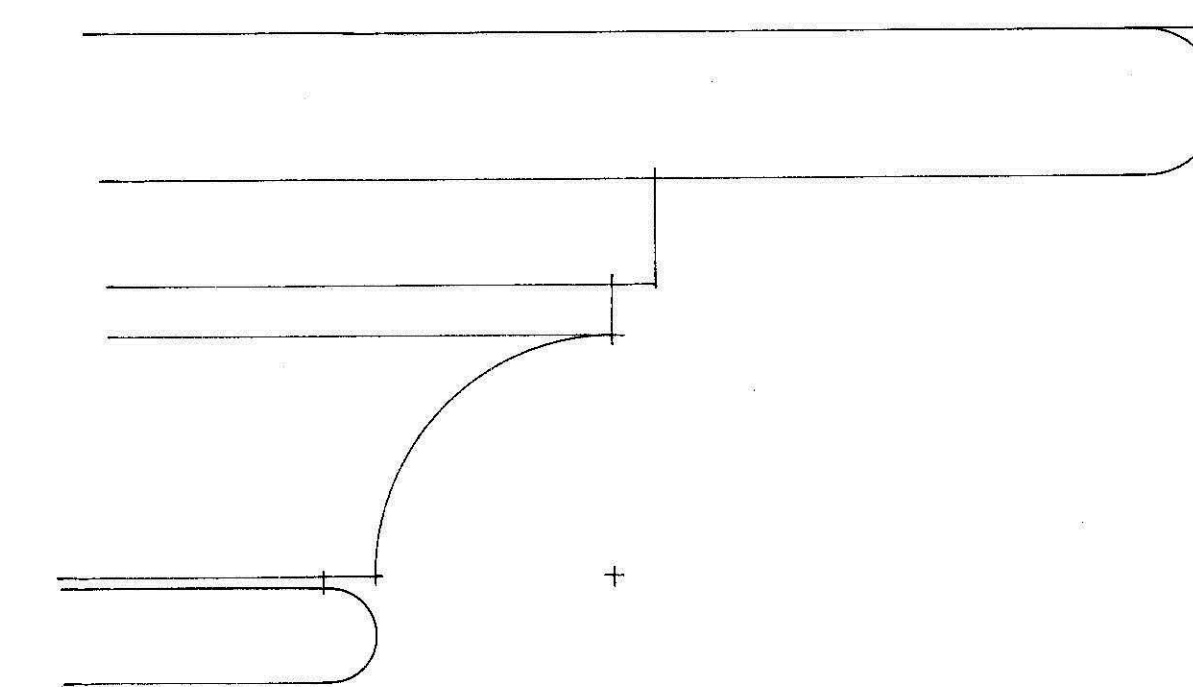


Full size mantel shelf elevation

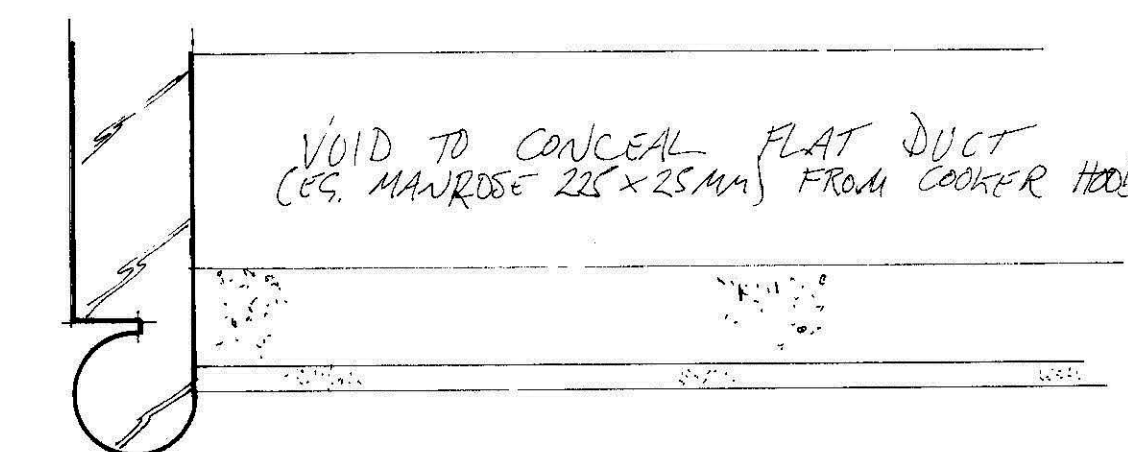

Full size section C-C



Full size section B-B JAMBS 19 x 24mm (24 INCLUDES 13mm BEAD).
2x 9mm DEEP (INCLUDING CHAMFERS) HORIZONTAL LEDGES.

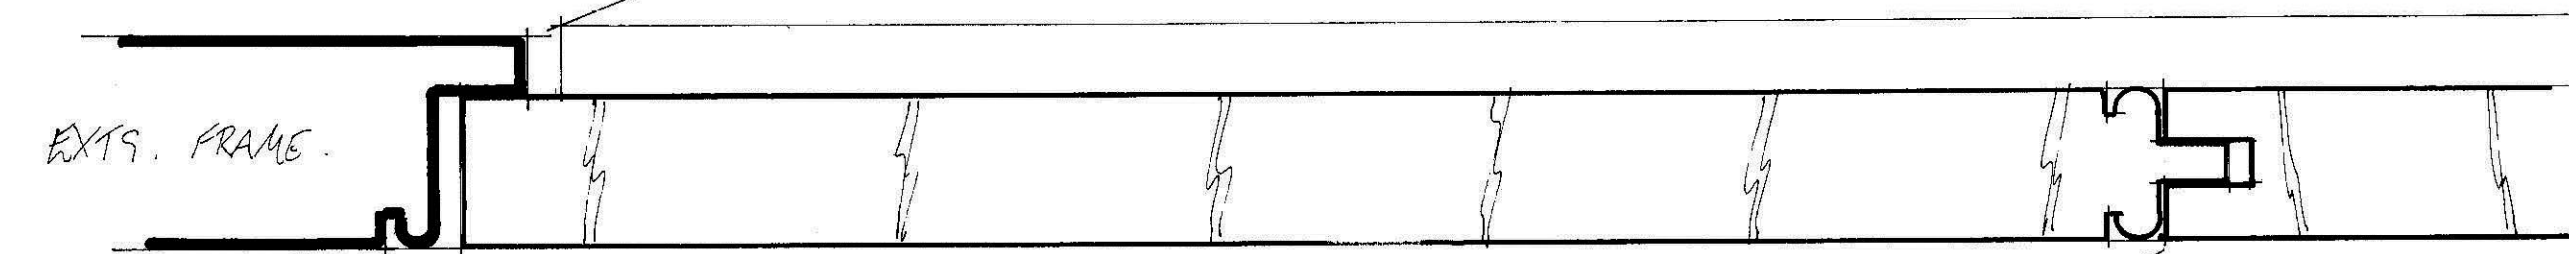

Full size section D-D

East Court Manor

Kitchen fire surround & undercabinet cupboard door

Scale: full size & 1:10 at A1

Drwg: ECM/0123/18

Drwg. by: T. Ellis August 2023 Tel.: 01233 770498

Notes:

Establish critical dimensions on site prior to joinery manufacture

Manufacture joinery using joinery quality softwood

Use quarter sawn boards for door

Scan + 3 folded