



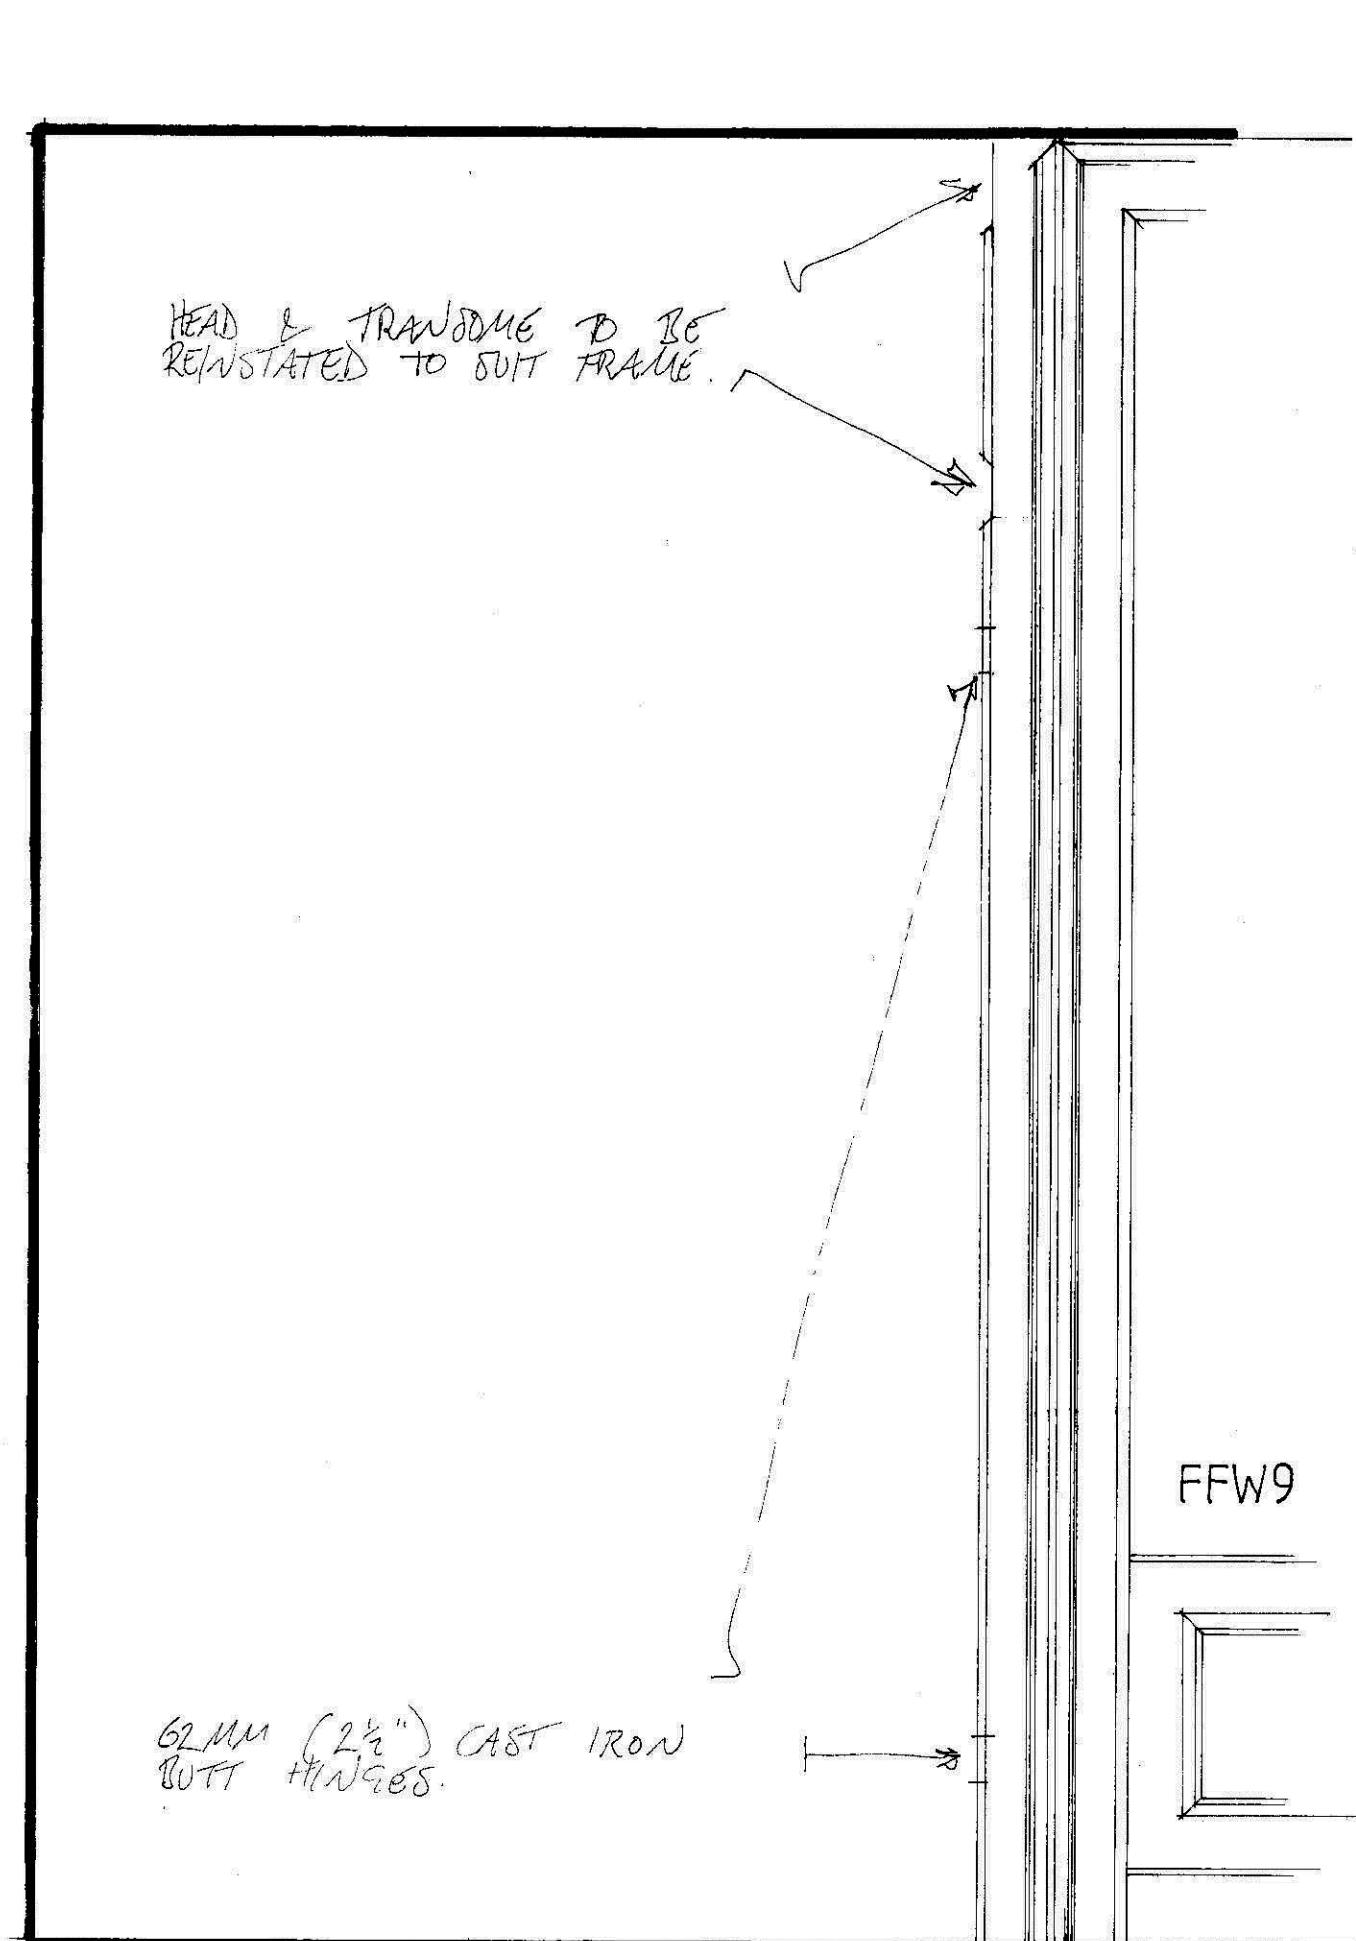


1:10 Elevation as existing

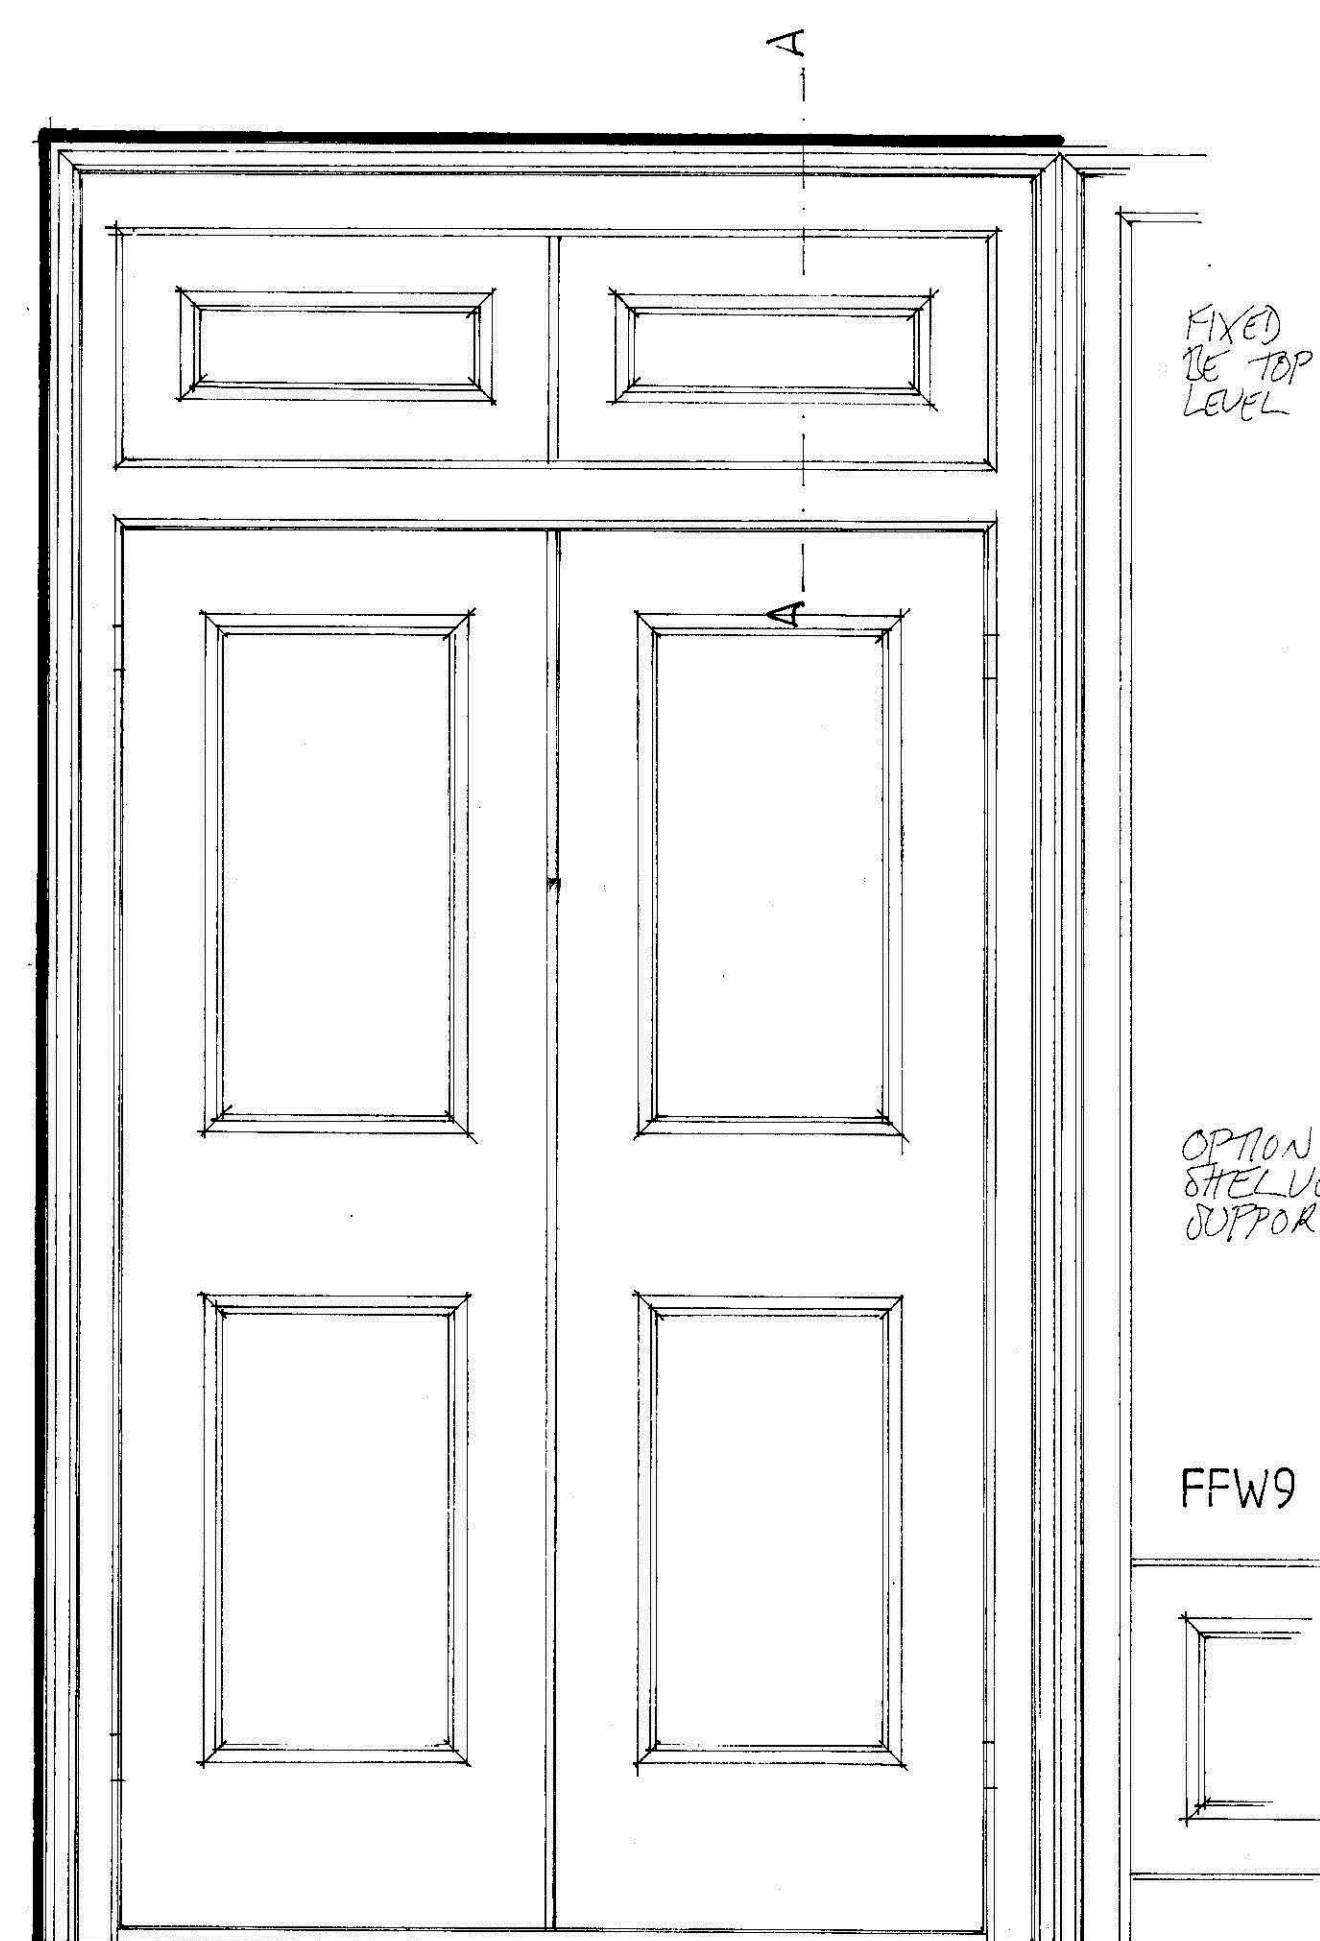



1:10 Elevation as proposed

FIXED PANEL BUT COULD
BE TOP HUNG IF HIGH
LEVEL SHELVES REQUIRED


OPTION FOR 19MM THICK
SHELVES ON CHAMFERED
SUPPORT BATTENS

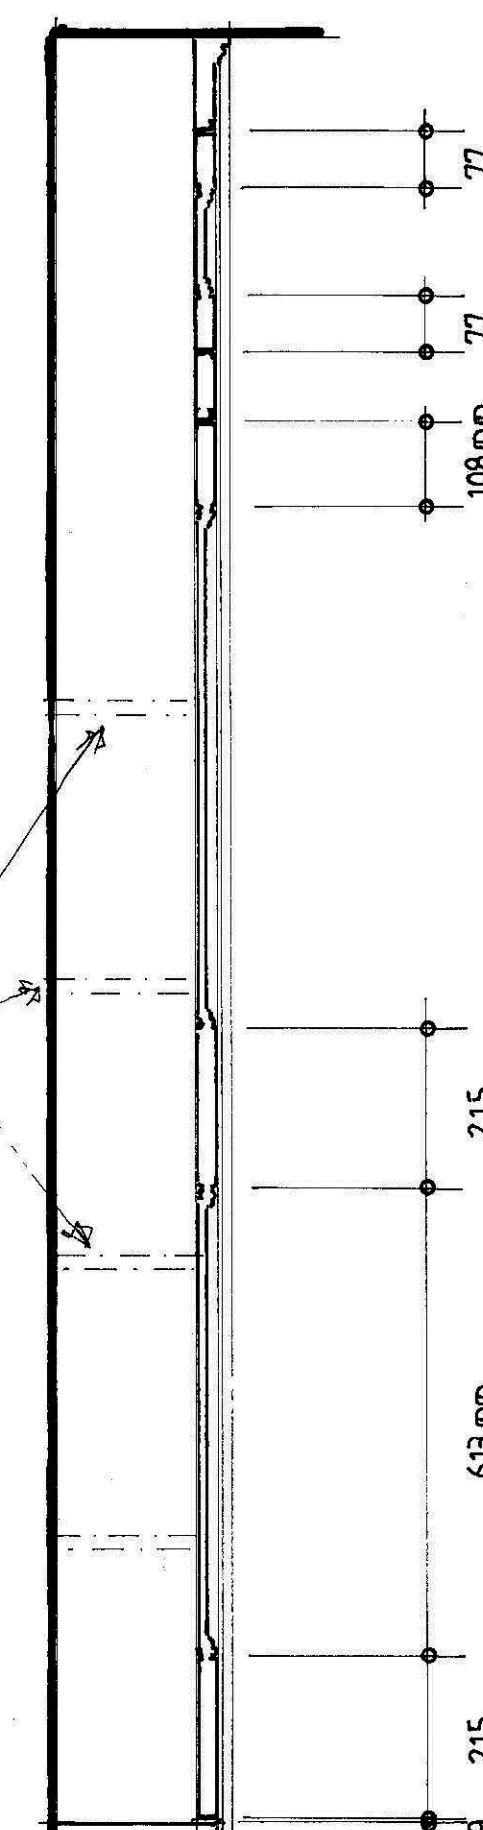

1:10 Section

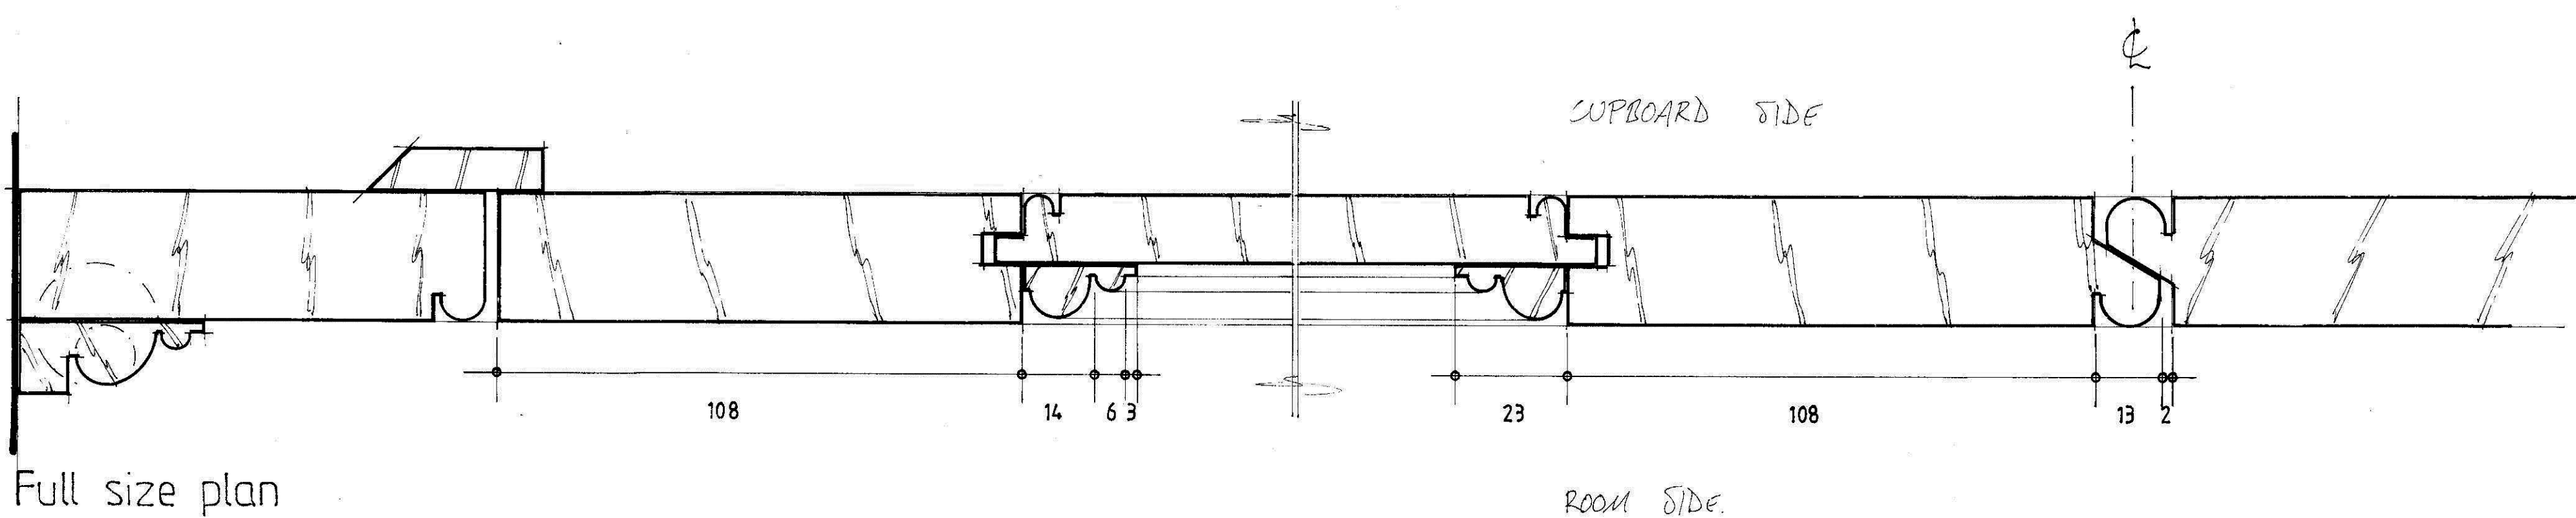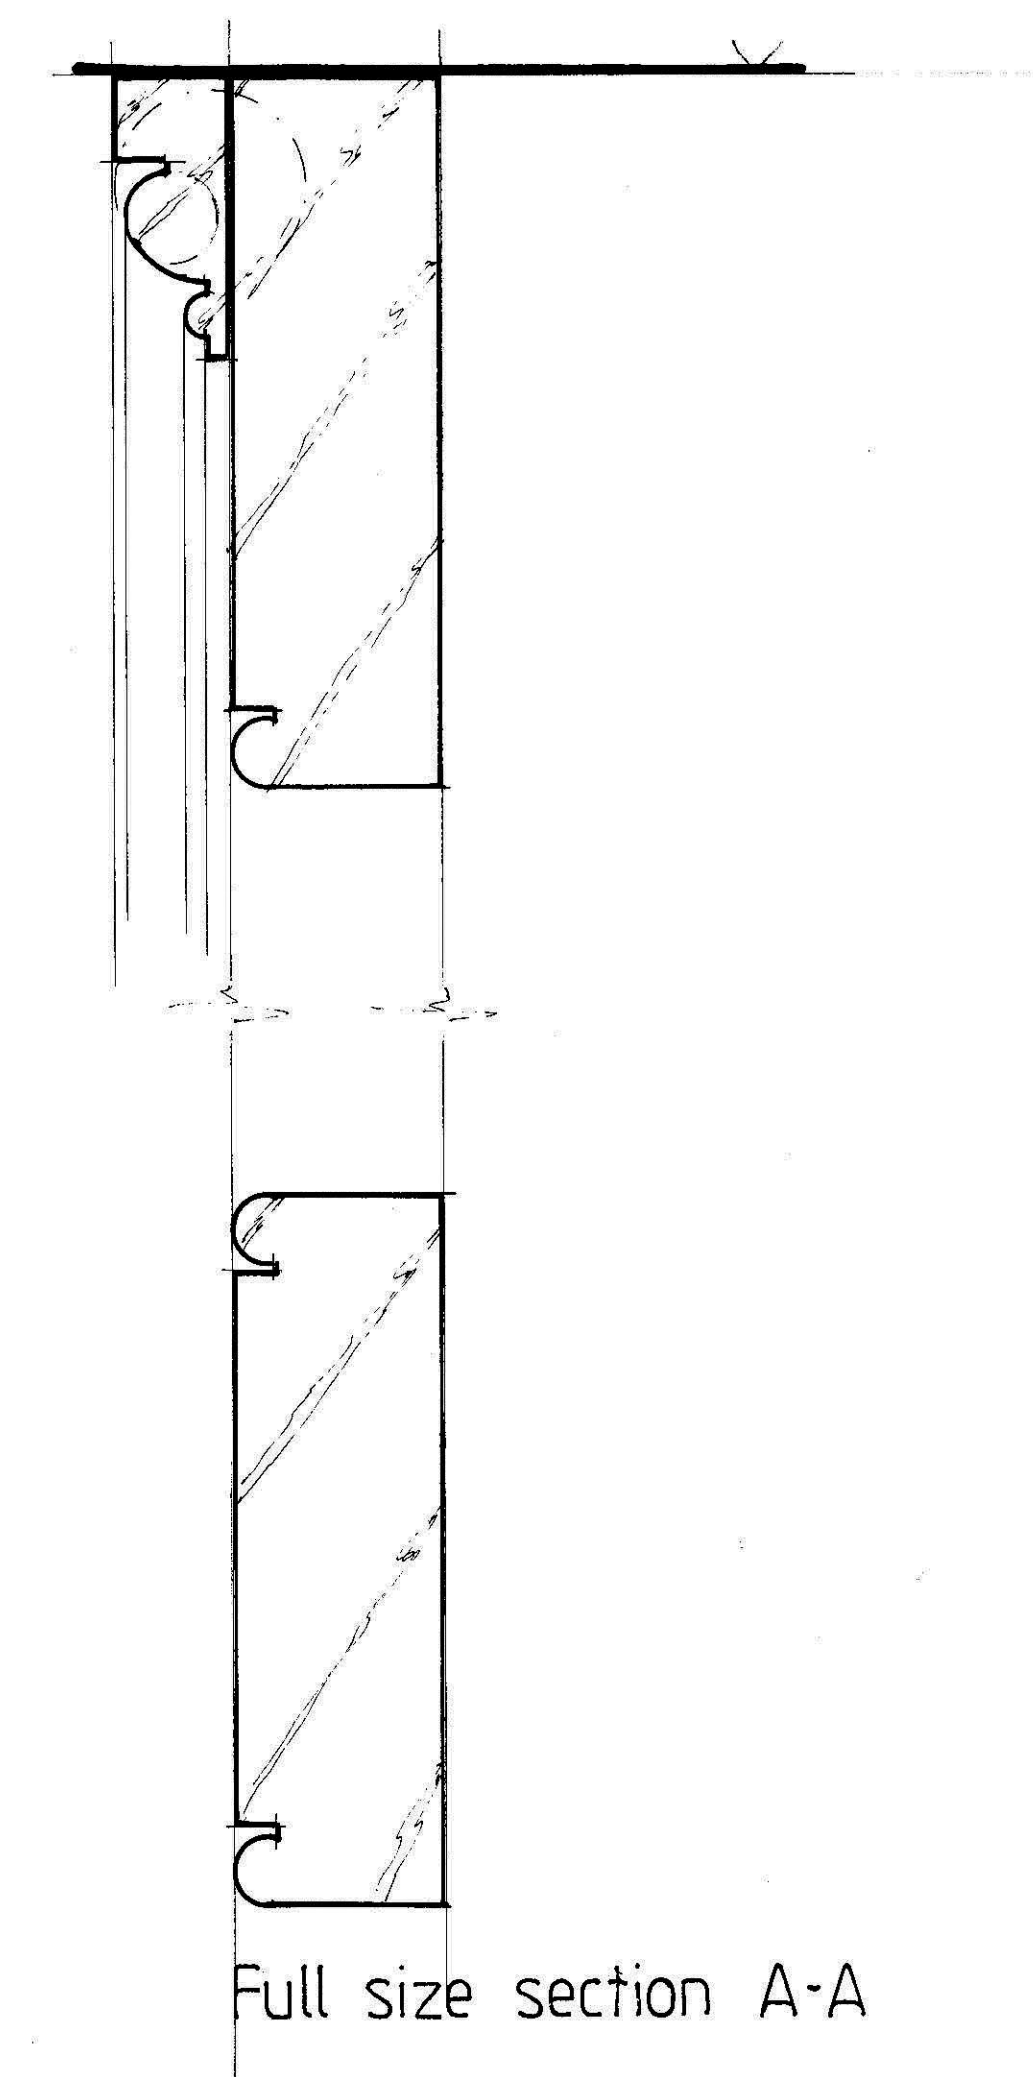

Full size plan

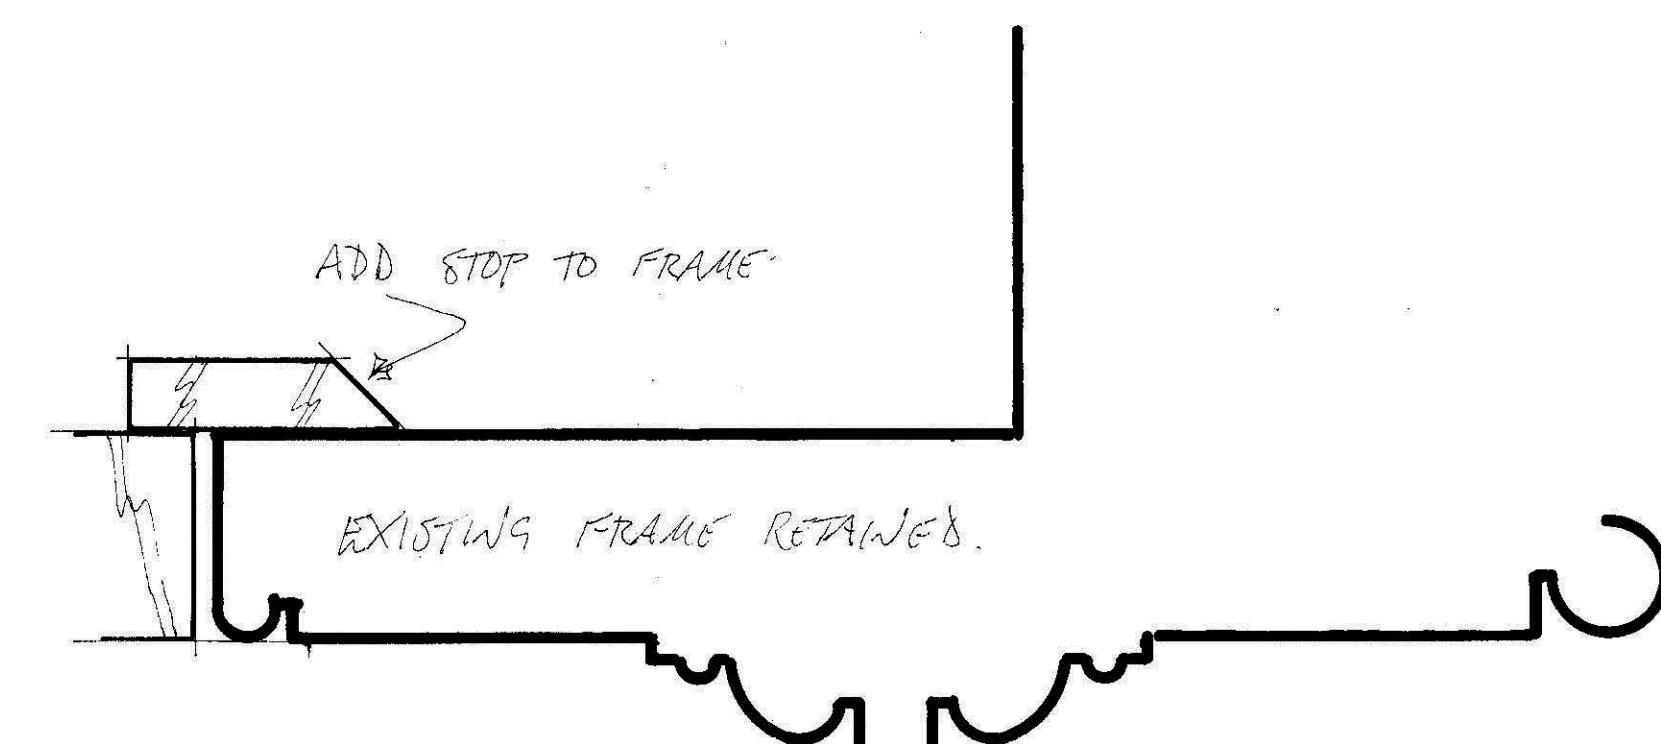

East Court Manor

Bedroom 1 fitted cupboard


Scale: full size & 1:10

Drwg: ECM/0123/21

Drwg. by: T. Ellis August 2023 Tel: 01233 770498

Notes:

Manufacture joinery using joinery quality softwood

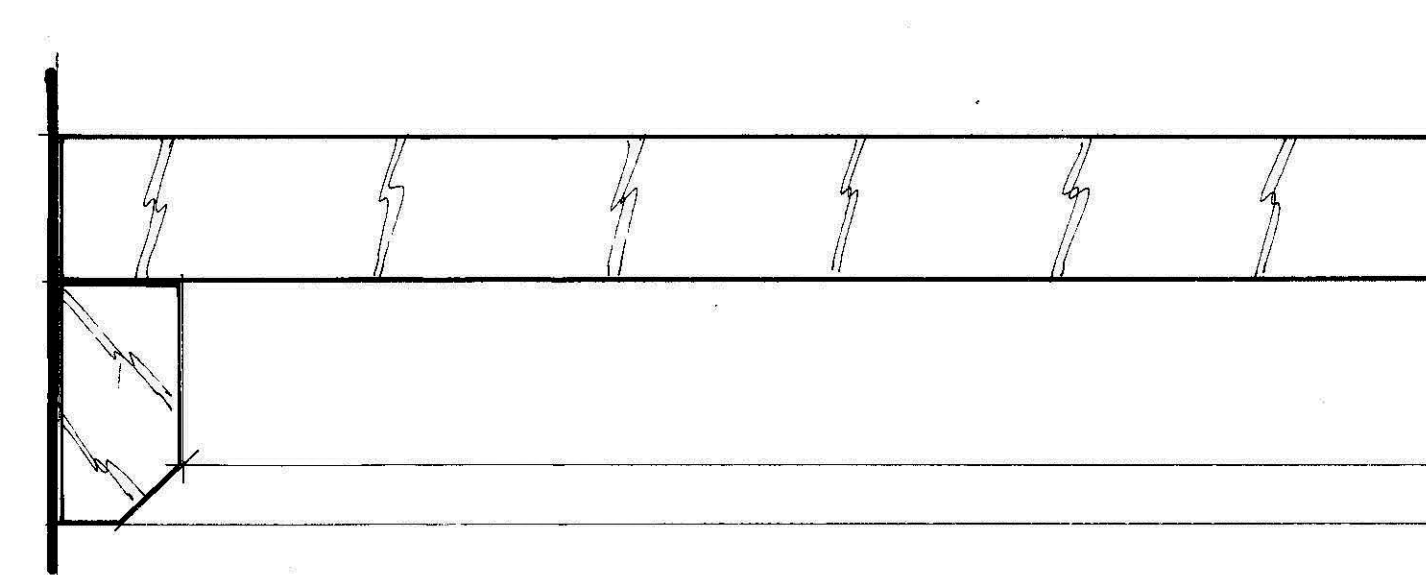

Full size shelf & chamfered support battens

Scan & 3 folded