

East Court Manor

Entrance hall pilasters & insitu-run plaster

Scale: full size


Drwg.: ECM/0123/17

Drwg. by: T. Ellis August 2023 Tel.: 01233 770498


Notes:

Manufacture joinery using joinery quality softwood


See estate agent's photo of pilaster & plaster

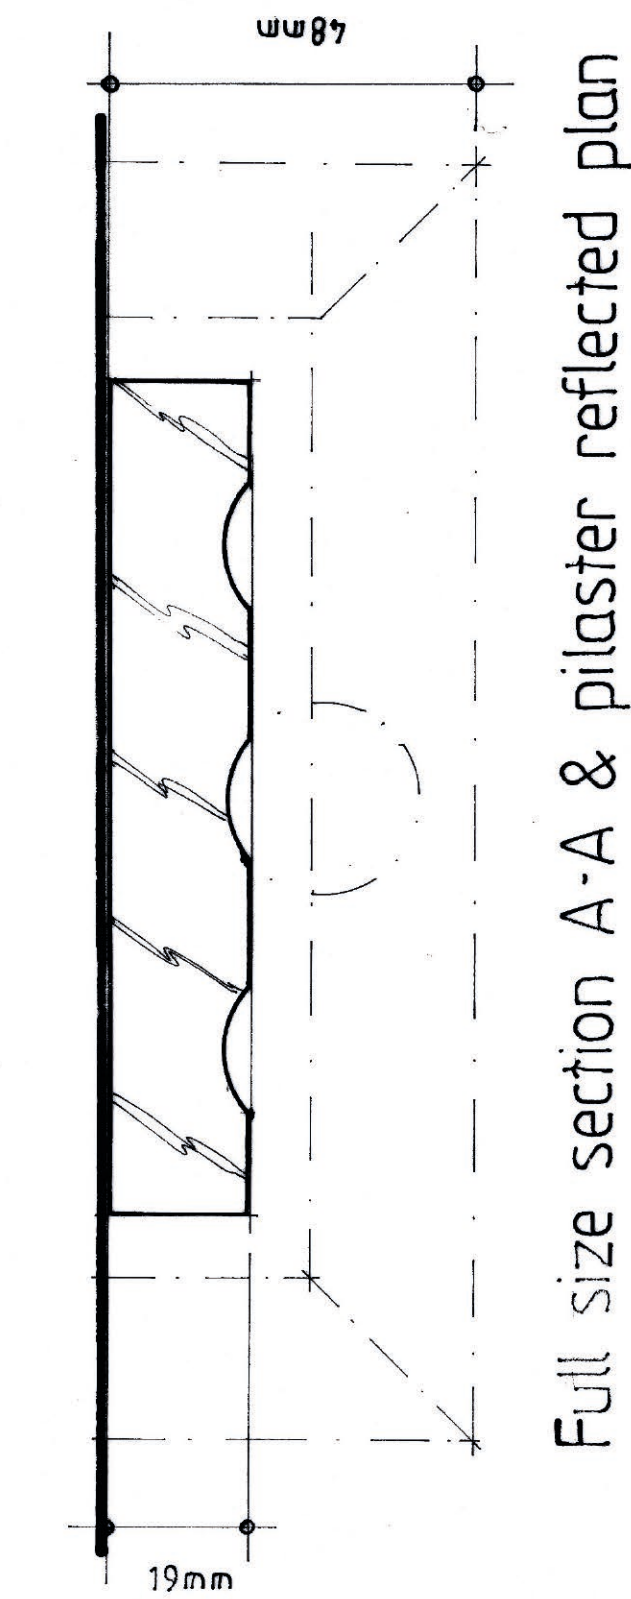


Full size section A-A & pilaster reflected plan

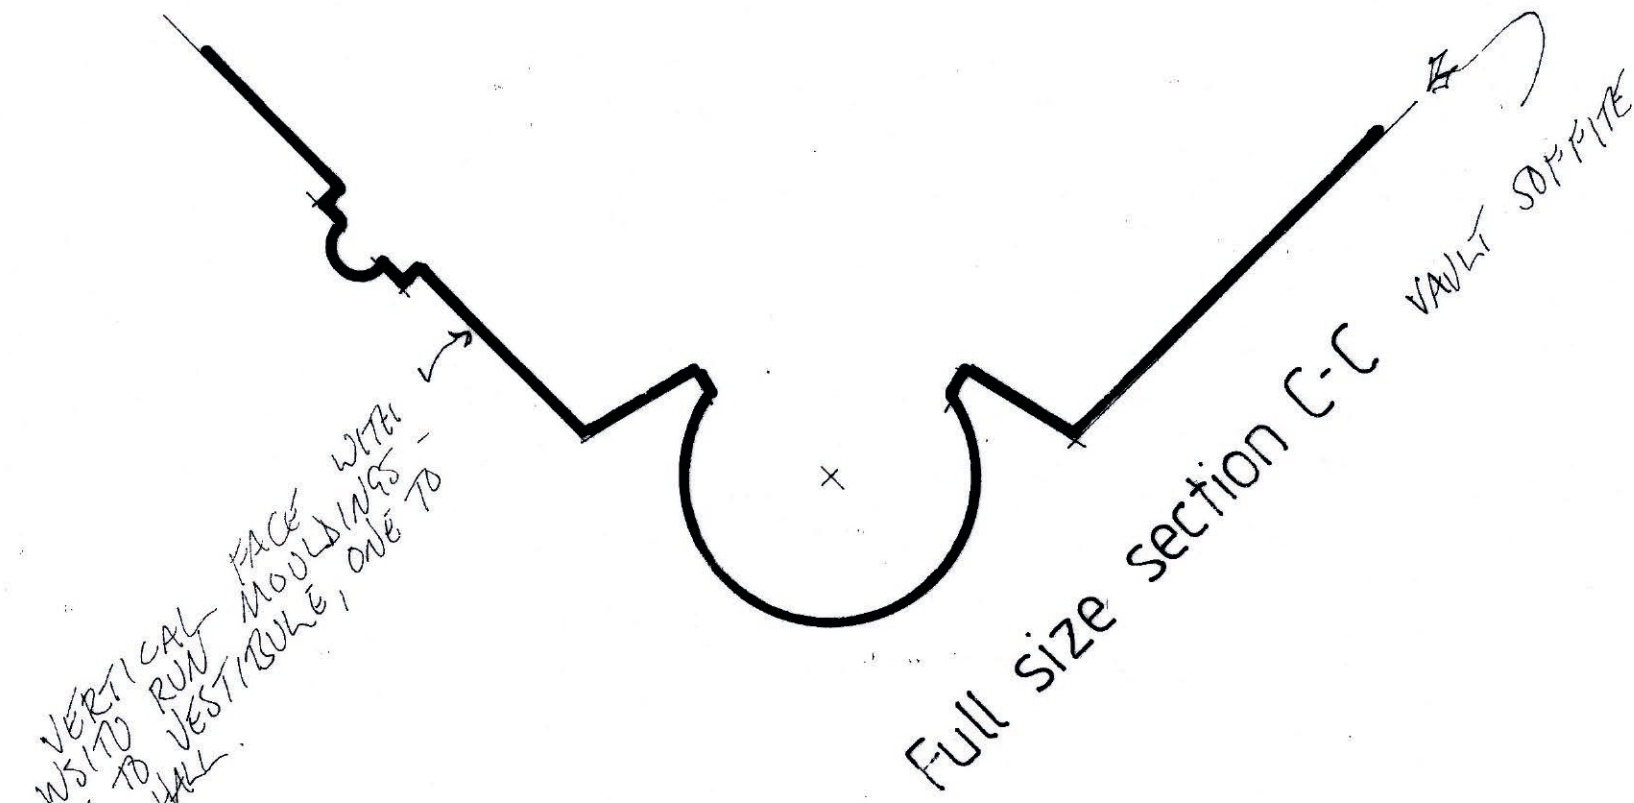


Full size section C-C

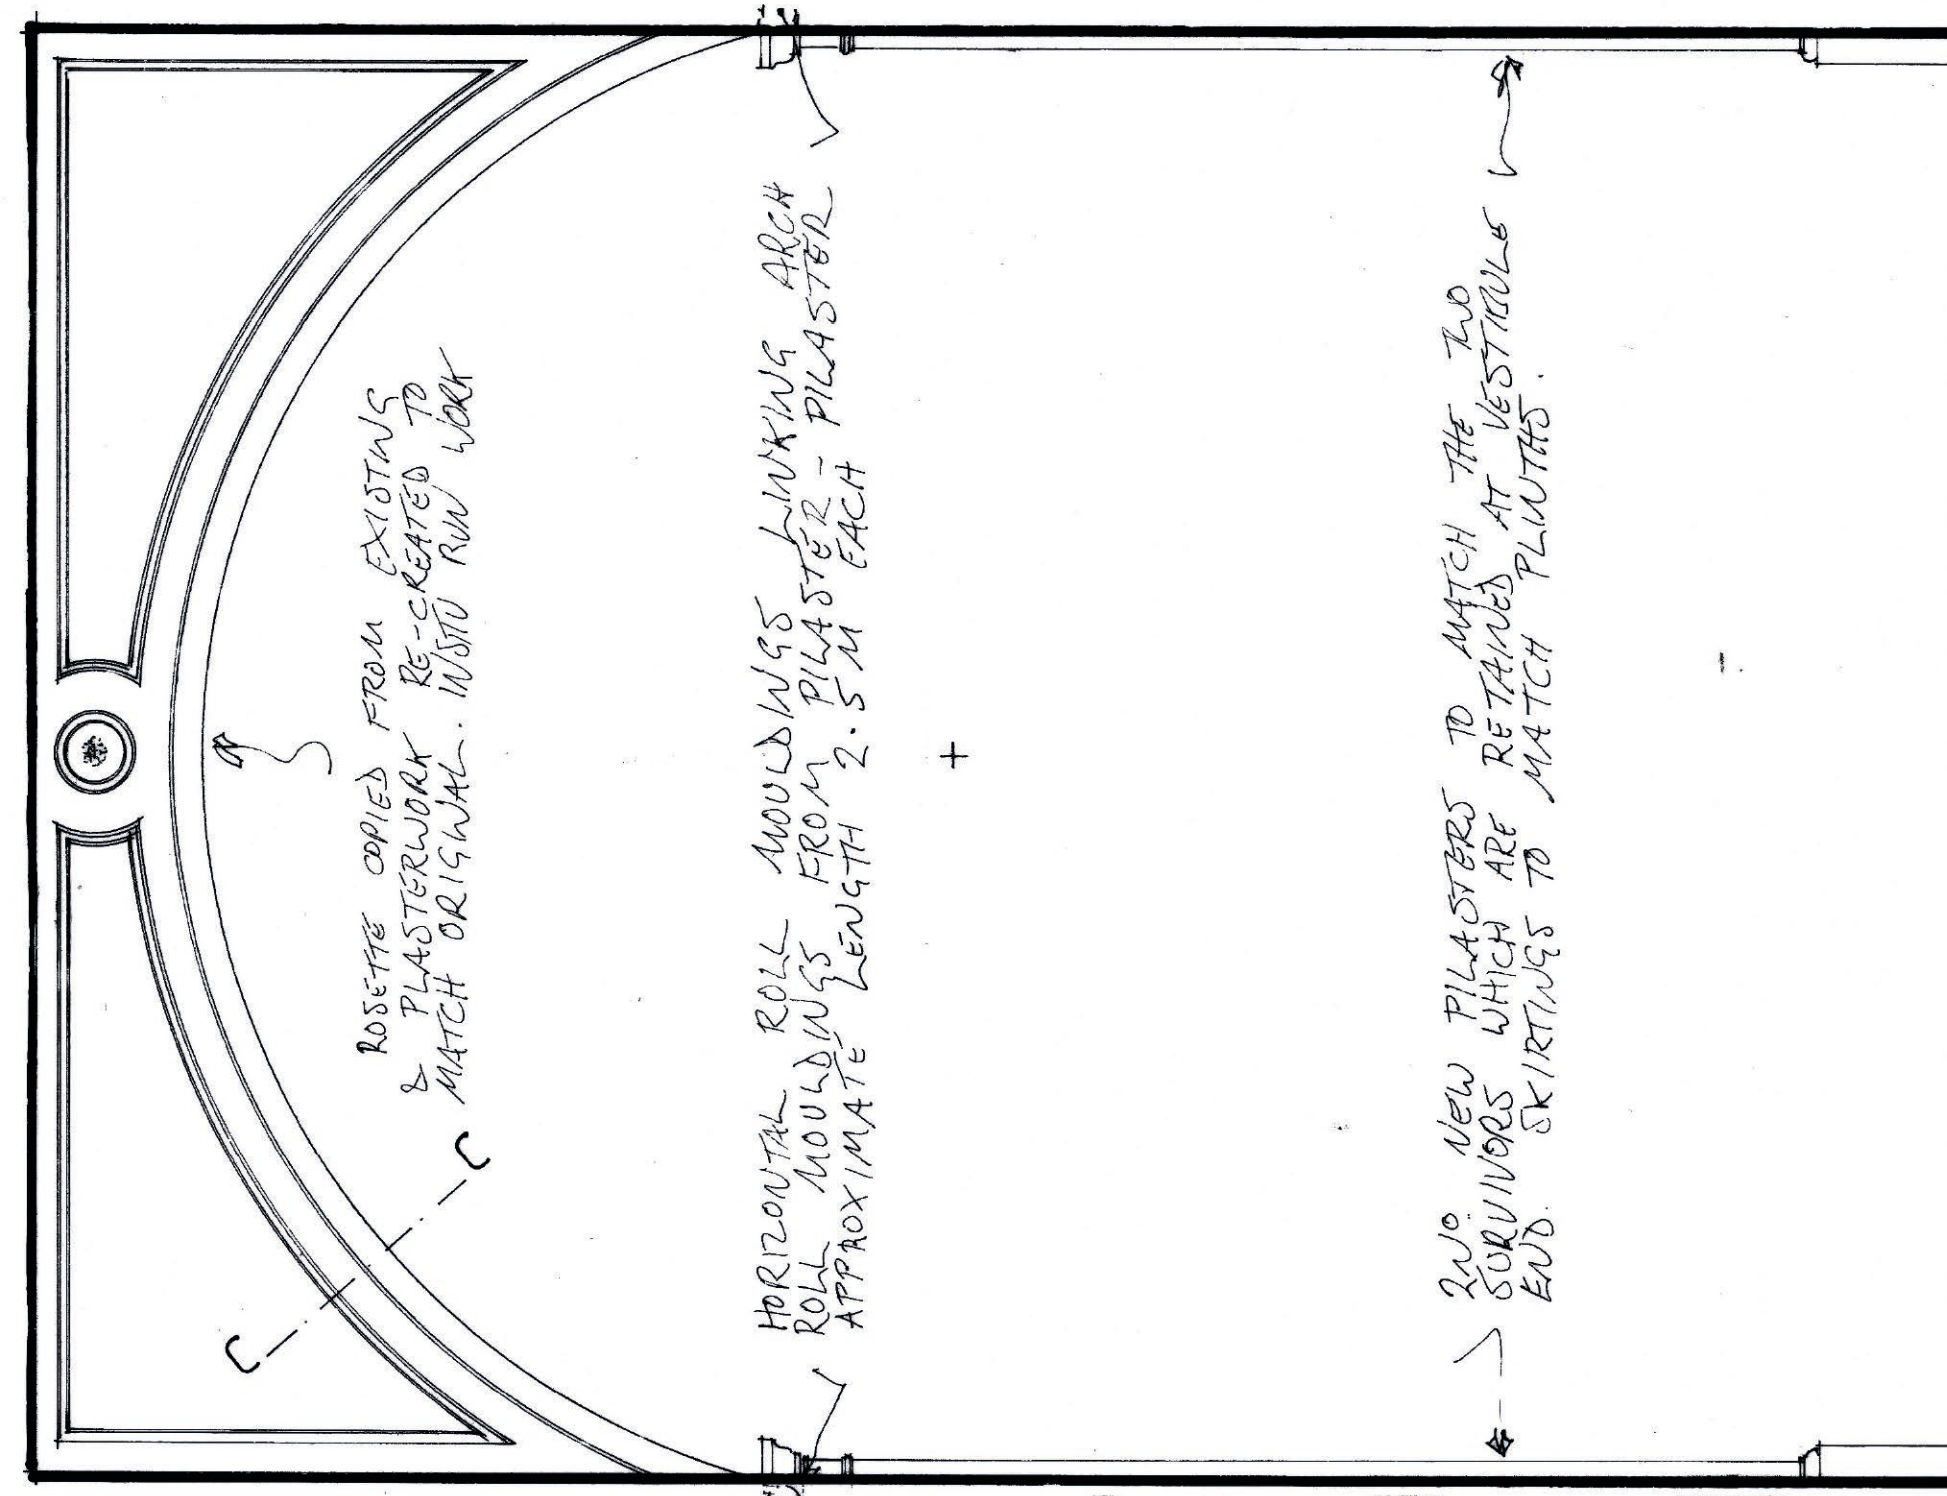


1:10 Elevation facing stair hall

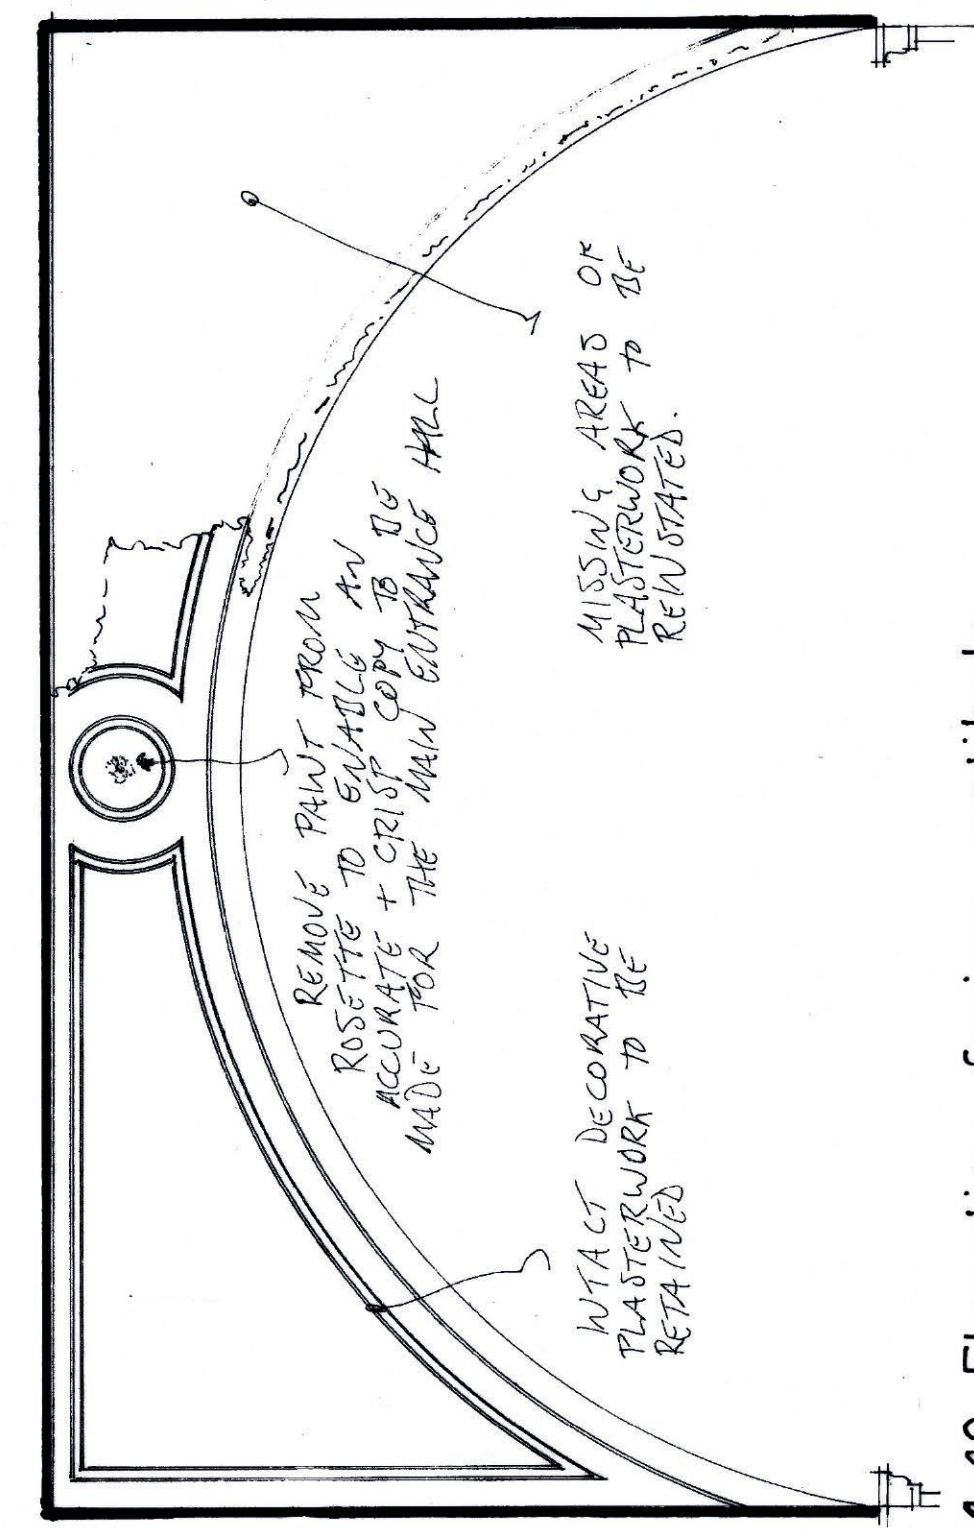

1:10 Elevation facing vestibule

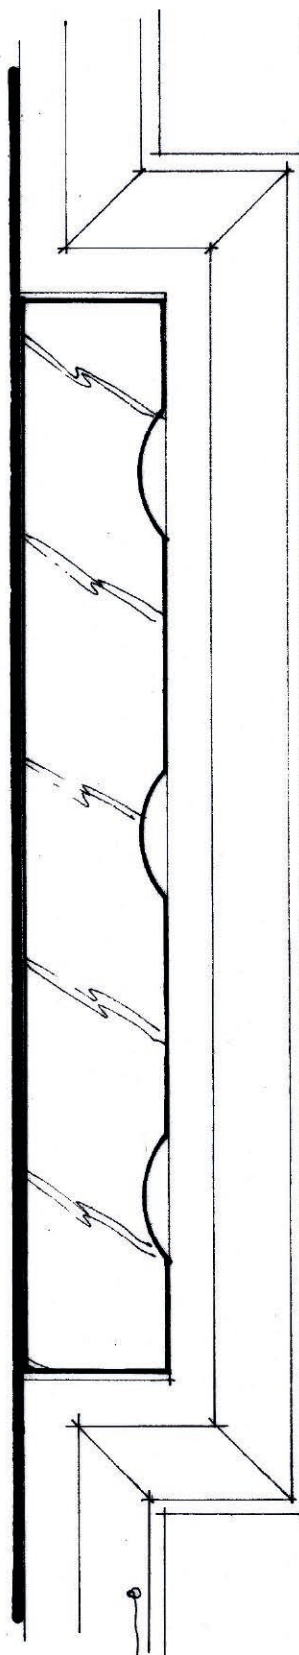

Full size section B-B & plinth plan

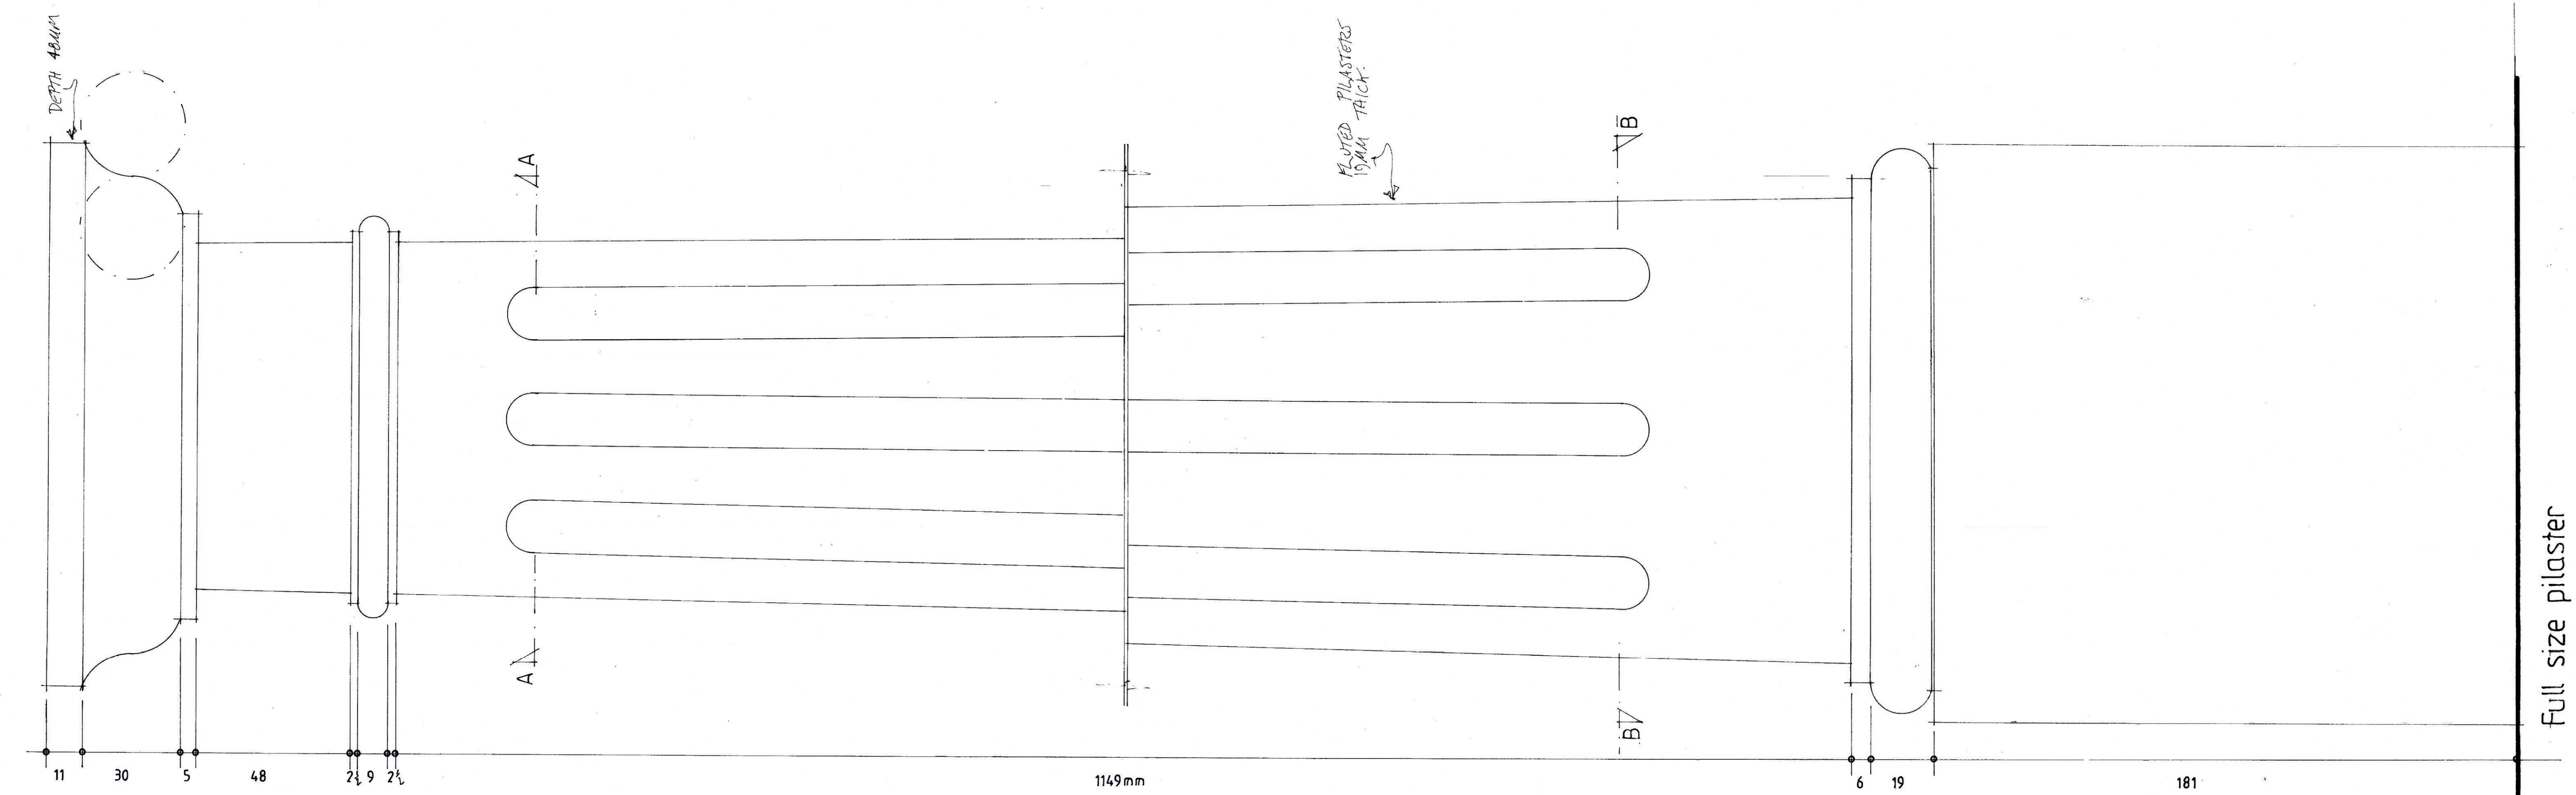

Full size pilaster

Scan + A folded