



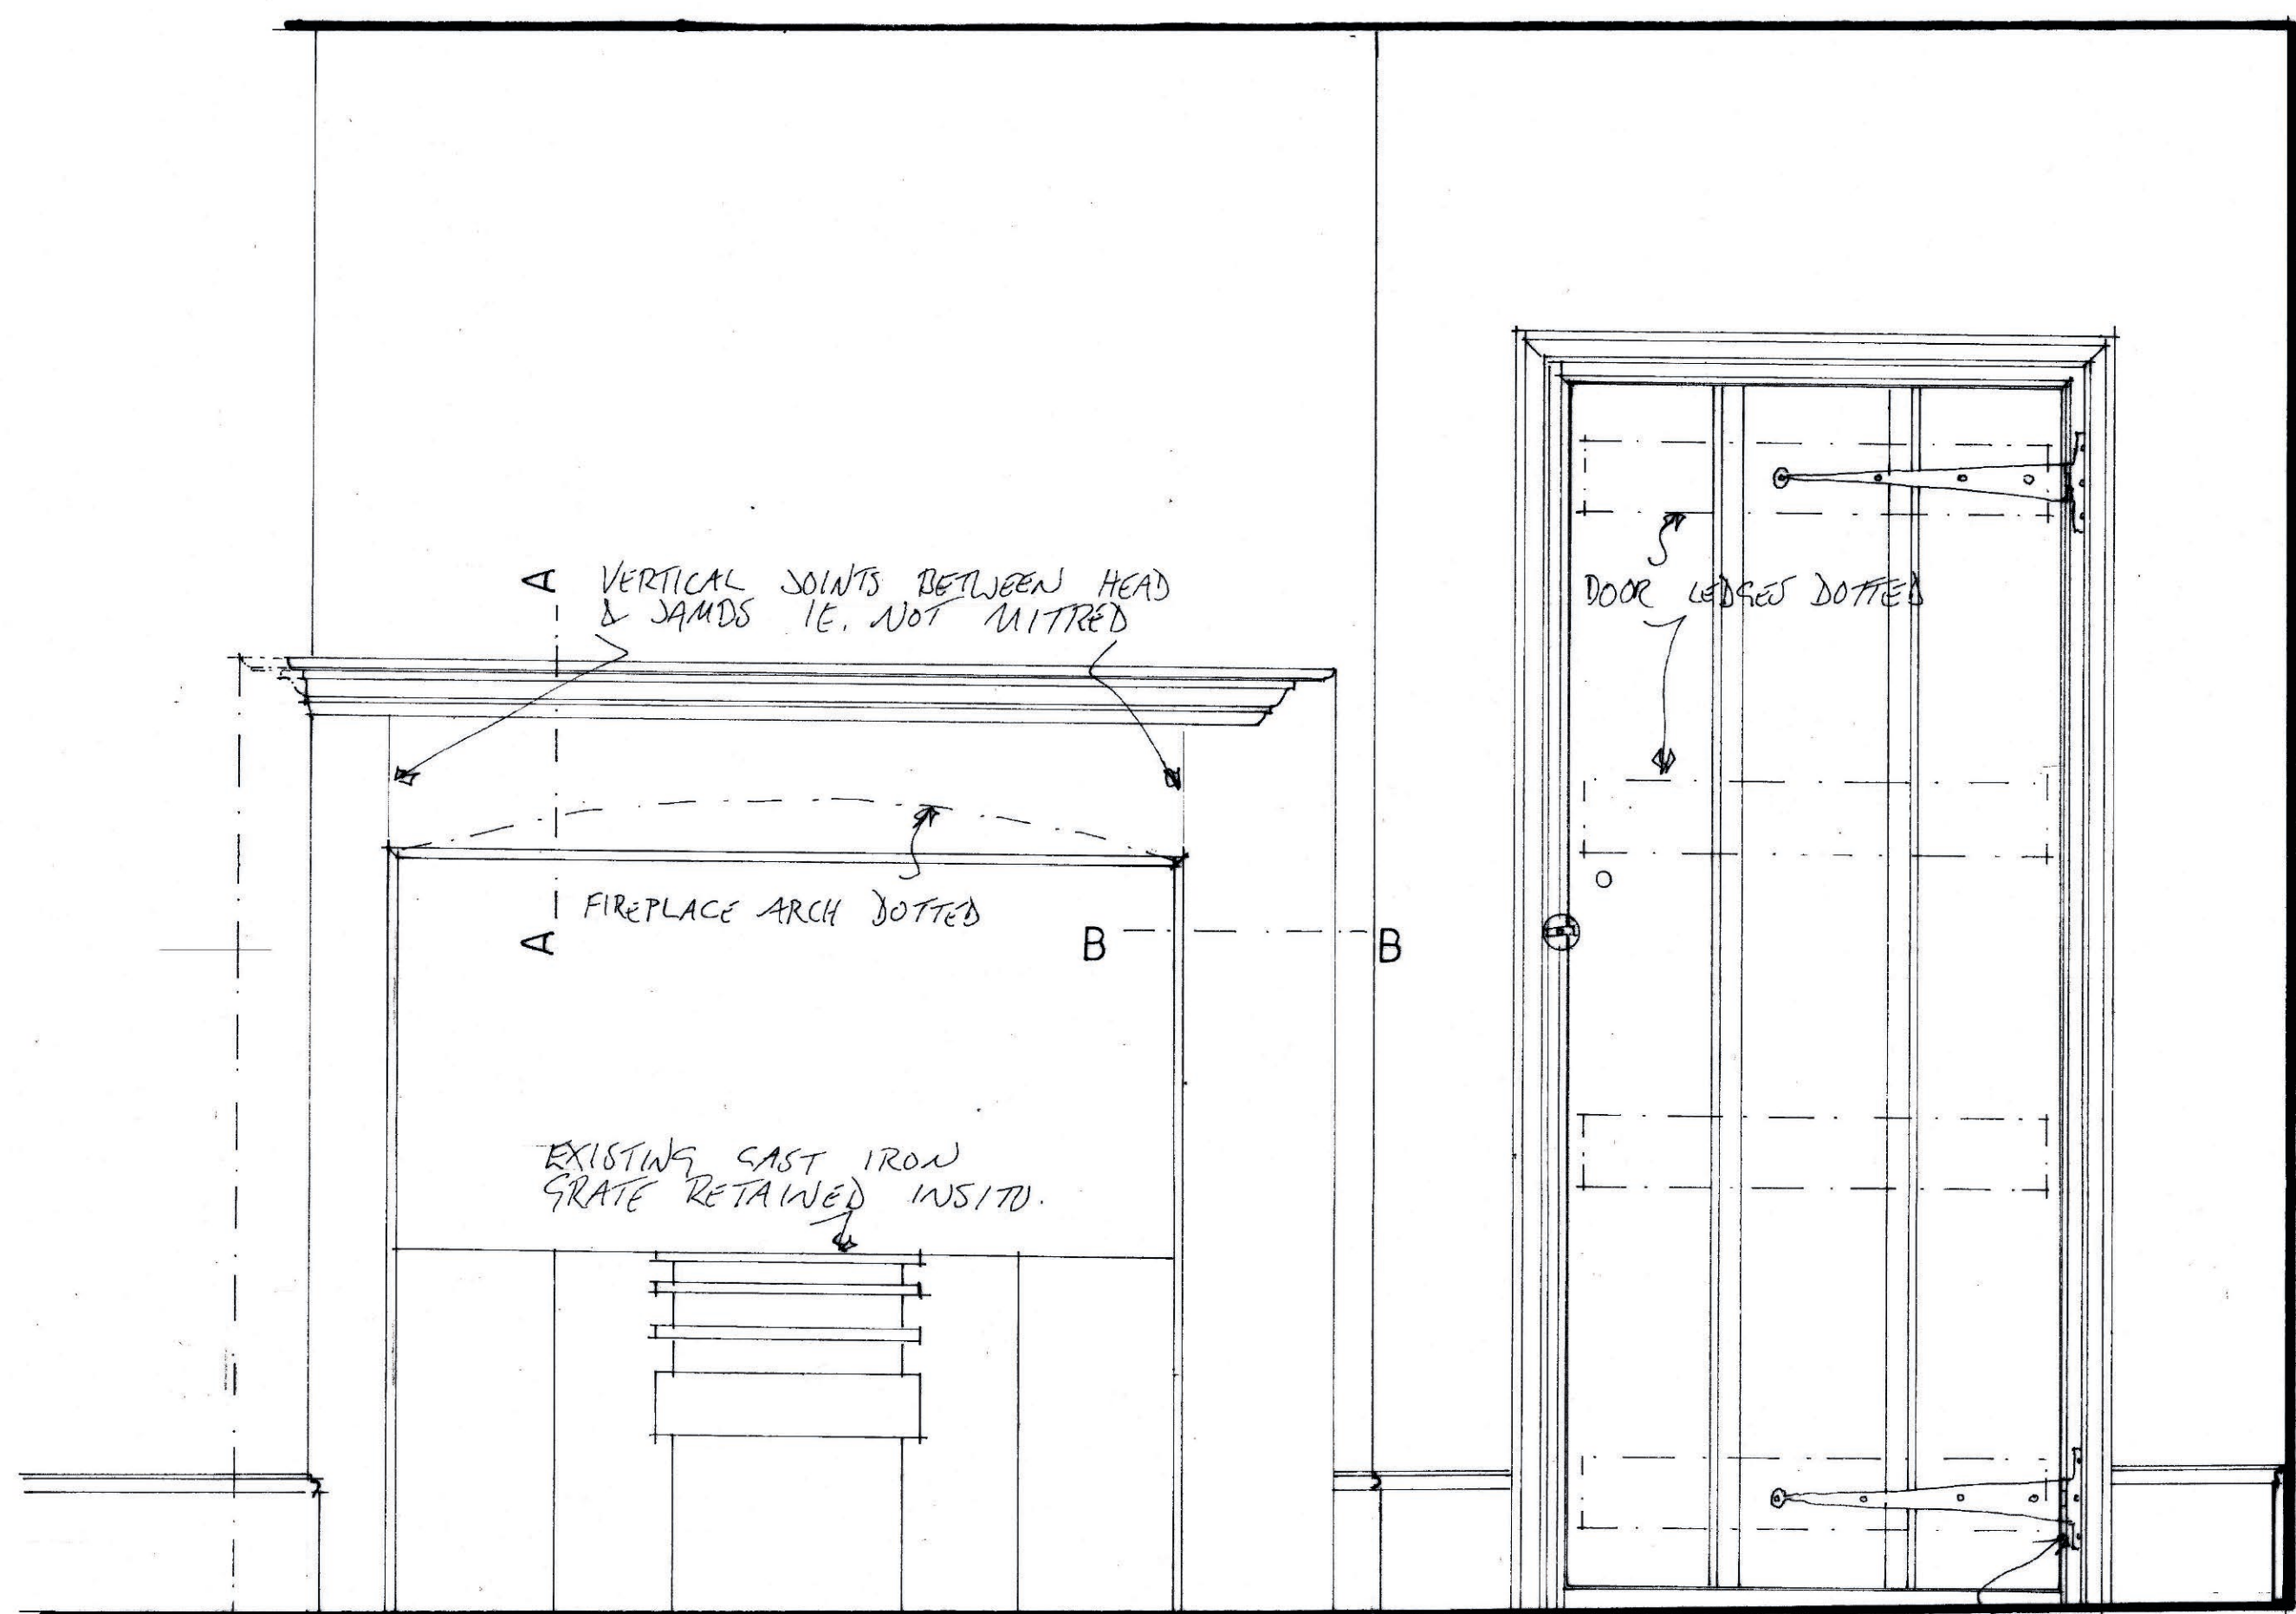


1:10 Elevation

18" PENNY END STRAP HINGES.  
ARCHITRAVE NOTCHED OVER  
HINGES.

FIRE SURROUND TO BE COMPLETE ITEM LET  
IN BEHIND PARTITION TO SERVANTS' STAIRS.  
SINCE ORIGINAL FIREPLACE PRE-DATES STAIR PARTITION.

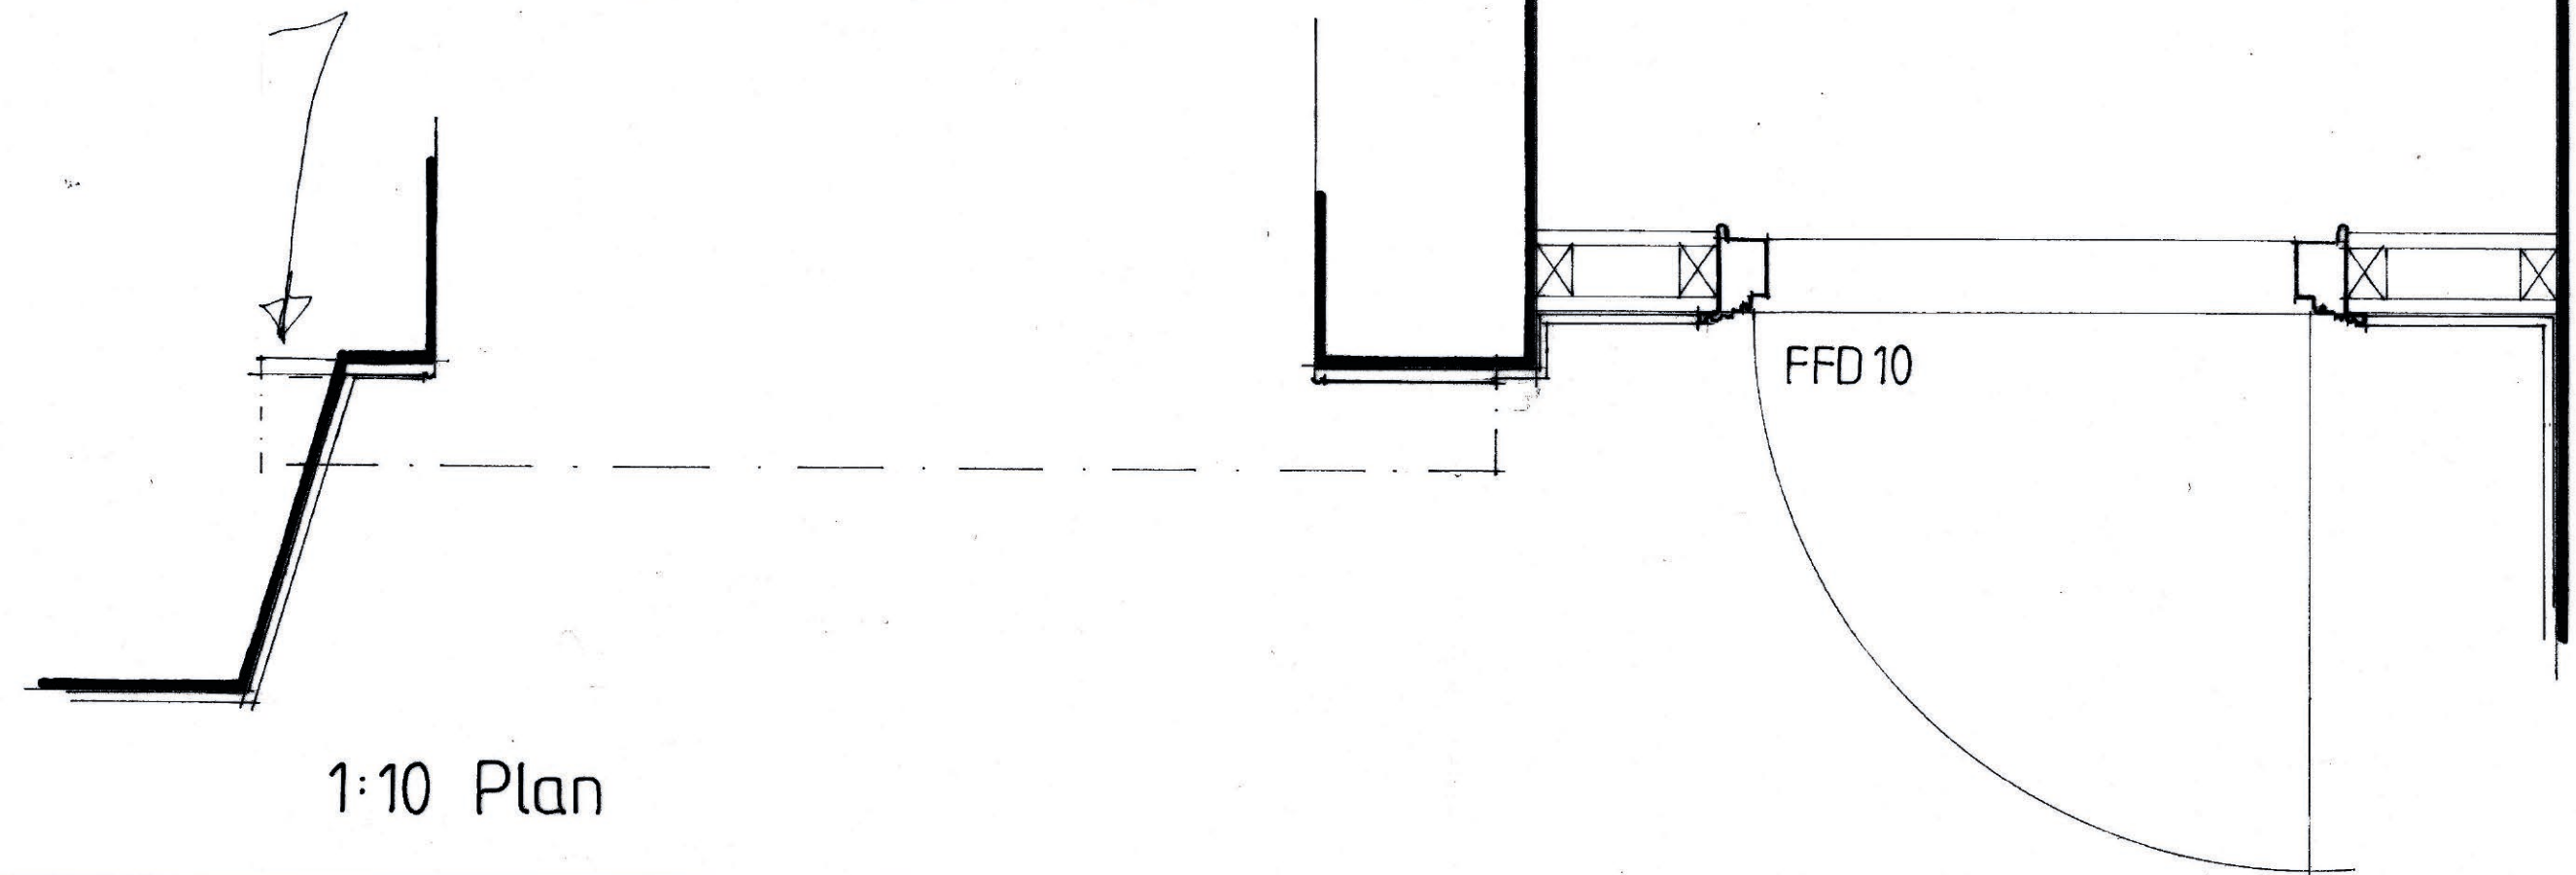


1:10 Plan

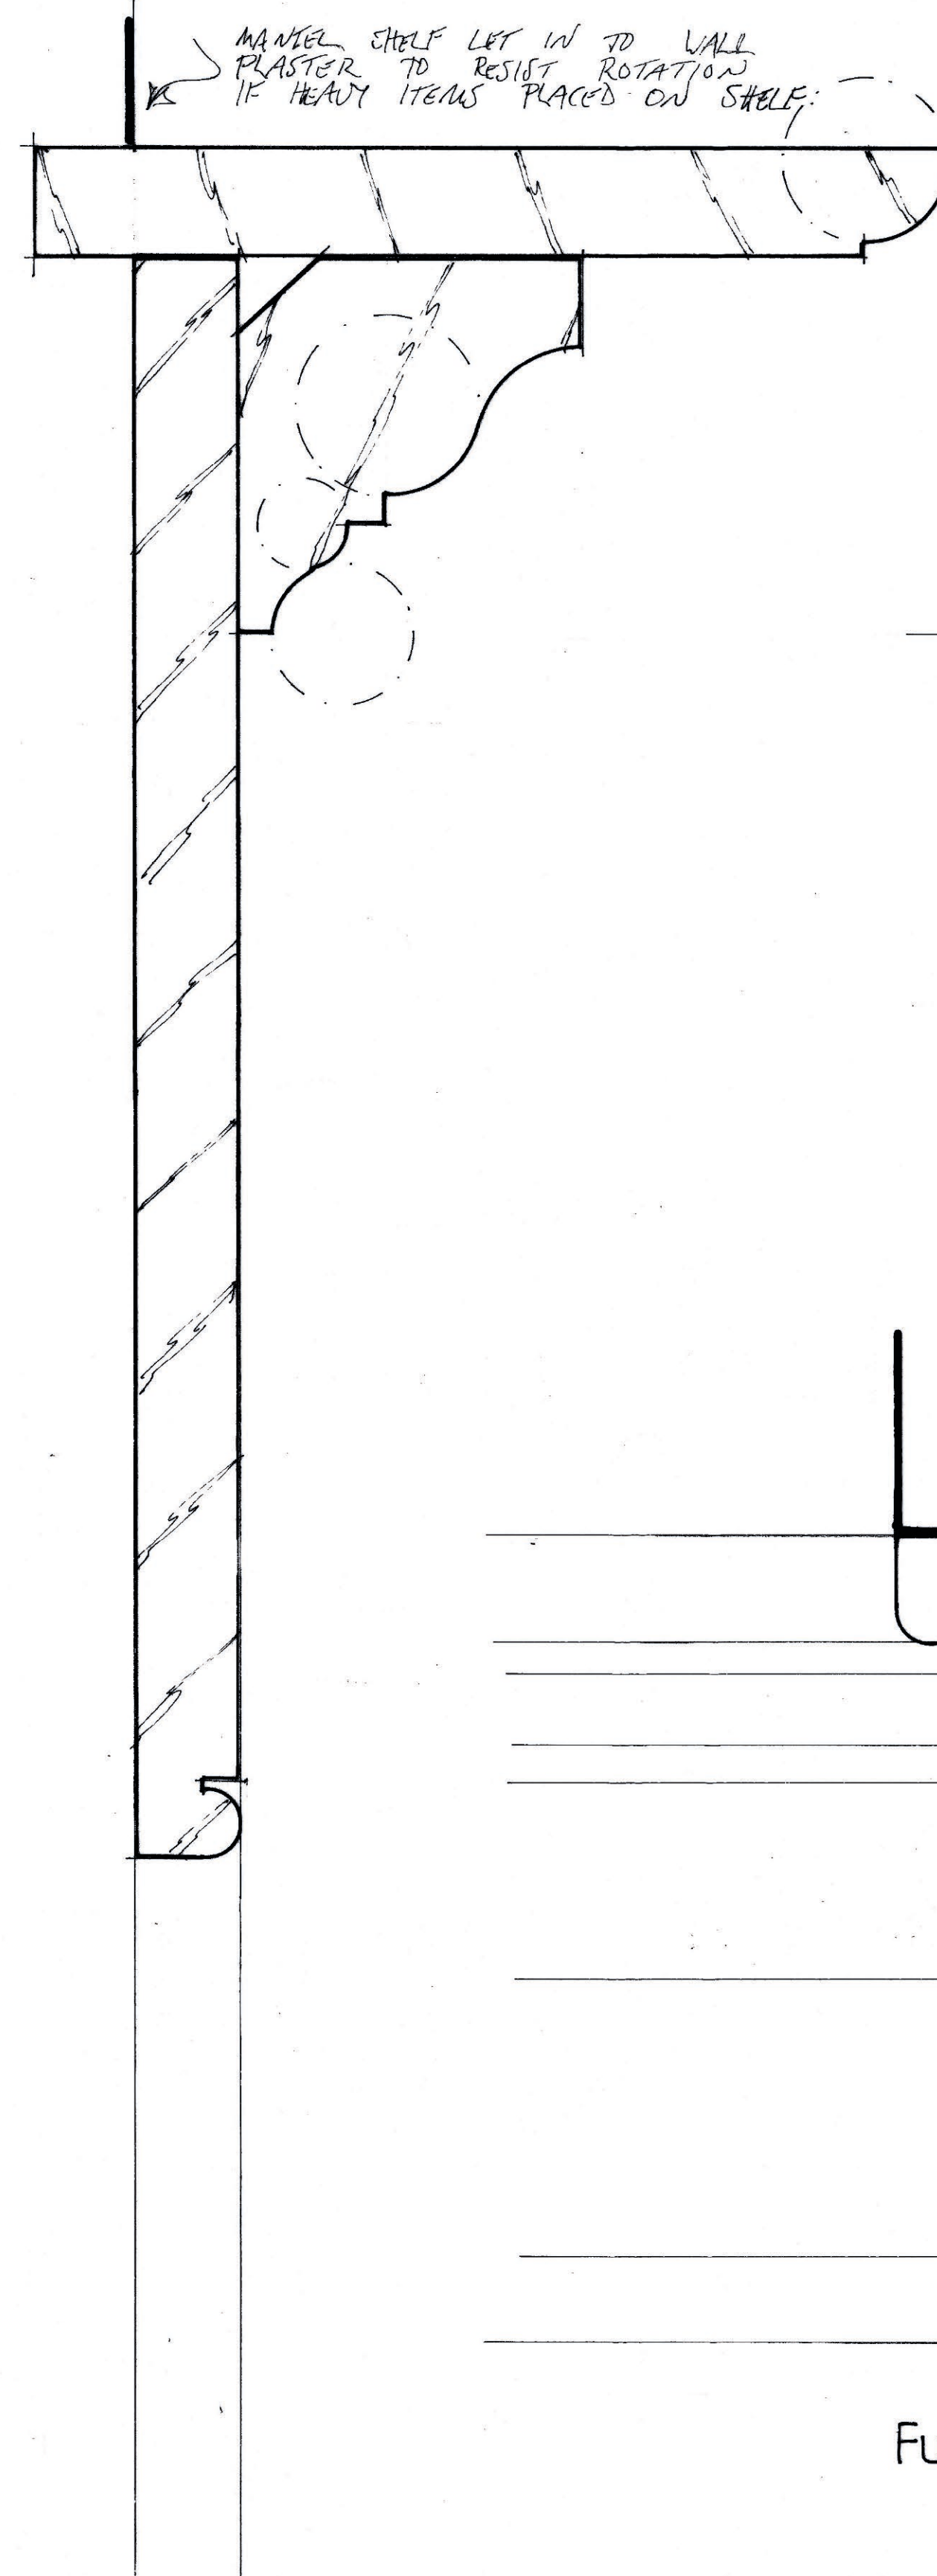

Full size mantel shelf section A-A

Full size mantel shelf elevation

JOINT BETWEEN SAND & HEAD IE. NOT  
MITRED

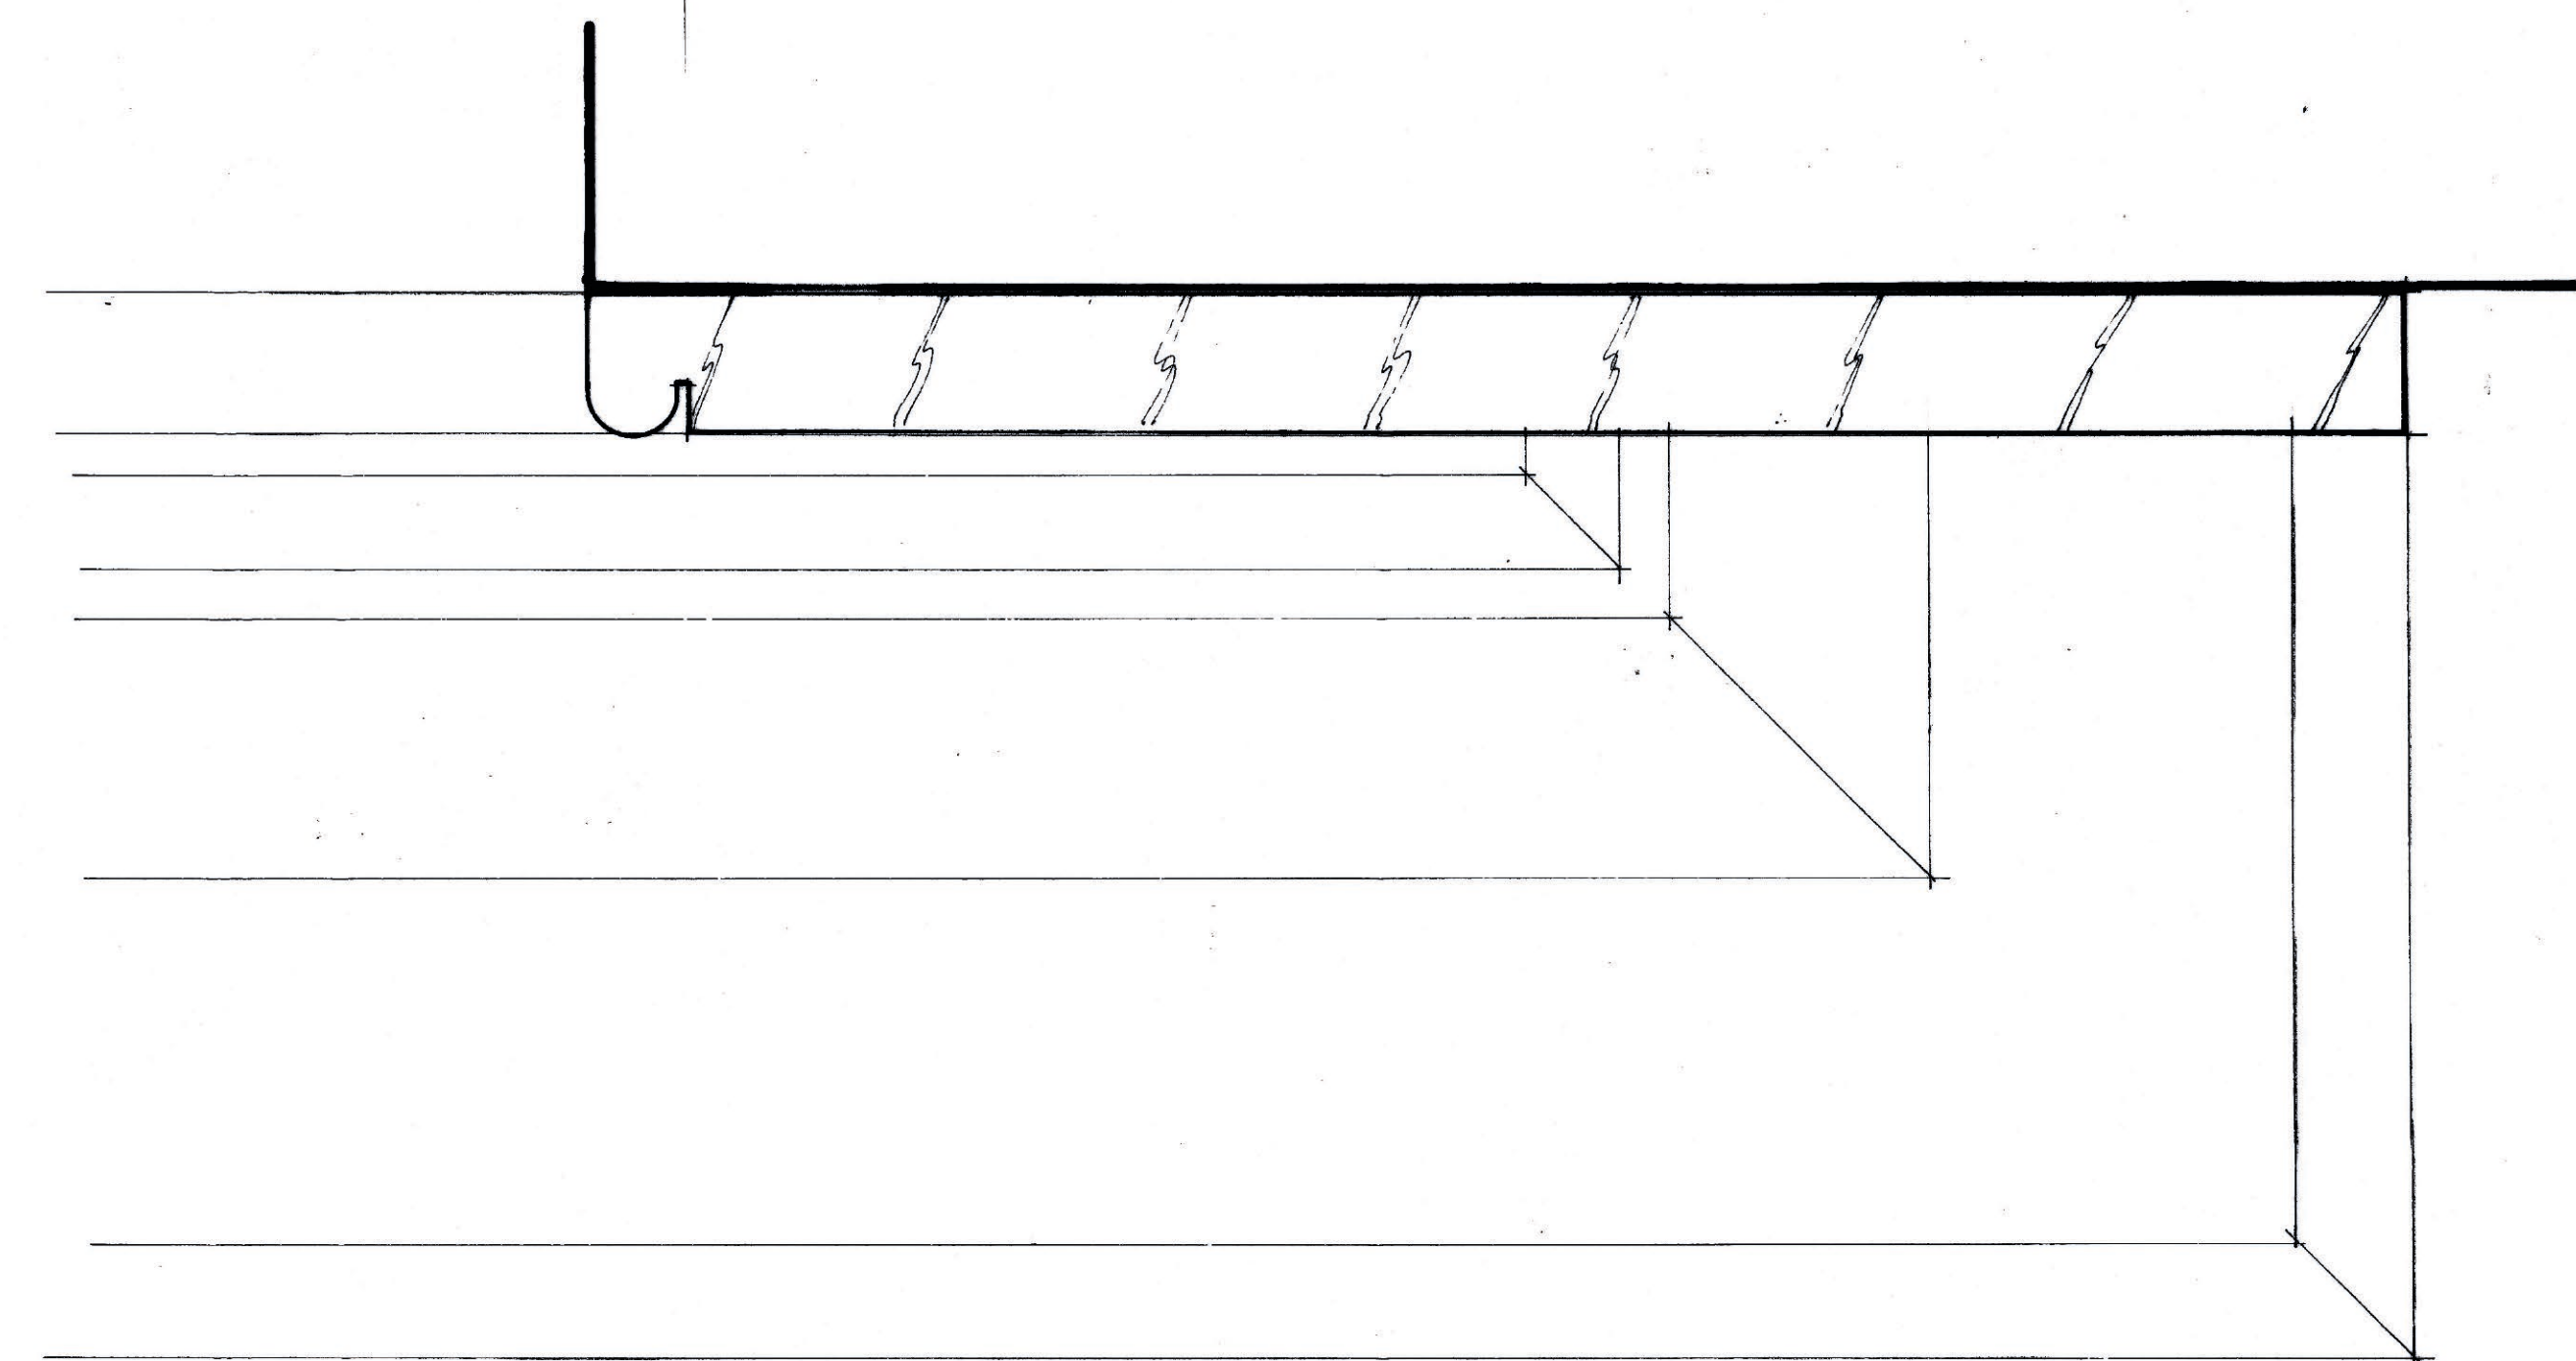

Full size section B-B & reflected mantel shelf

## East Court Manor

Bedroom 3 fire surround & adjacent cupboard

Scale: full size & 1:10 at A1

Drwg.: ECM/0123/19

Drwg. by: T. Ellis August 2023 Tel.: 01233 770498

## Notes:

Confirm/establish critical dimensions on site prior to joinery manufacture

Manufacture joinery using joinery quality softwood

Use quarter sawn boards for fire surround

See drwg. ECM/0123/20 for FFD10 details

Scan + 3 folded