


55 flowerhill way ref 20260249

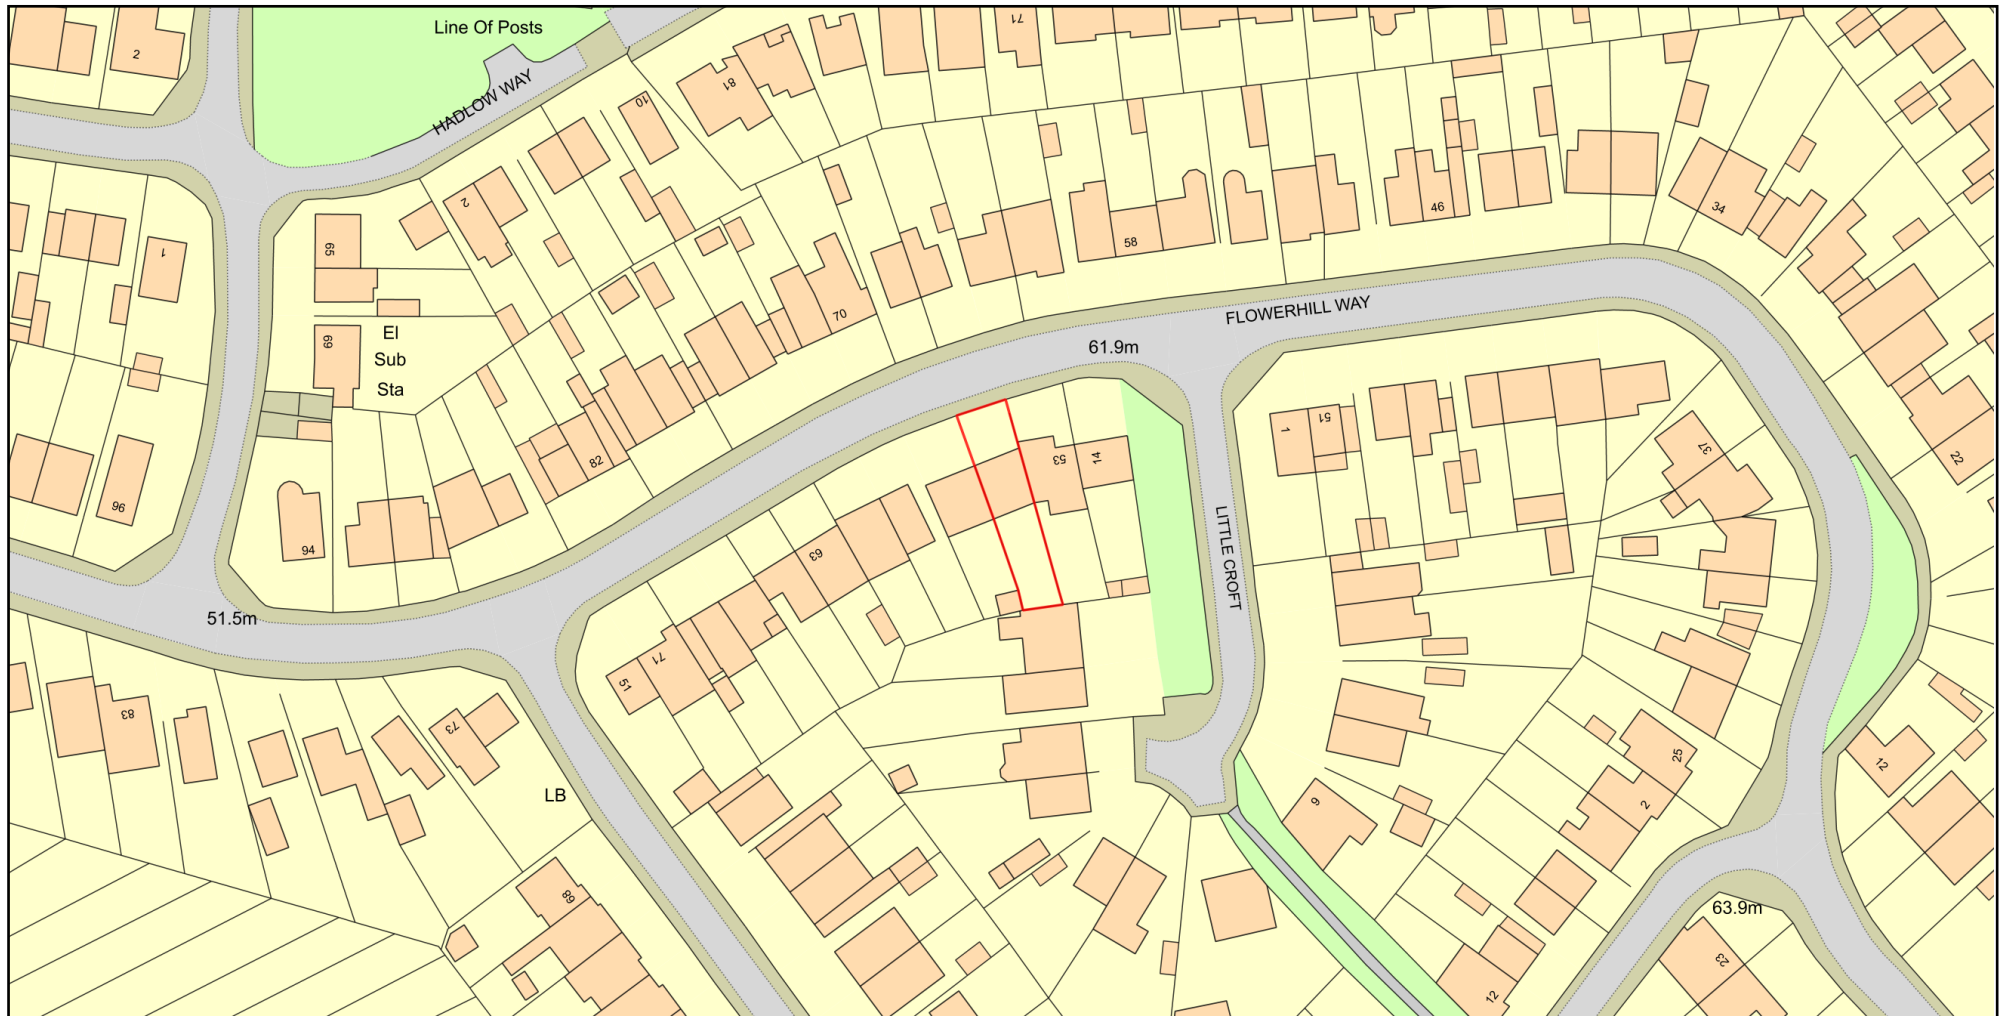

0 50
Metres



Plan Produced for: Mr David wadman

Date Produced: 10 Mar 2026

Plan Reference Number: TQRQM26069135504985

Scale: 1:1250 @ A4

© Crown copyright and database rights 2025 OS 100042766

