


Driveway

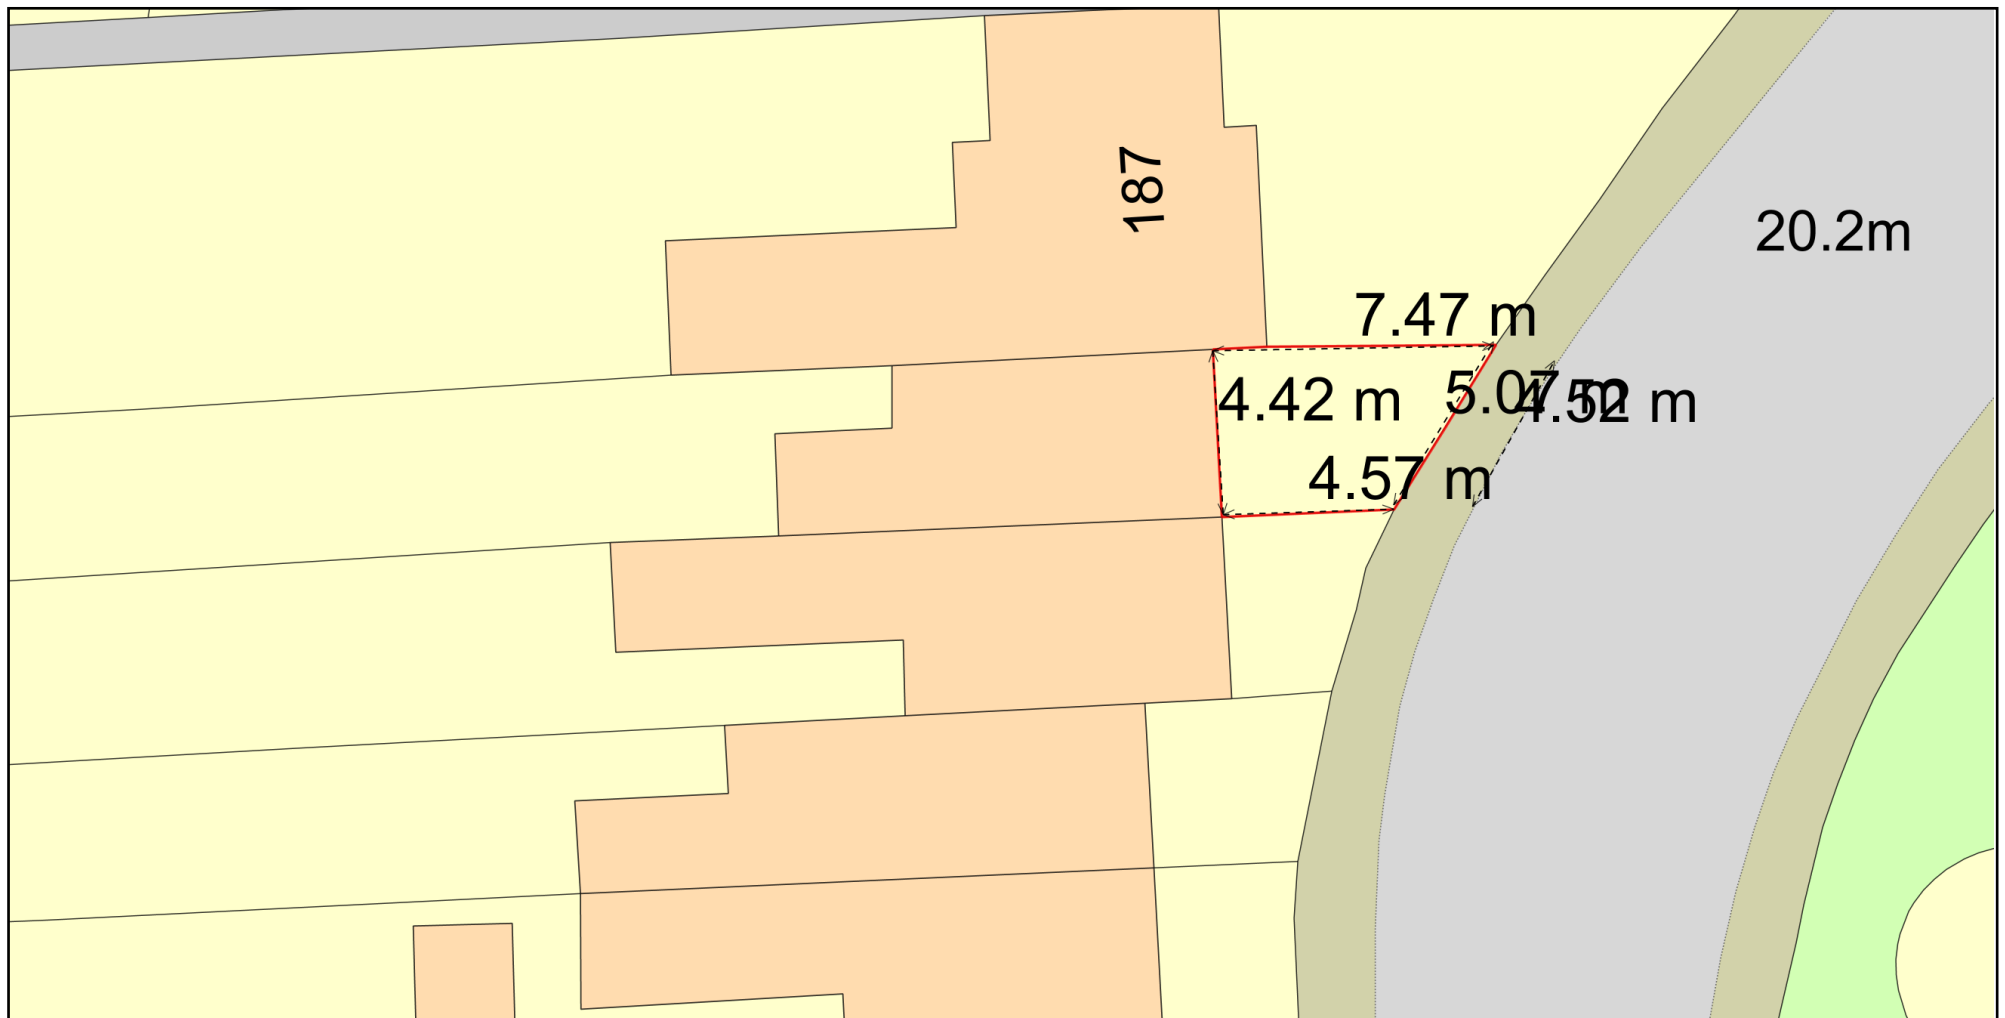

0 10
Metres



Plan Produced for: Bartosz Jablonski

Date Produced: 10 Mar 2026

Plan Reference Number: TQRQM26069150007342

Scale: 1:200 @ A4

© Crown copyright and database rights 2025 OS 100042766

