





GENERAL NOTES

- USE MARKED DIMENSIONS
- DO NOT ALTER THIS BY HAND
- THIS DRAWING IS TO BE READ IN CONJUNCTION WITH ALL OTHER RELEVANT DRAWINGS AND SPECIFICATIONS
- ANY APPARENT DRAFTING ERROR AND/OR DIFFERENCES BETWEEN OTHER DRAWINGS AND SPECIFICATIONS SHALL BE BROUGHT TO OUR ATTENTION
- ALL DIMENSIONS ARE IN MILLIMETERS UNLESS STATED OTHERWISE

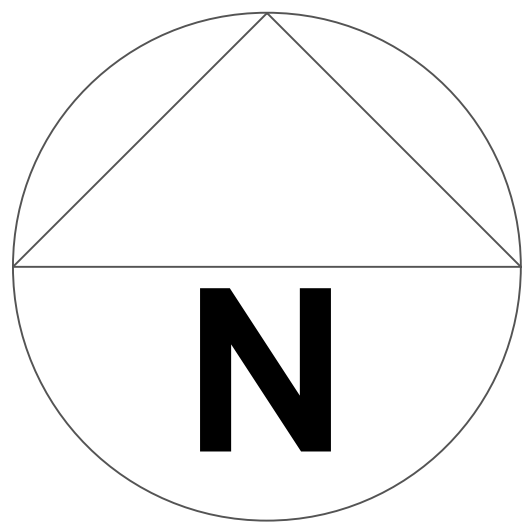

PROJECT NOTES

NO MODULES : 413 PANELS (MAXIMUM DEPLOYABLE)
SIZE: 165 KWP (ASSUMING 400W-RATED PANELS)
ORIENTATION:
PITCH: 6 DEG (FLAT-TO-ROOF)
TYPE: ROOF-MOUNTED

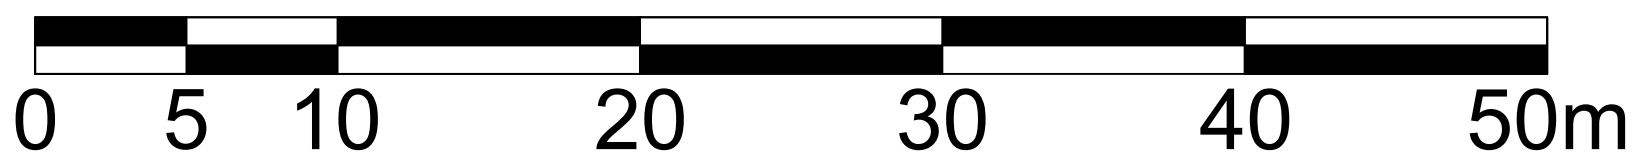

V1	DESCRIPTION	JS	HC	HC	22/03
REV	DESCRIPTION	DRN	CHK	APR	DATE

PROJECT
33461- Lion Business Park

ADDRESS
Dering Way,
Gravesend,
DA12 2DN

TITLE
Solar PV
Layout

DRG. NO
33461-SYZ-DR-v1

REVISION
V1

DRAWN BY
JS

CHECKED BY
HC

SCALE
1:250 @ A0

ISSUED
22/03/2024

APPROVED
22/03/24

SYZ Y GY
THE FUTURE | REALIGNED

SYZGY CONSULTING LIMITED
4 - 8 WHITE GROUNDS
LONDON
SE1 3LA

T: +44 (0) 20 3964 2830
E: hello@syzygyconsulting.eu
www.syzygyconsulting.eu