
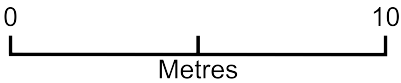


34 Truro Road

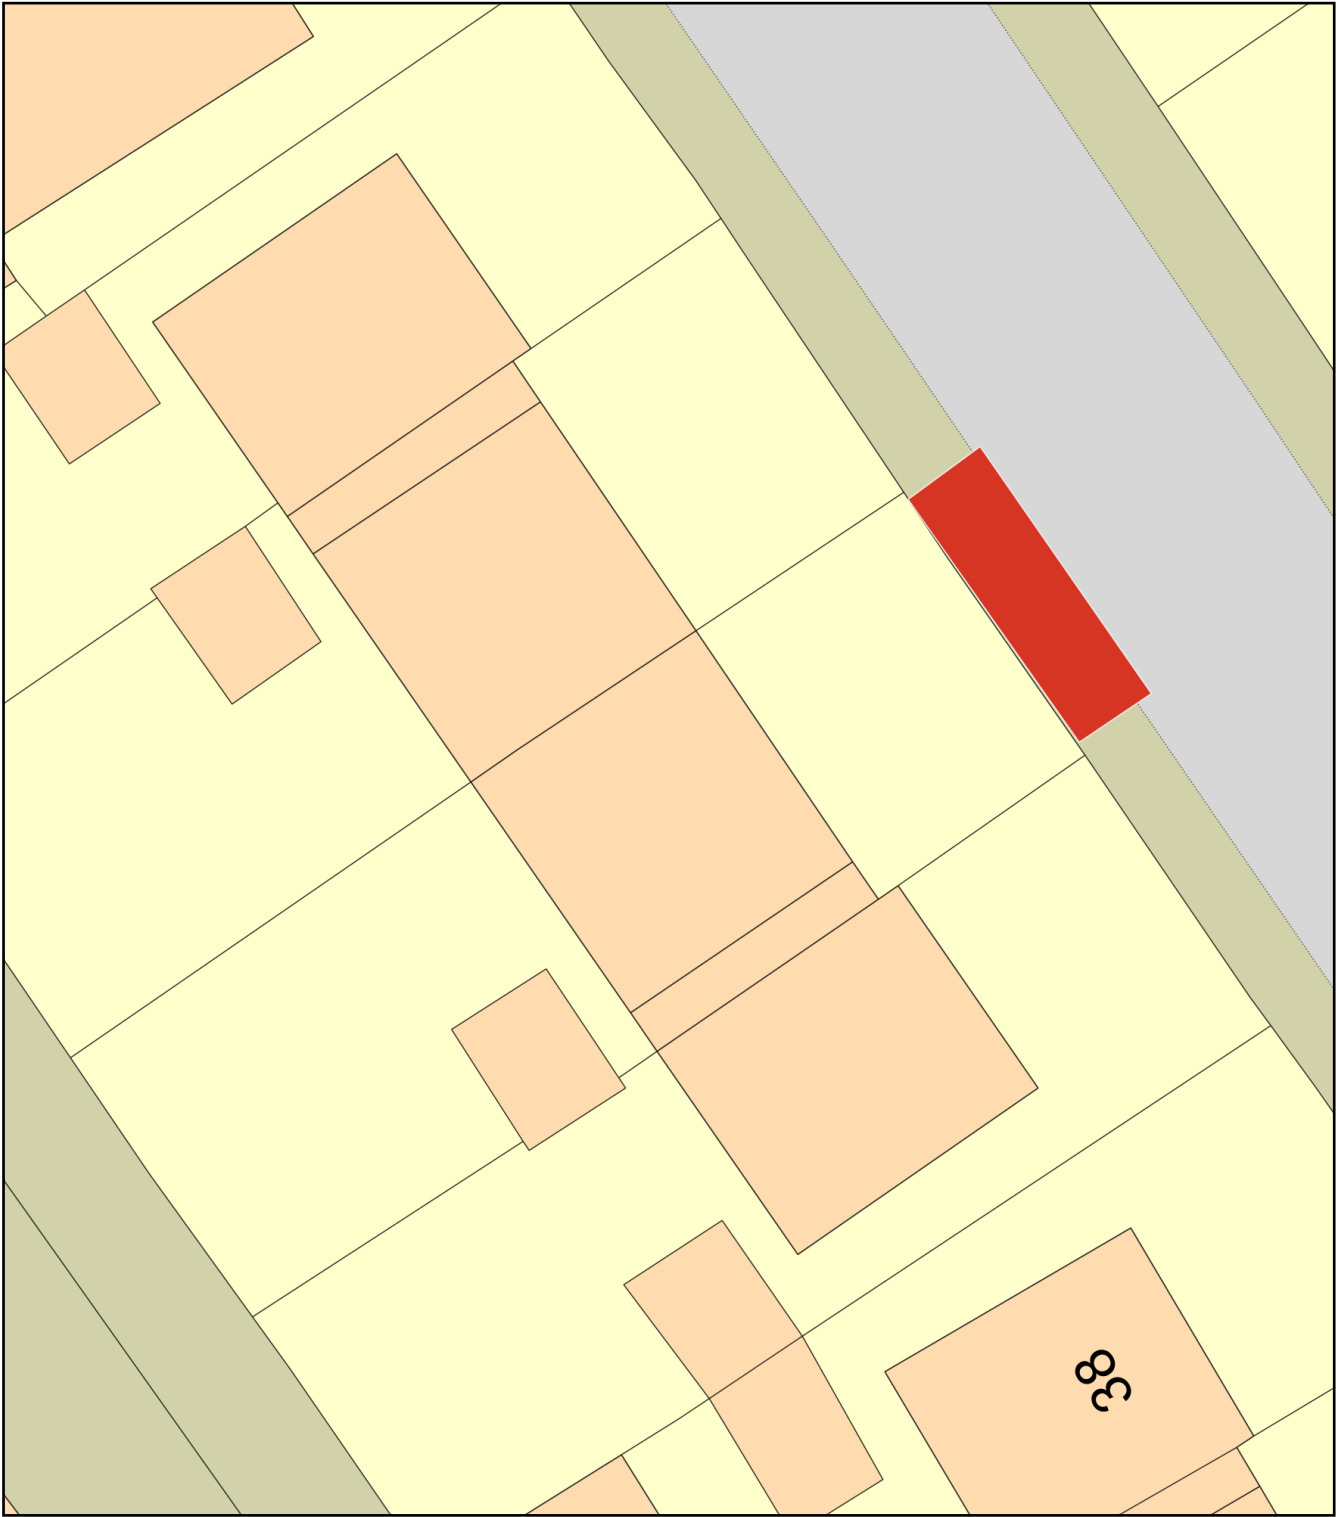

Plan Produced for: Shahab

Date Produced: 02 Jun 2026

Plan Reference Number: TQRQM26153154559582

Scale: 1:200 @ A4