


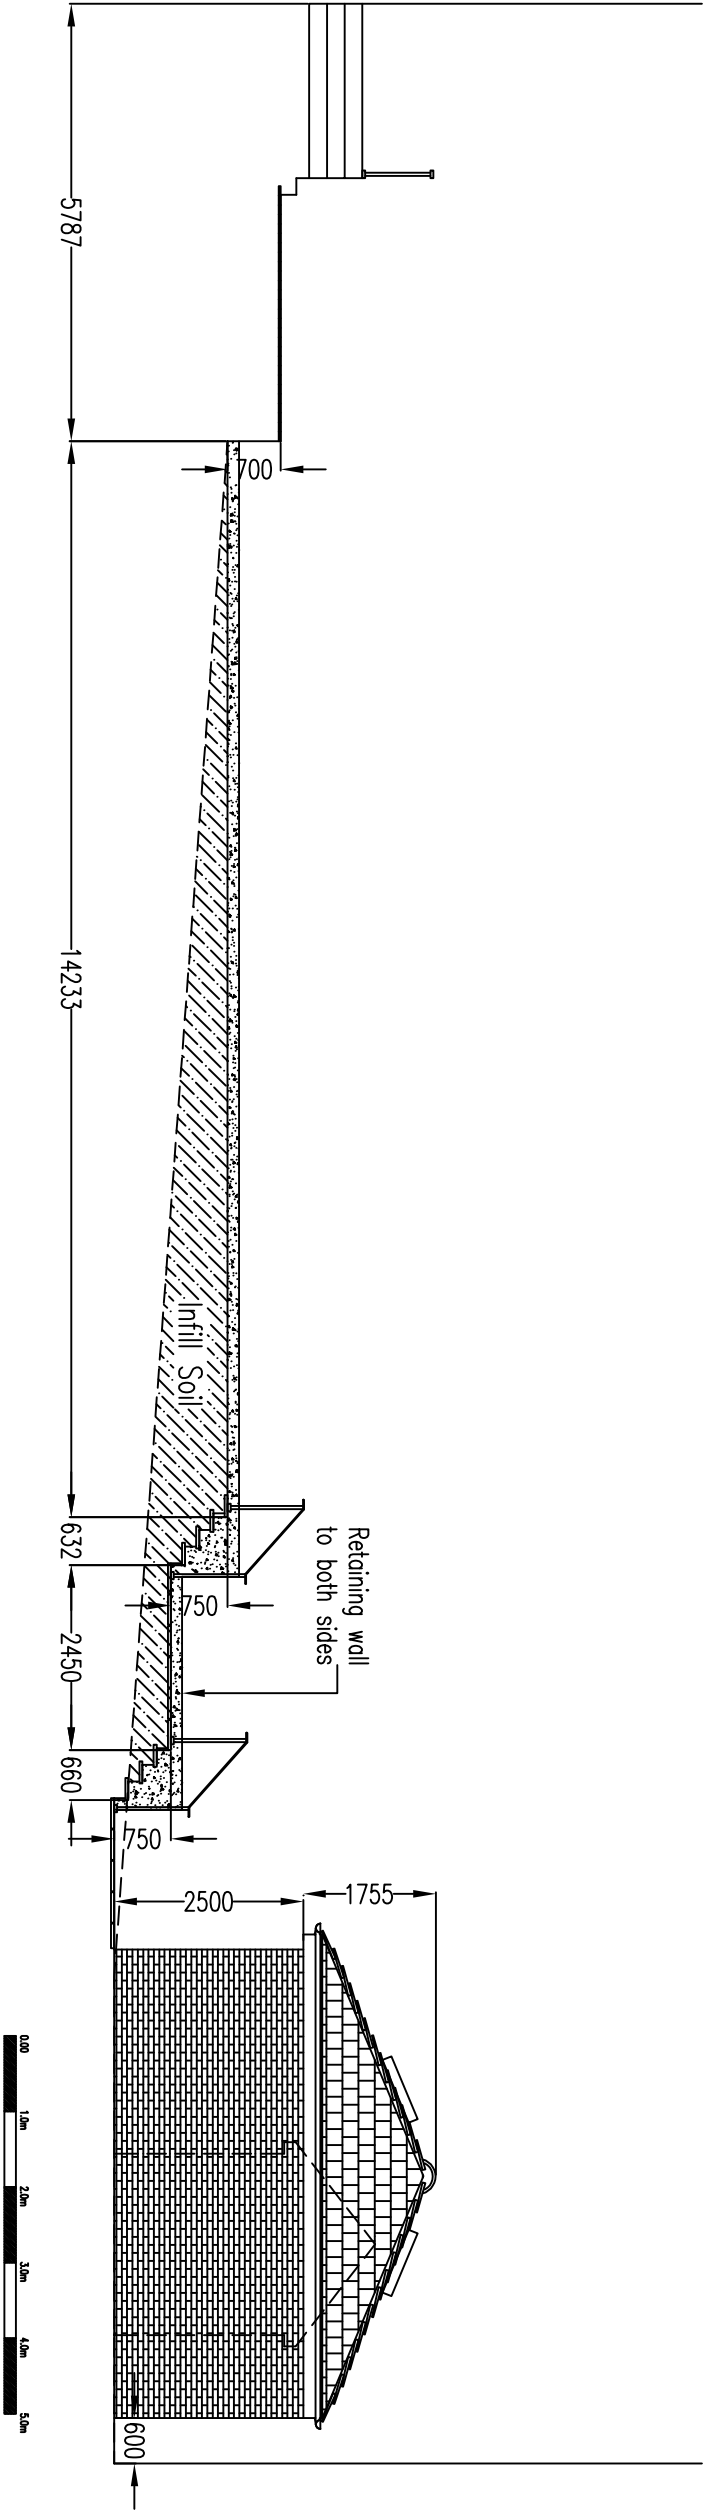

Proposed Side Elevation

Client		Drawing Title		Dimenrs removed and roof pitch reduced RB Oct 23 01 This drawing is copyright and may not be reproduced or made use of unless expressly agreed by the Design Team. All dimensions must be checked on site.	Drawing No.		Revision	
Mr H Dhandu		Proposed Elevation of Rear Games room			2167-007		01	
305 Wrotham Road					Scale 1:100@A3		Date JULY 2023	
Gravesend					Computer File No.		Project No.	
Kent DA13 9JH					Drawn By Raj Bhatti		Checked By	
				Coordinated By		Approved By		