


Proposed fencing elevation
1:100



Proposed fencing plan
1:100

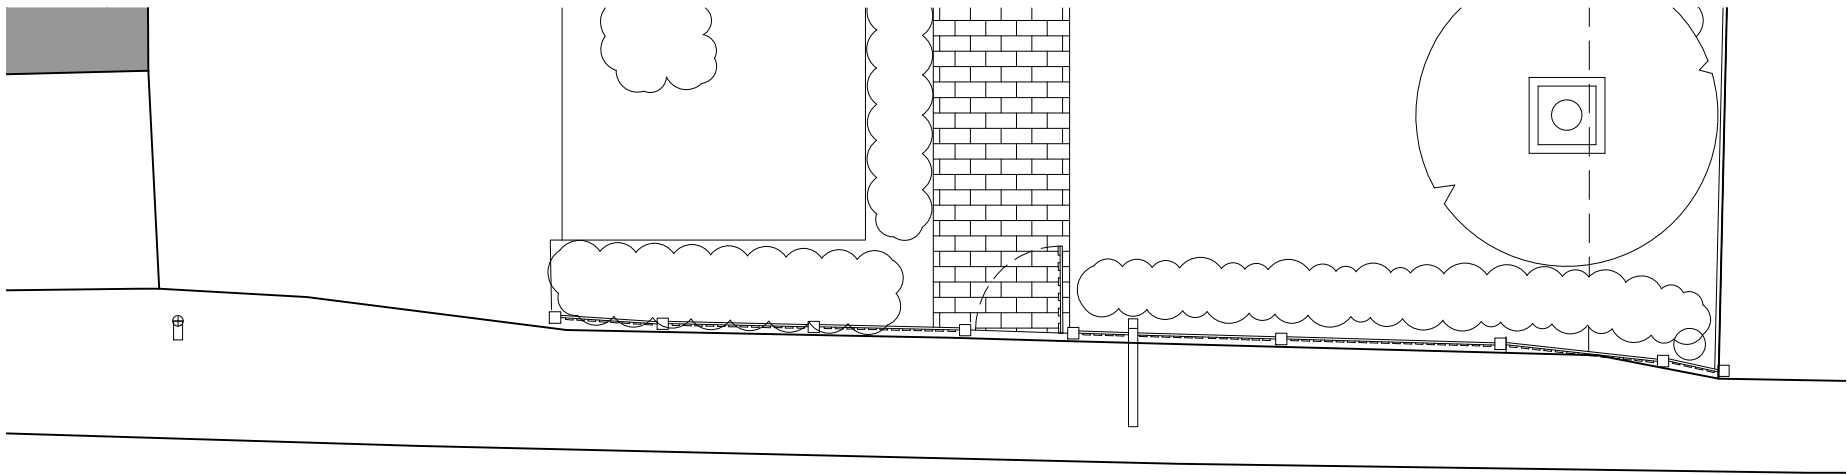

2 The Parade, Ash Road, Hartley
Longfield, Kent DA3 8BG
Tel: 01474 703705
www.grahamsimpkinplanning.co.uk
Email: webmail@grahamsimpkinplanning.co.uk

Project Title Millers Cottage PH, 31 Shrubby Road, Gravesend, Kent, DA12 1JW		Job No 3956
Drawing Title Proposed Fencing	Drawing No 11	Revision -
Date 16.10.2023	Drawn by DA	Checked by PN
Scale 1:100 @ A3	Note	
