



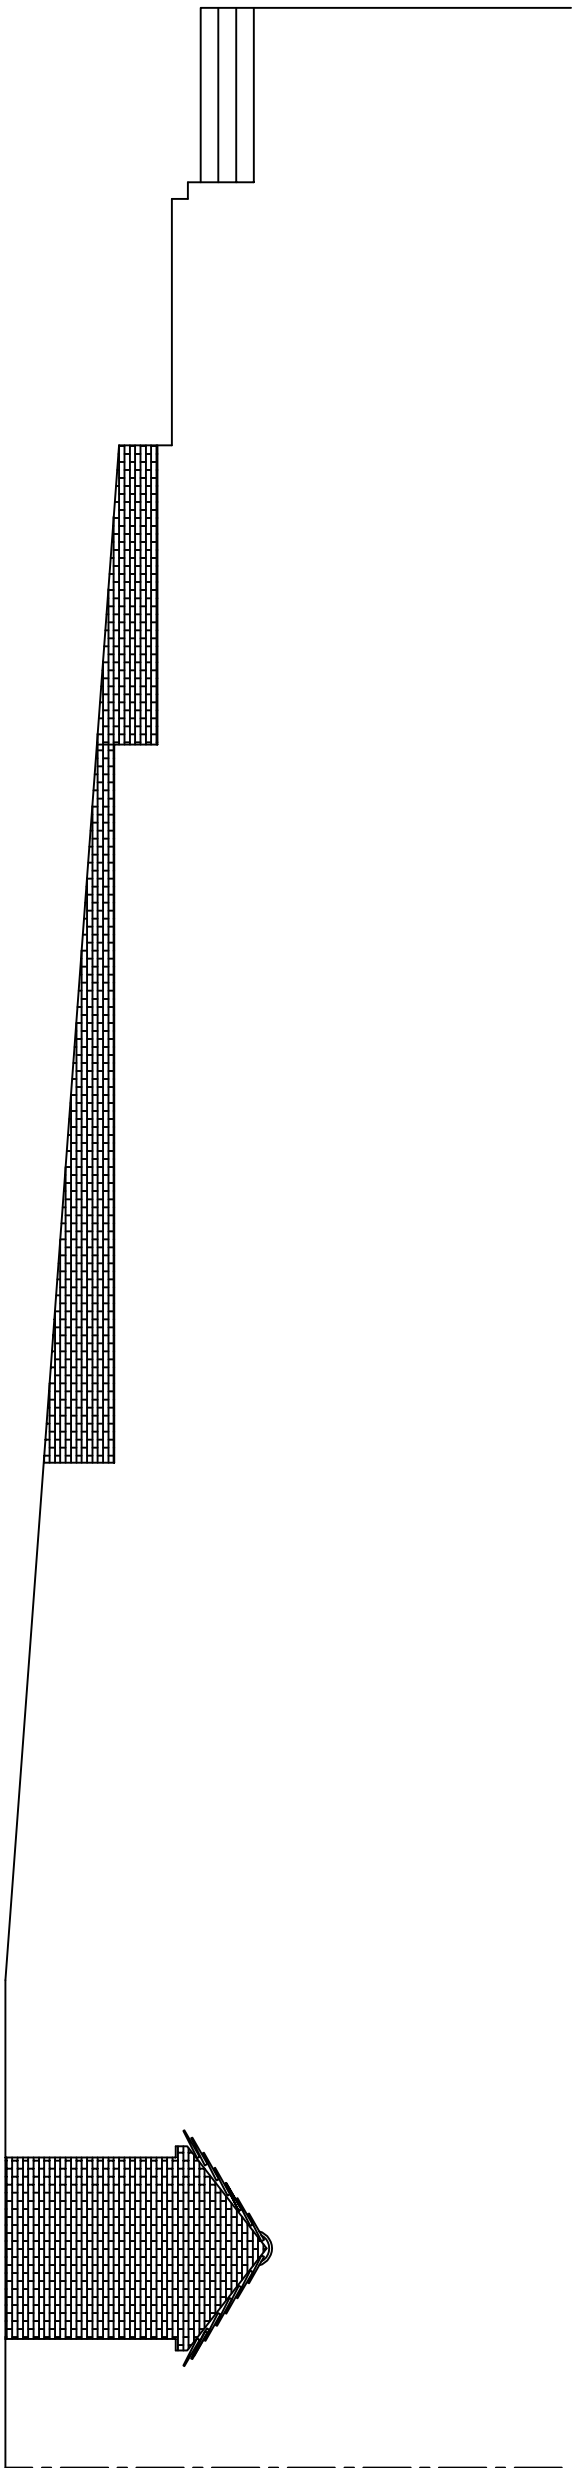

Existing Section

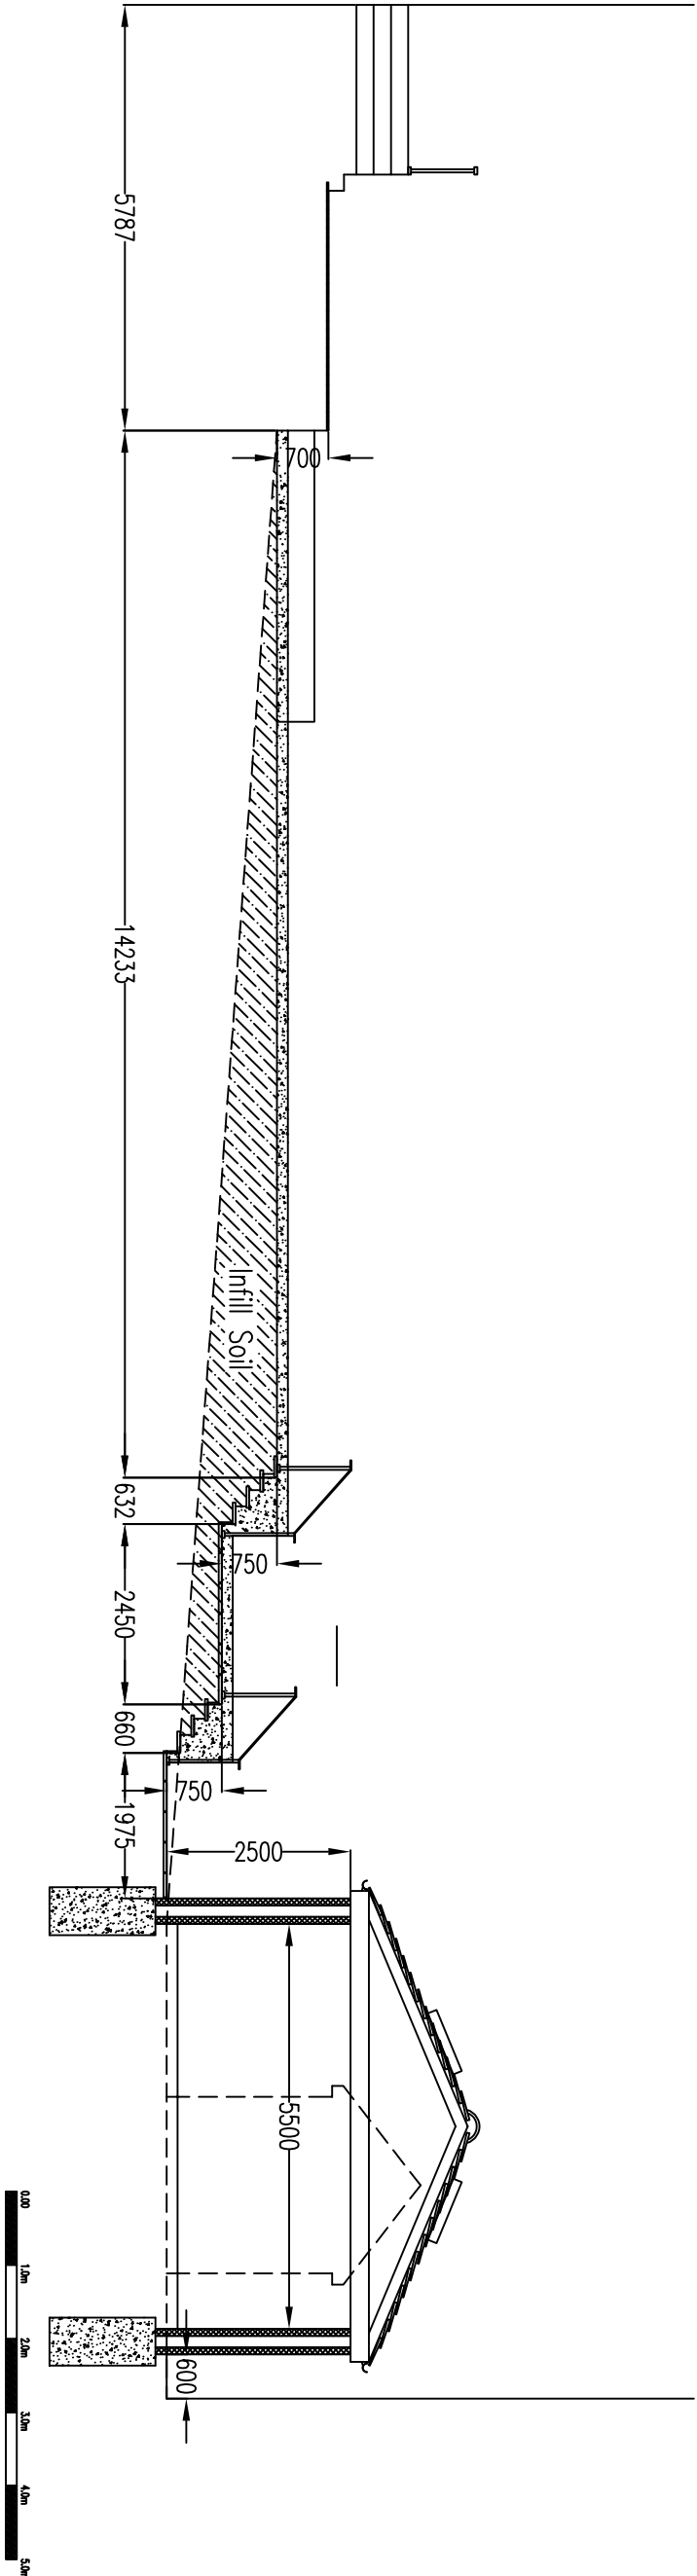

Proposed Section

Client		Drawing Title		Revision	
Mr H Dhandu 305 Wrotham Road Gravesend Kent DA13 9JH		Existing and Proposed Cross Section		21673-003 01	
Dormers removed and roof pitch reduced This drawing is copyright and may not be reproduced or made use of unless expressly agreed by the Design Team. All dimensions must be checked on site.		RB		Oct 23	
		01		Date	
		Project No.		jULY 2023	
		Drawn By Raj Bhutti		Checked By	
		Coordinated By		Approved By	