


Existing Fencing elevation
1:100

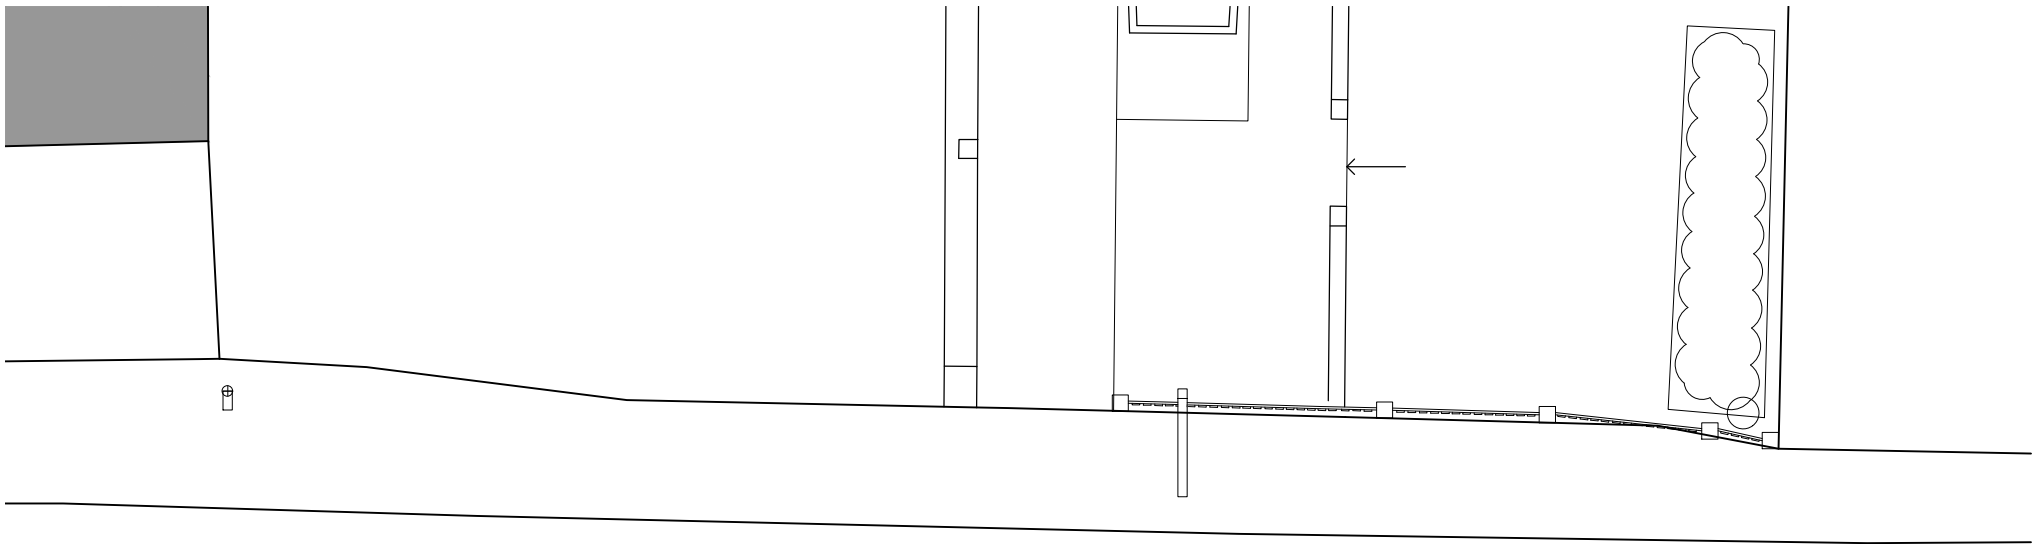

Existing Fencing Plan
1:100

Note
This drawing is protected by copyright and must not be copied or reproduced without the written consent of Graham Simpkin Planning. All dimensions and sizes to be checked on site. North points are indicative. ©



Graham Simpkin Planning

2 The Parade, Ash Road, Hartley
Longfield, Kent DA3 8BG

Tel: 01474 703705
www.grahamsimpkinplanning.co.uk
Email: webmail@grahamsimpkinplanning.co.uk

Project Title Millers Cottage PH, 31 Shrubbery Road, Gravesend, Kent, DA12 1JW		Job No 3061
Drawing Title Existing Fencing	Drawing No 16	Revision -
Date 16.10.2023	Drawn by DA	Checked by PN
Scale 1:100 @ A3	Note 