



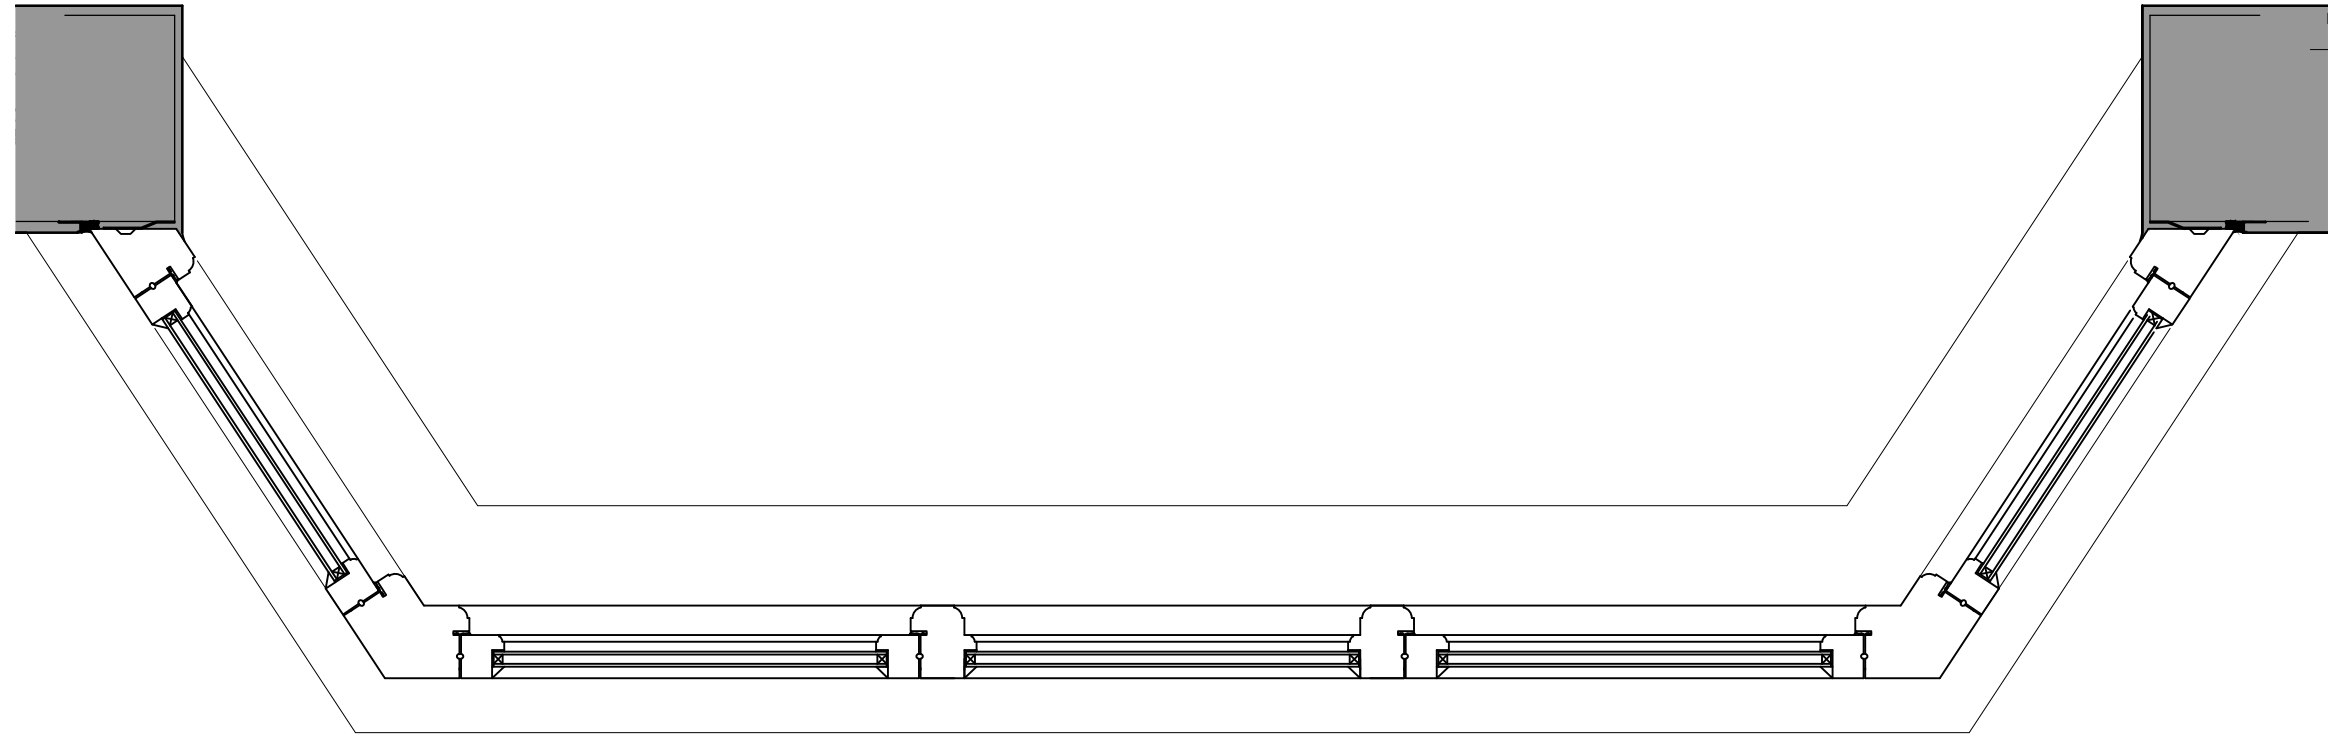

Casement window Plan 1:10

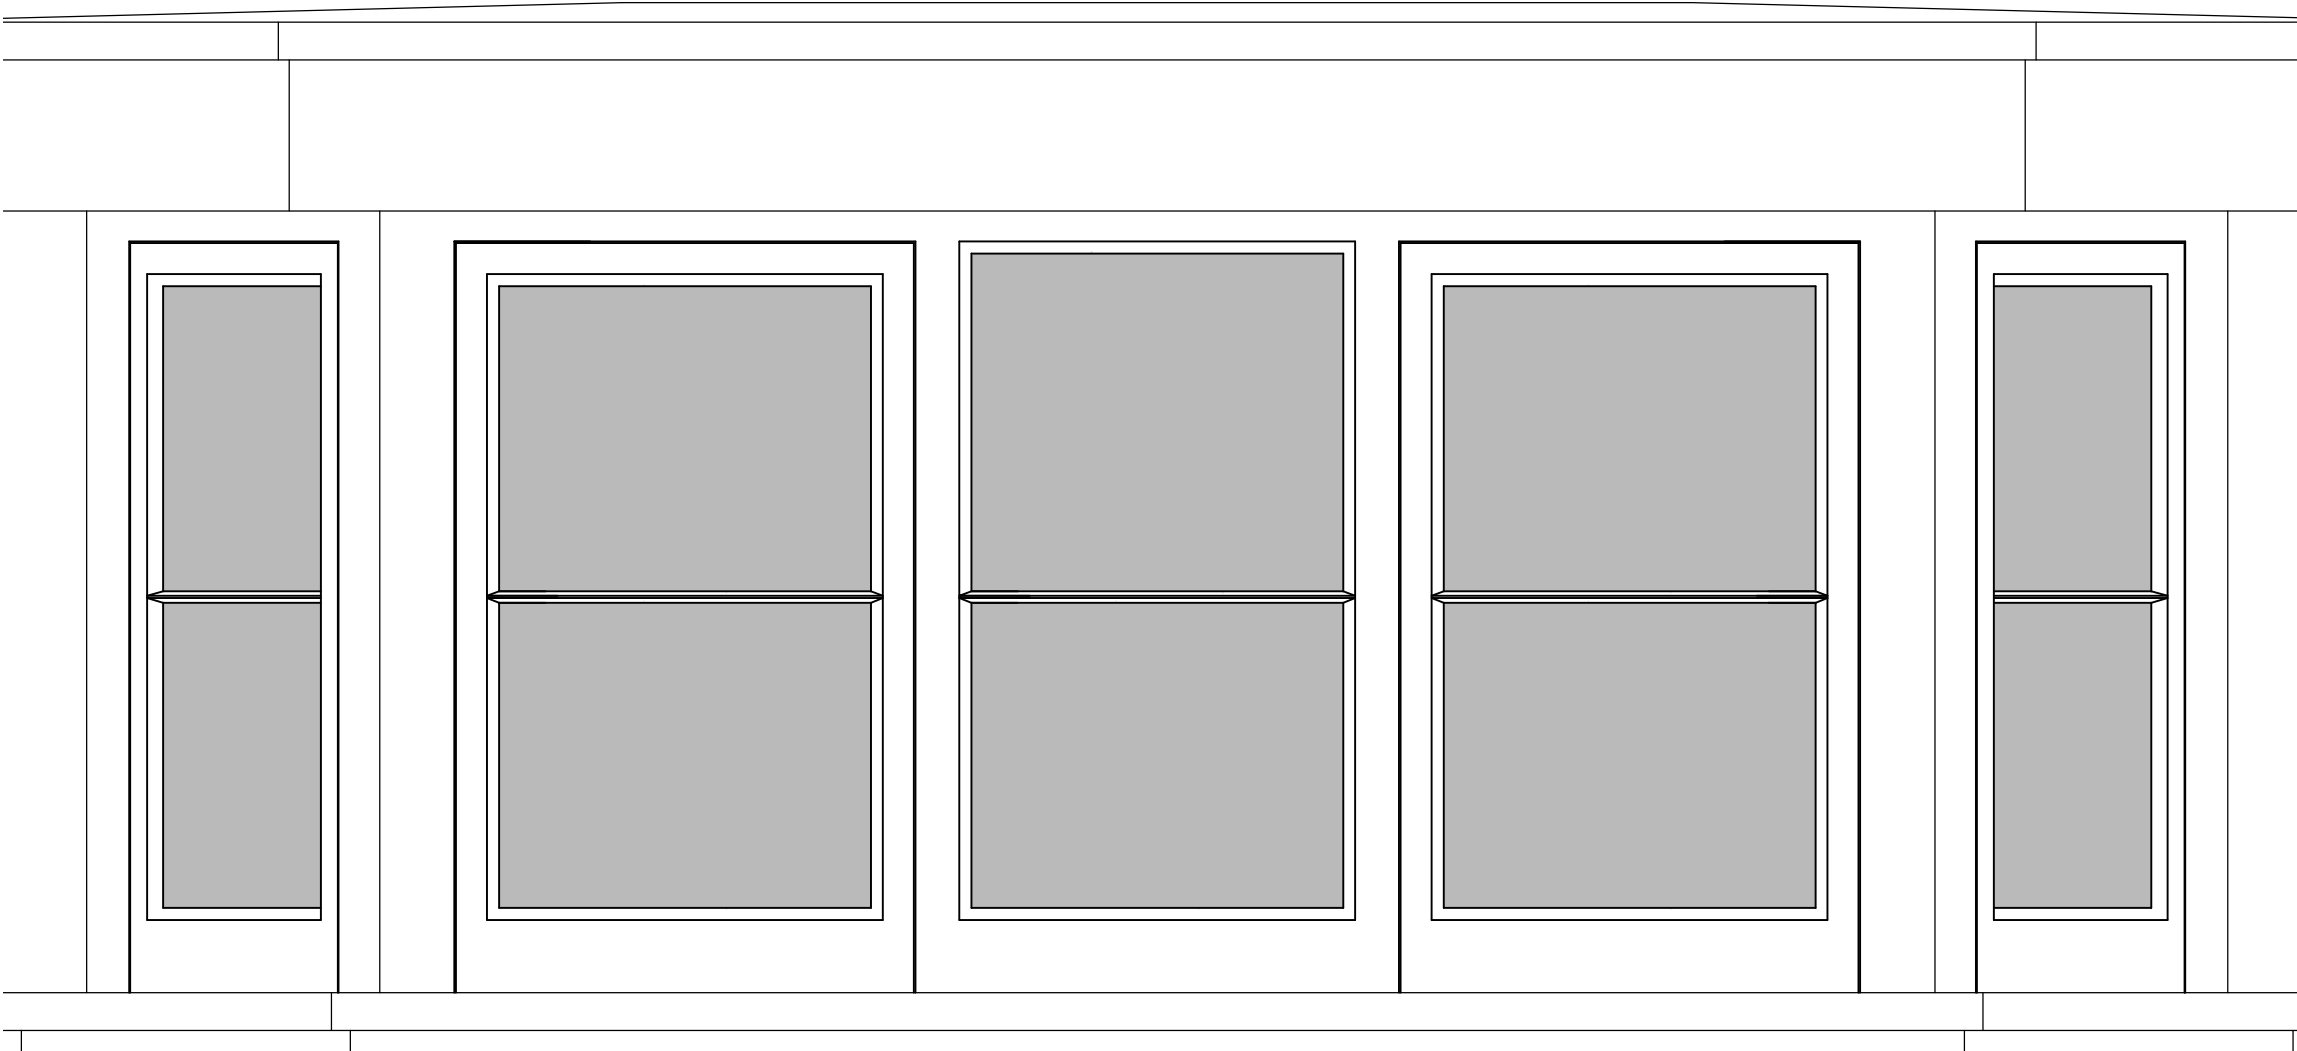

Casement window Elevation 1:10

Note: See drawing 3956/12 for section Details



2 The Parade, Ash Road, Hartley
Longfield, Kent DA3 8BG
Tel: 01474 703705
www.grahamsimpkinplanning.co.uk
Email: webmail@grahamsimpkinplanning.co.uk

Project Title Millers Cottage PH, 31 Shrubby Road, Gravesend, Kent, DA12 1JW		Job No 3956
Drawing Title Flush Casment Window Joinery Details W04	Drawing No 13	Revision -
Date 16.10.2023	Drawn by DA	Checked by PN
Scale 1:10 @ A3	Note	
