



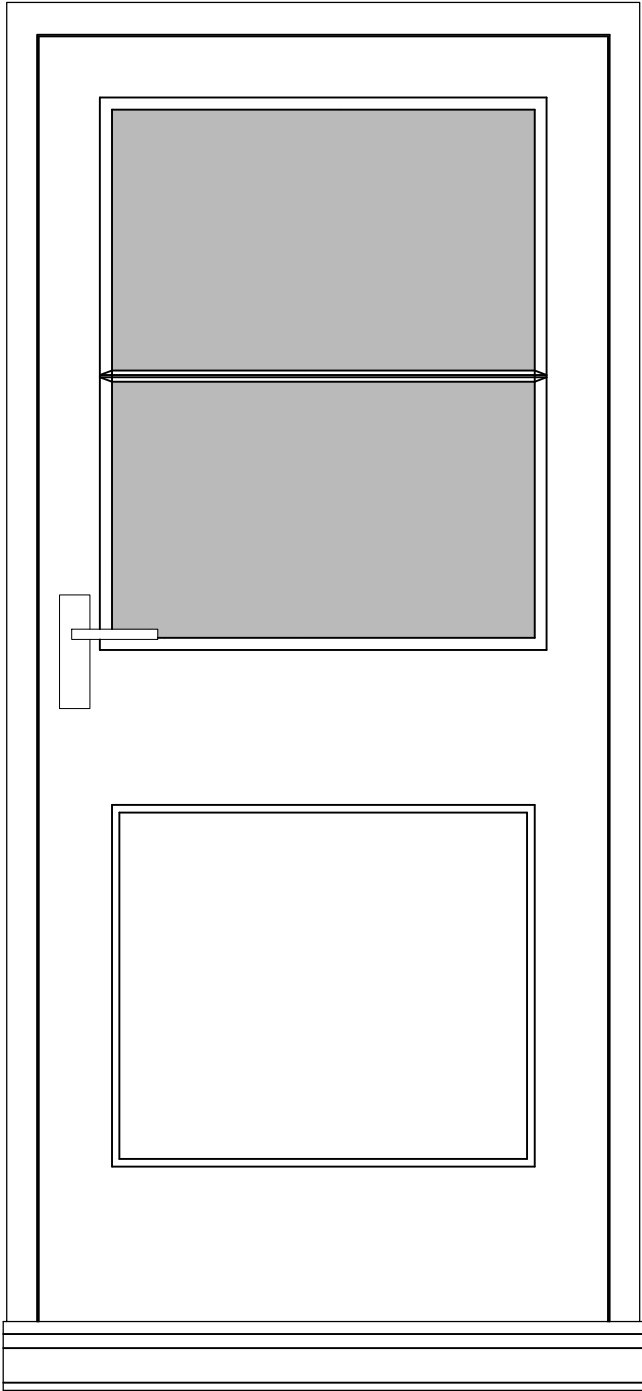

D01 Elevation
1:10

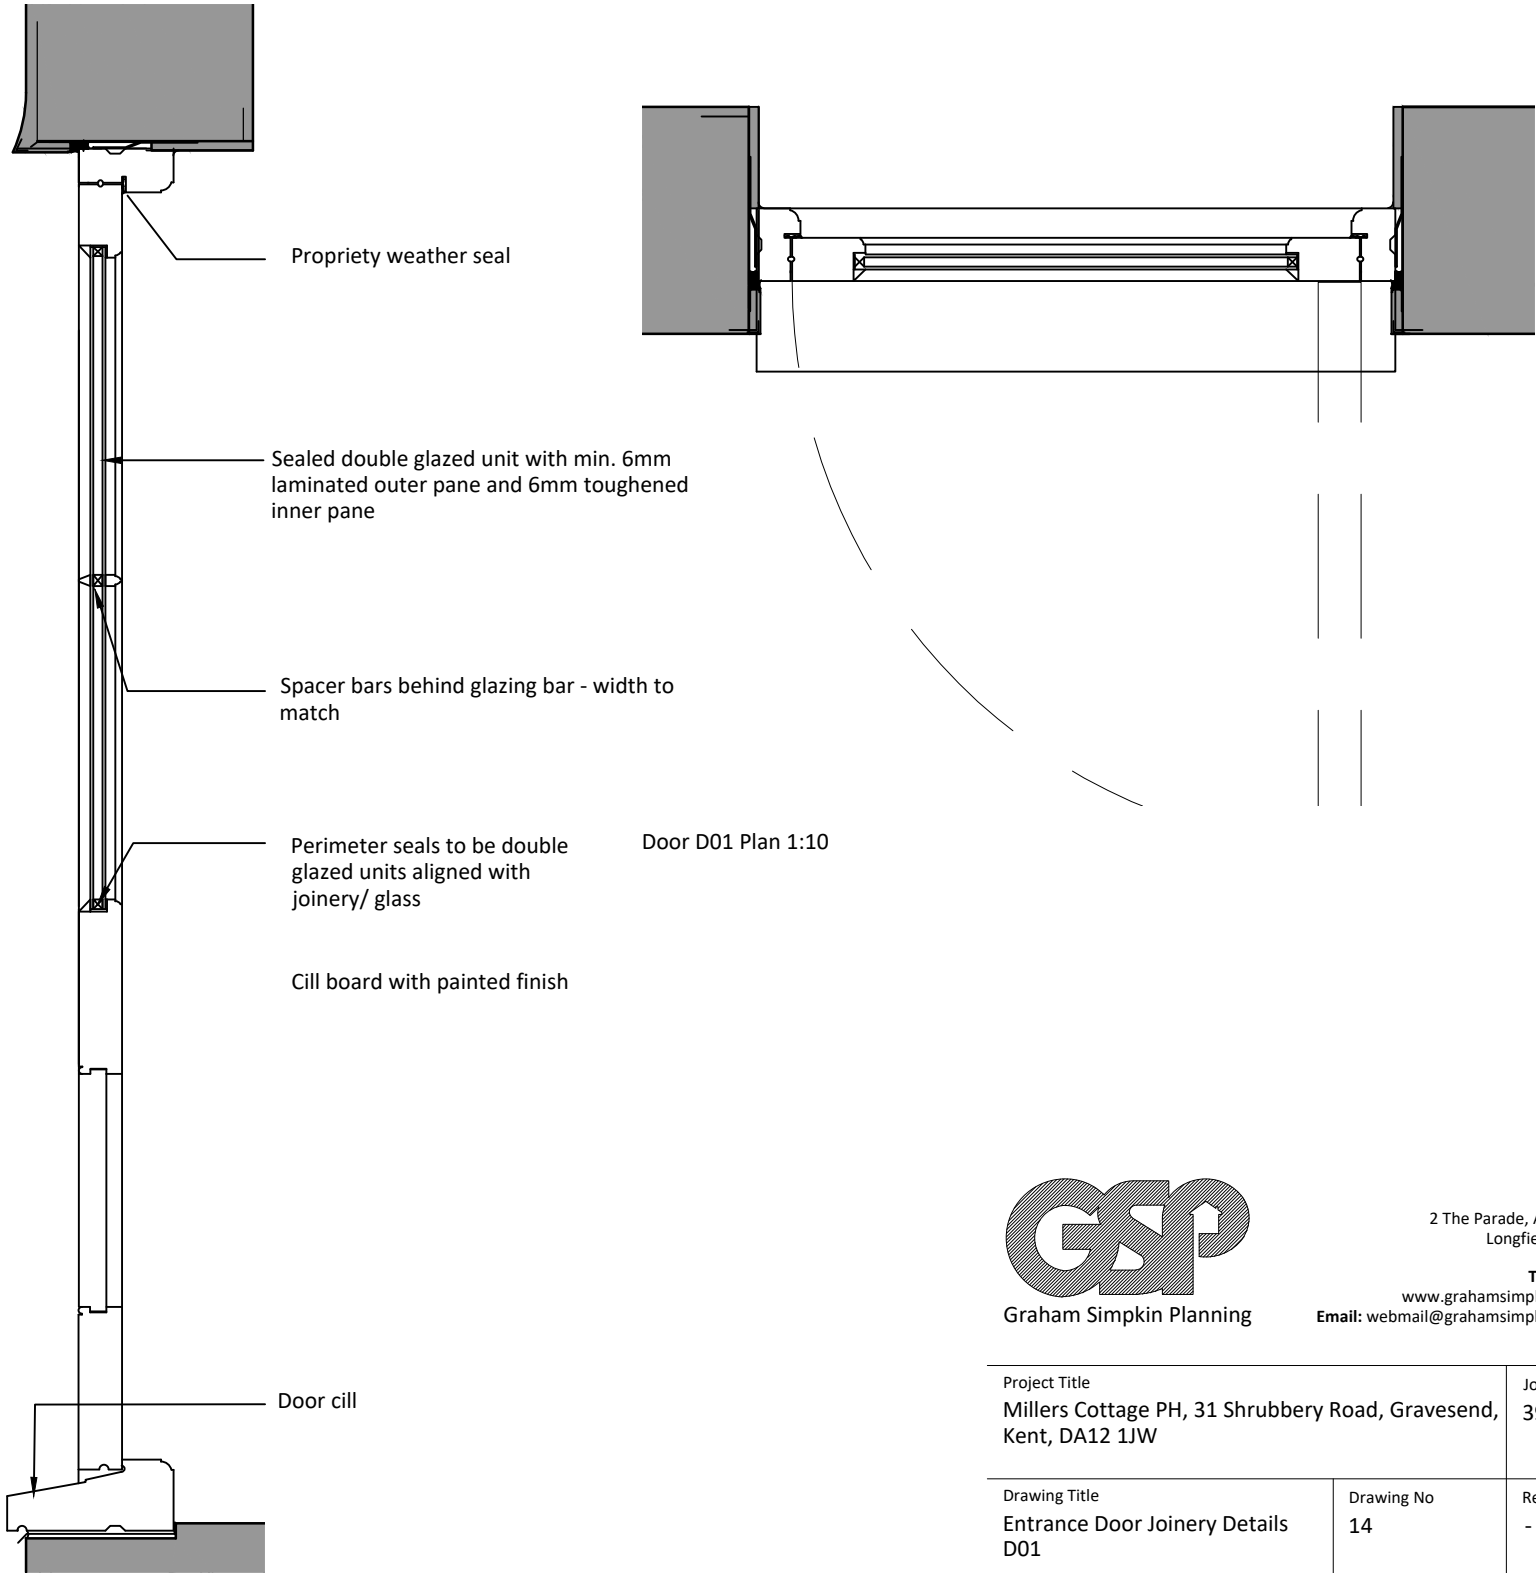

Door D01 Section
1:10



2 The Parade, Ash Road, Hartley
Longfield, Kent DA3 8BG
Tel: 01474 703705
www.grahamsimpkinplanning.co.uk
Email: webmail@grahamsimpkinplanning.co.uk

Project Title Millers Cottage PH, 31 Shrubby Road, Gravesend, Kent, DA12 1JW		Job No 3956
Drawing Title Entrance Door Joinery Details D01	Drawing No 14	Revision -
Date 16.10.2023	Drawn by DA	Checked by PN

